



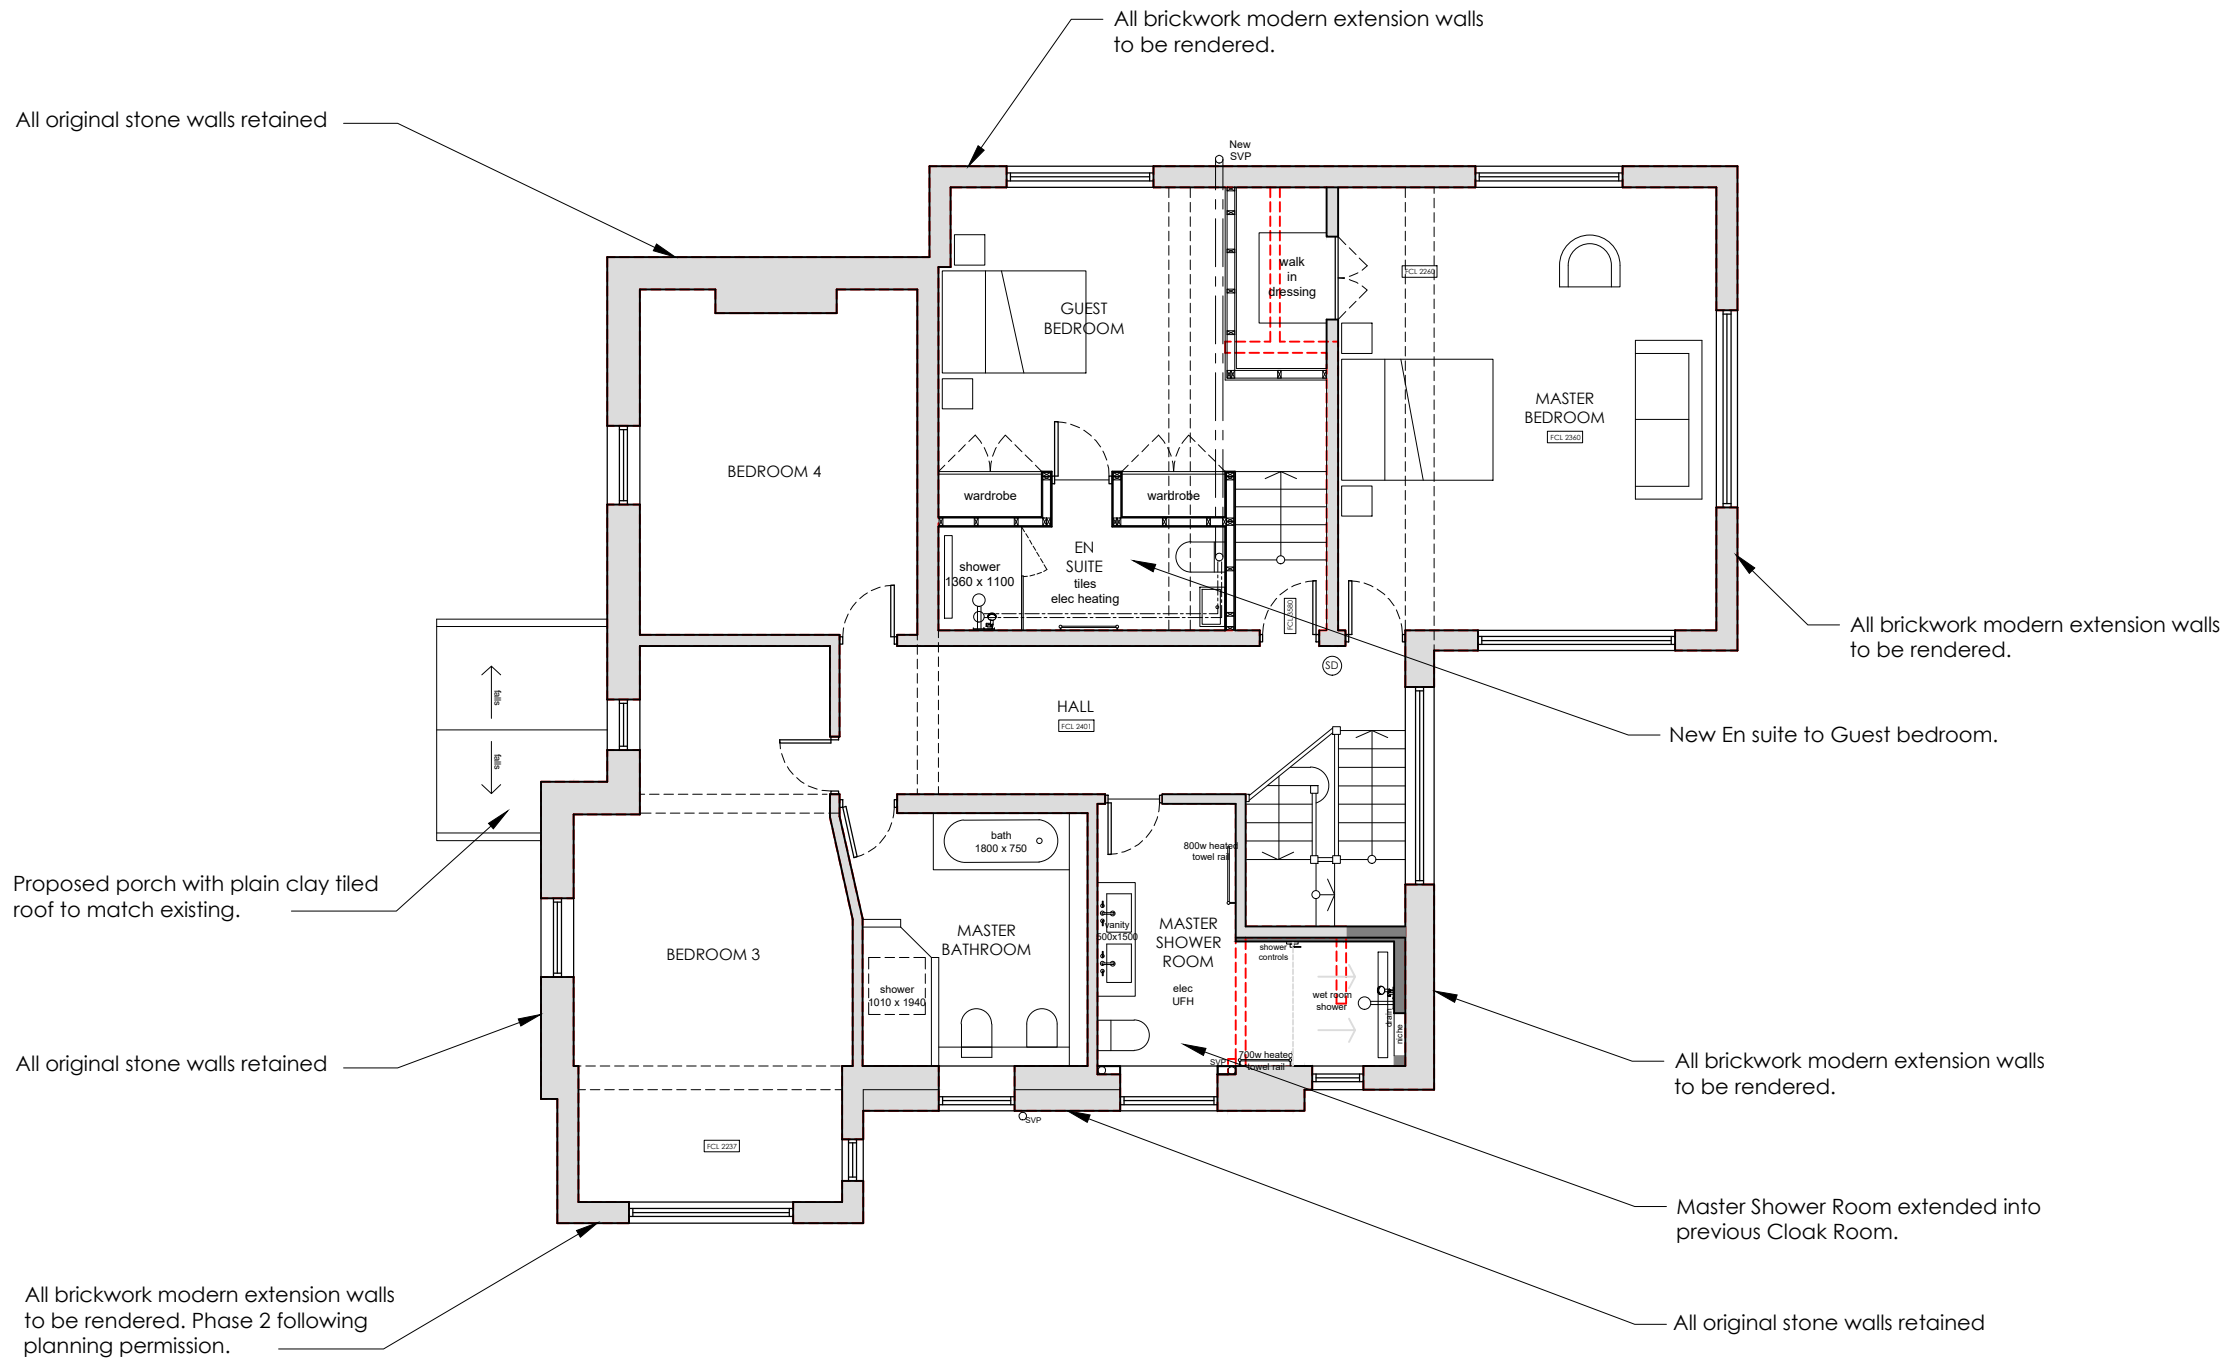

1 PROPOSED FIRST FLOOR PLAN  
SCALE 1:100

NOTES:  
Do not scale from the drawings, all dimensions to be checked on site.  
Work to be carried out in accordance with Bye-Laws and local authority Regulations.  
This drawing may incorporate information from other professionals. We cannot accept responsibility for the integrity and accuracy of such information.  
Drawings, specifications and schedules are performance-based specification only. To be read in conjunction with all relevant architects and consultants drawings and specifications.  
No responsibility can be accepted for estimates of work or orders placed for materials based on the drawings while still being considered by the local authority pending amendments and works should not commence until such approval is granted.  
All works adjacent to the boundary or party walls within 3m distance must not be started without the neighbours having advanced notification and consents under the Party Wall Act 1996.  
Foundations must not encroach on the boundary.

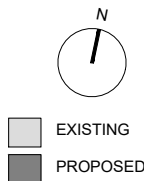

REVISIONS  
A Dwg title revised

2025.03.20

STATUS  
PROPOSED

PROJECT  
2 ST HILL GREEN

TITLE  
PROPOSED FIRST FLOOR PLAN

SCALE  
1:100

DATE  
2025.03.13

DRAWING NUMBER  
102

REV  
A

VICTORIA MUSTARD ARCHITECT

135 Crawley Down Road, Felbridge, East Grinstead RH19 2PS  
Mob 07779 245 093 vicki@victoriarmustardarchitects.com