




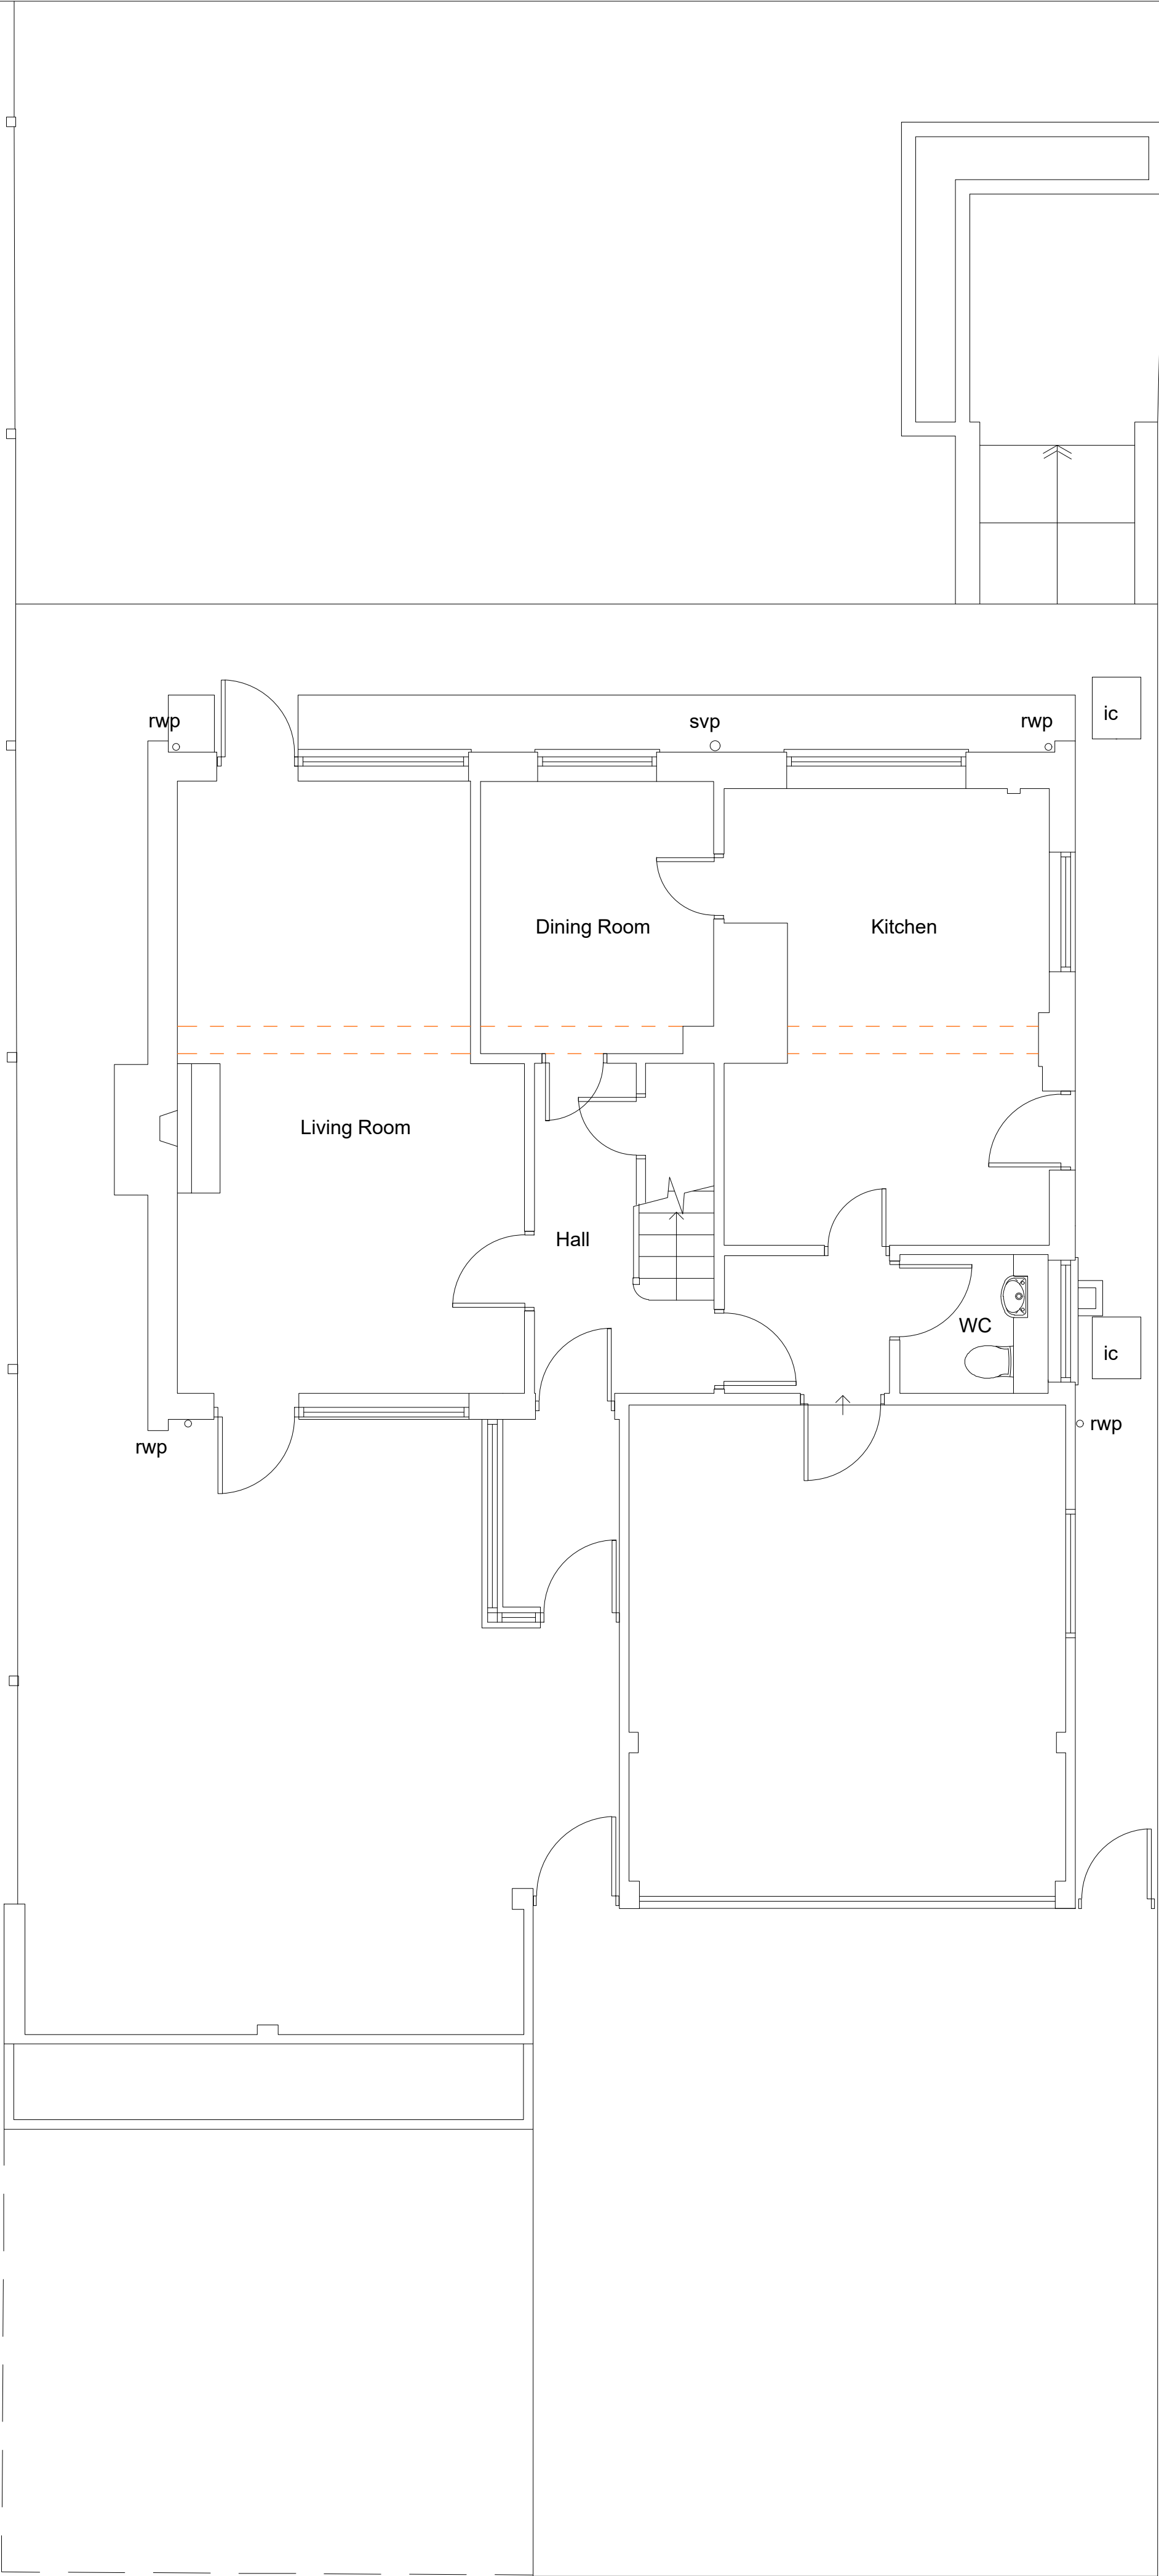

Existing Ground Floor Plan 1:50

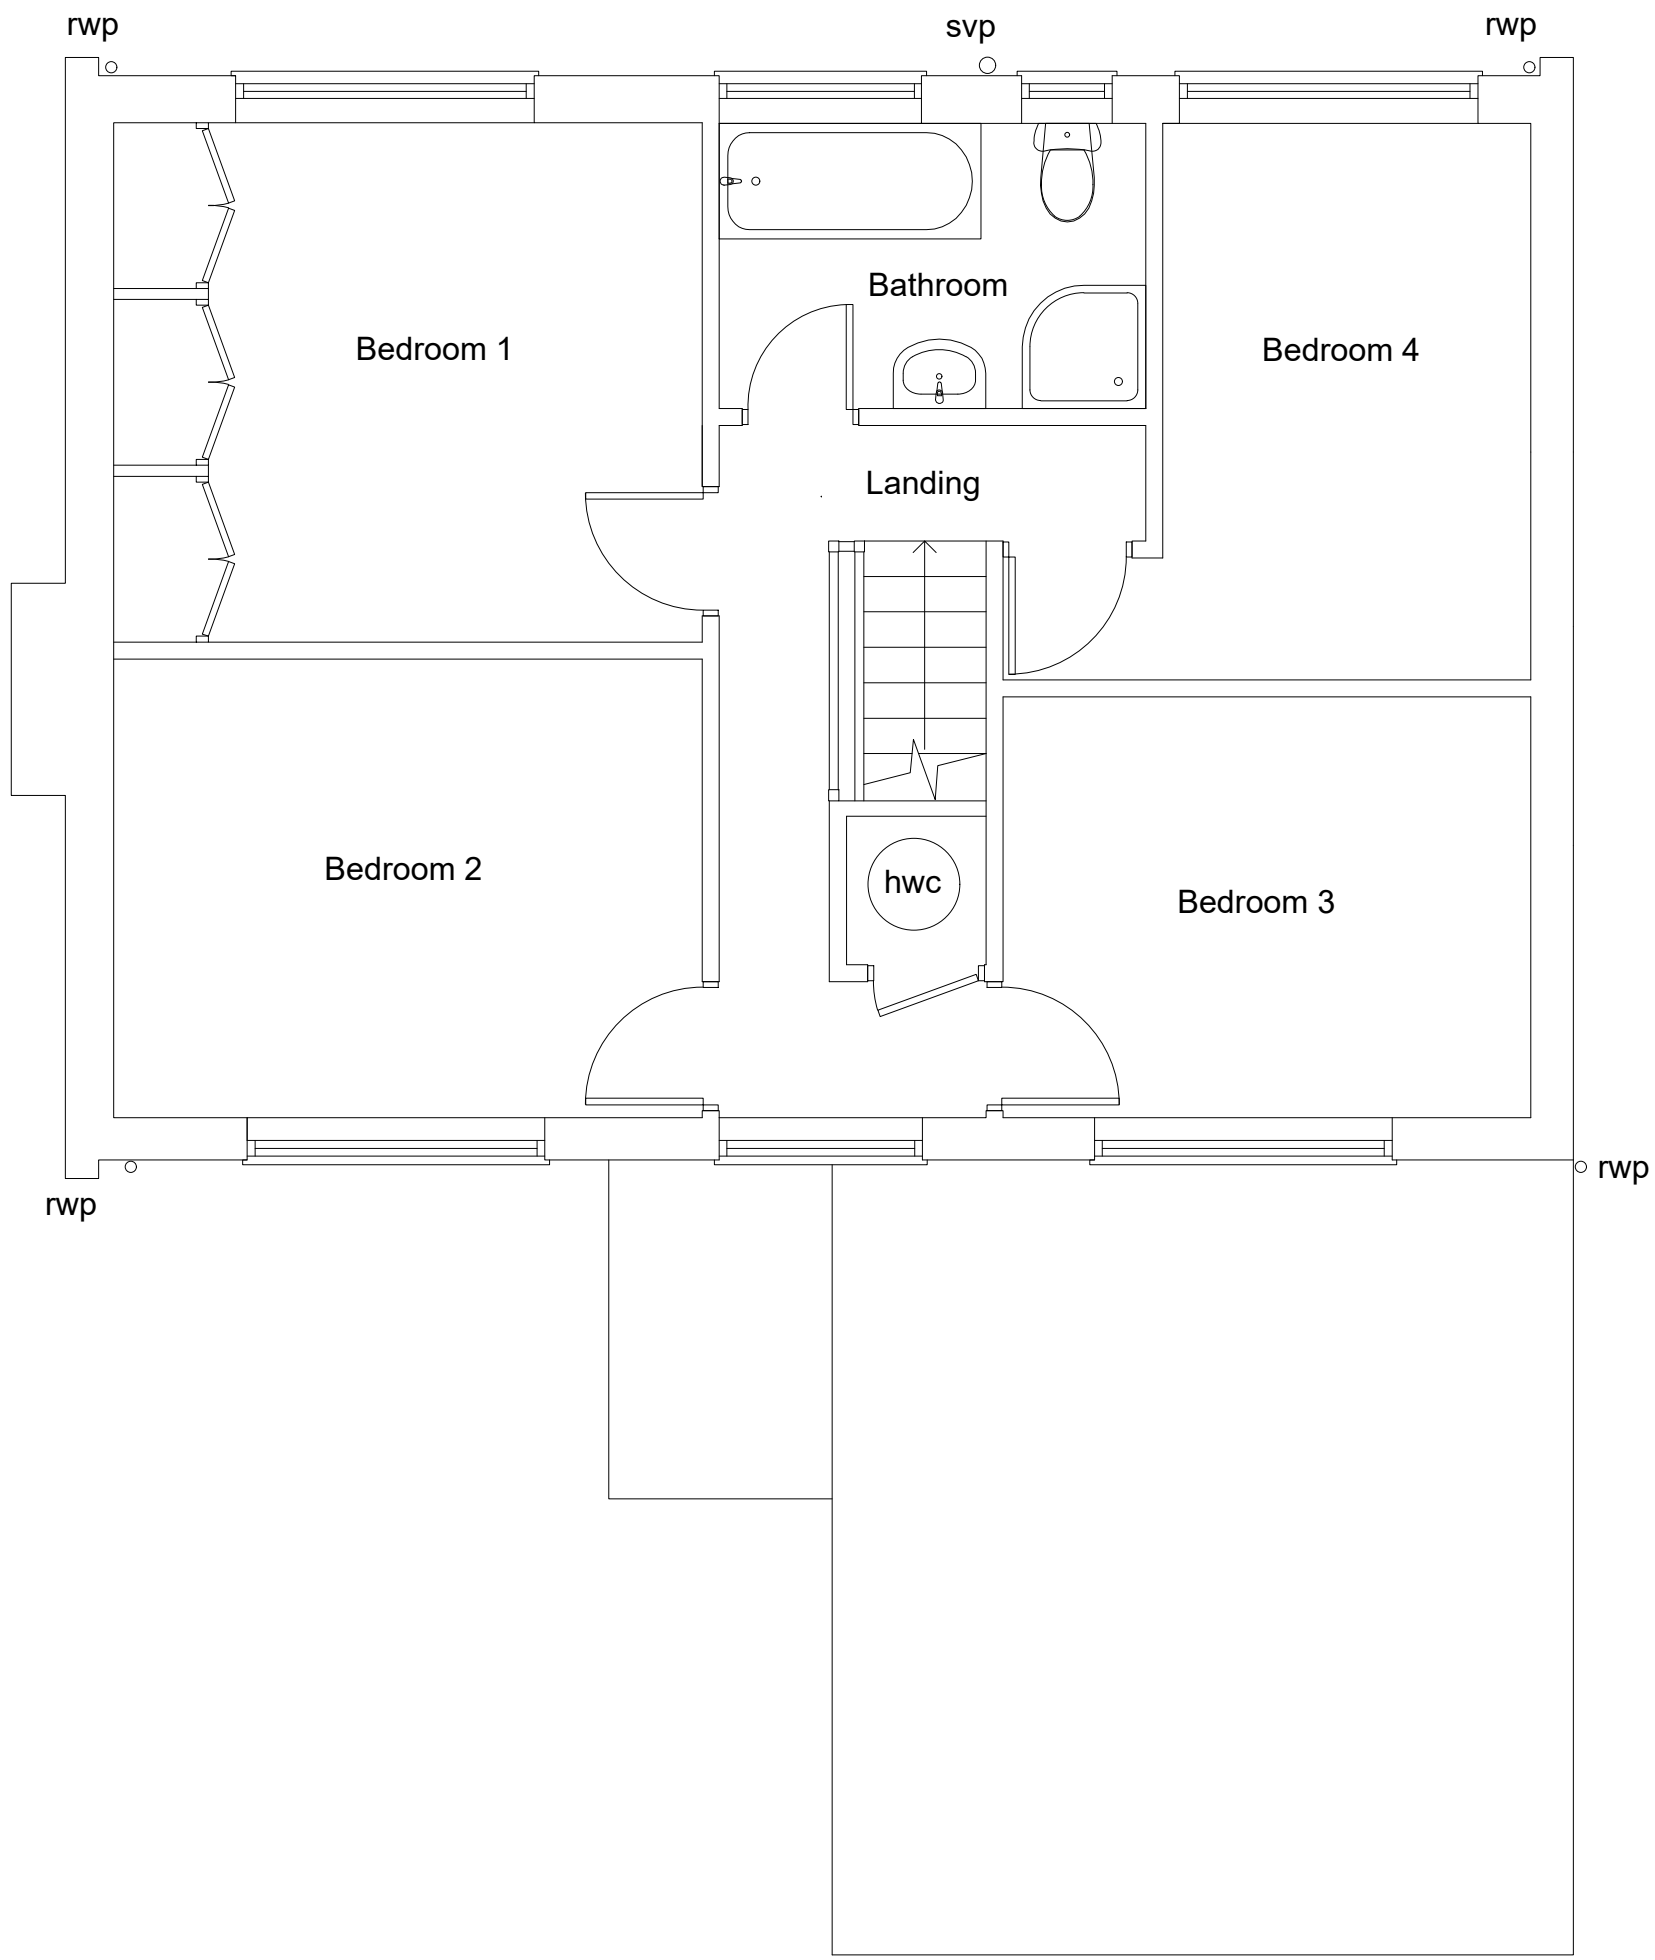

Existing First Floor Plan 1:50

 

SURVEY DRAWING		
NOTES: ~ © Copyright of this drawing remains the property of Buchan Rum Architects Ltd and should not be reproduced in full or parts or re-used without written permission from Buchan Rum Architects Ltd ~ These drawings must be read in conjunction with the structural engineers drawings & details, and with all other consultants, sub-contractor and specialist's drawings & details. ~ All dimensions are in millimetres, unless stated otherwise. ~ All goods materials workmanship to conform with current building regulations BS8 and COP's. ~ All dimensions must be checked on site, and any discrepancies verified with the architect. ~ Do not scale from the drawing ~ Any discrepancies between the drawings, details and specification must be reported to the architect immediately before work is put in hand. ~ All works to be carried out in full accordance with current Building Regulations, British Standards and all Health & Safety Regulations ~ If in doubt please ask.		
rev.	date	comment
amendments		
Client		
Site address		
3 Beech Hurst Close Haywards Heath		
Job Title		
BEECH HURST CLOSE		
Drawing Title		
EXISTING PLANS		
Ensl Logo 3C793240.png FRESHMILL BUSINESS CENTRE OFFICE 18, DELTA HOUSE 16 BRIDGE ROAD HAYWARDS HEATH, RH16 1UA E : info@buchanrumarchitects.co.uk		
Scale	1:50	Size A1
Date	09/2024	Dim By BRA
Drawing number	PL_101_00	Rev. 00