




Existing Rear Elevation 1:50

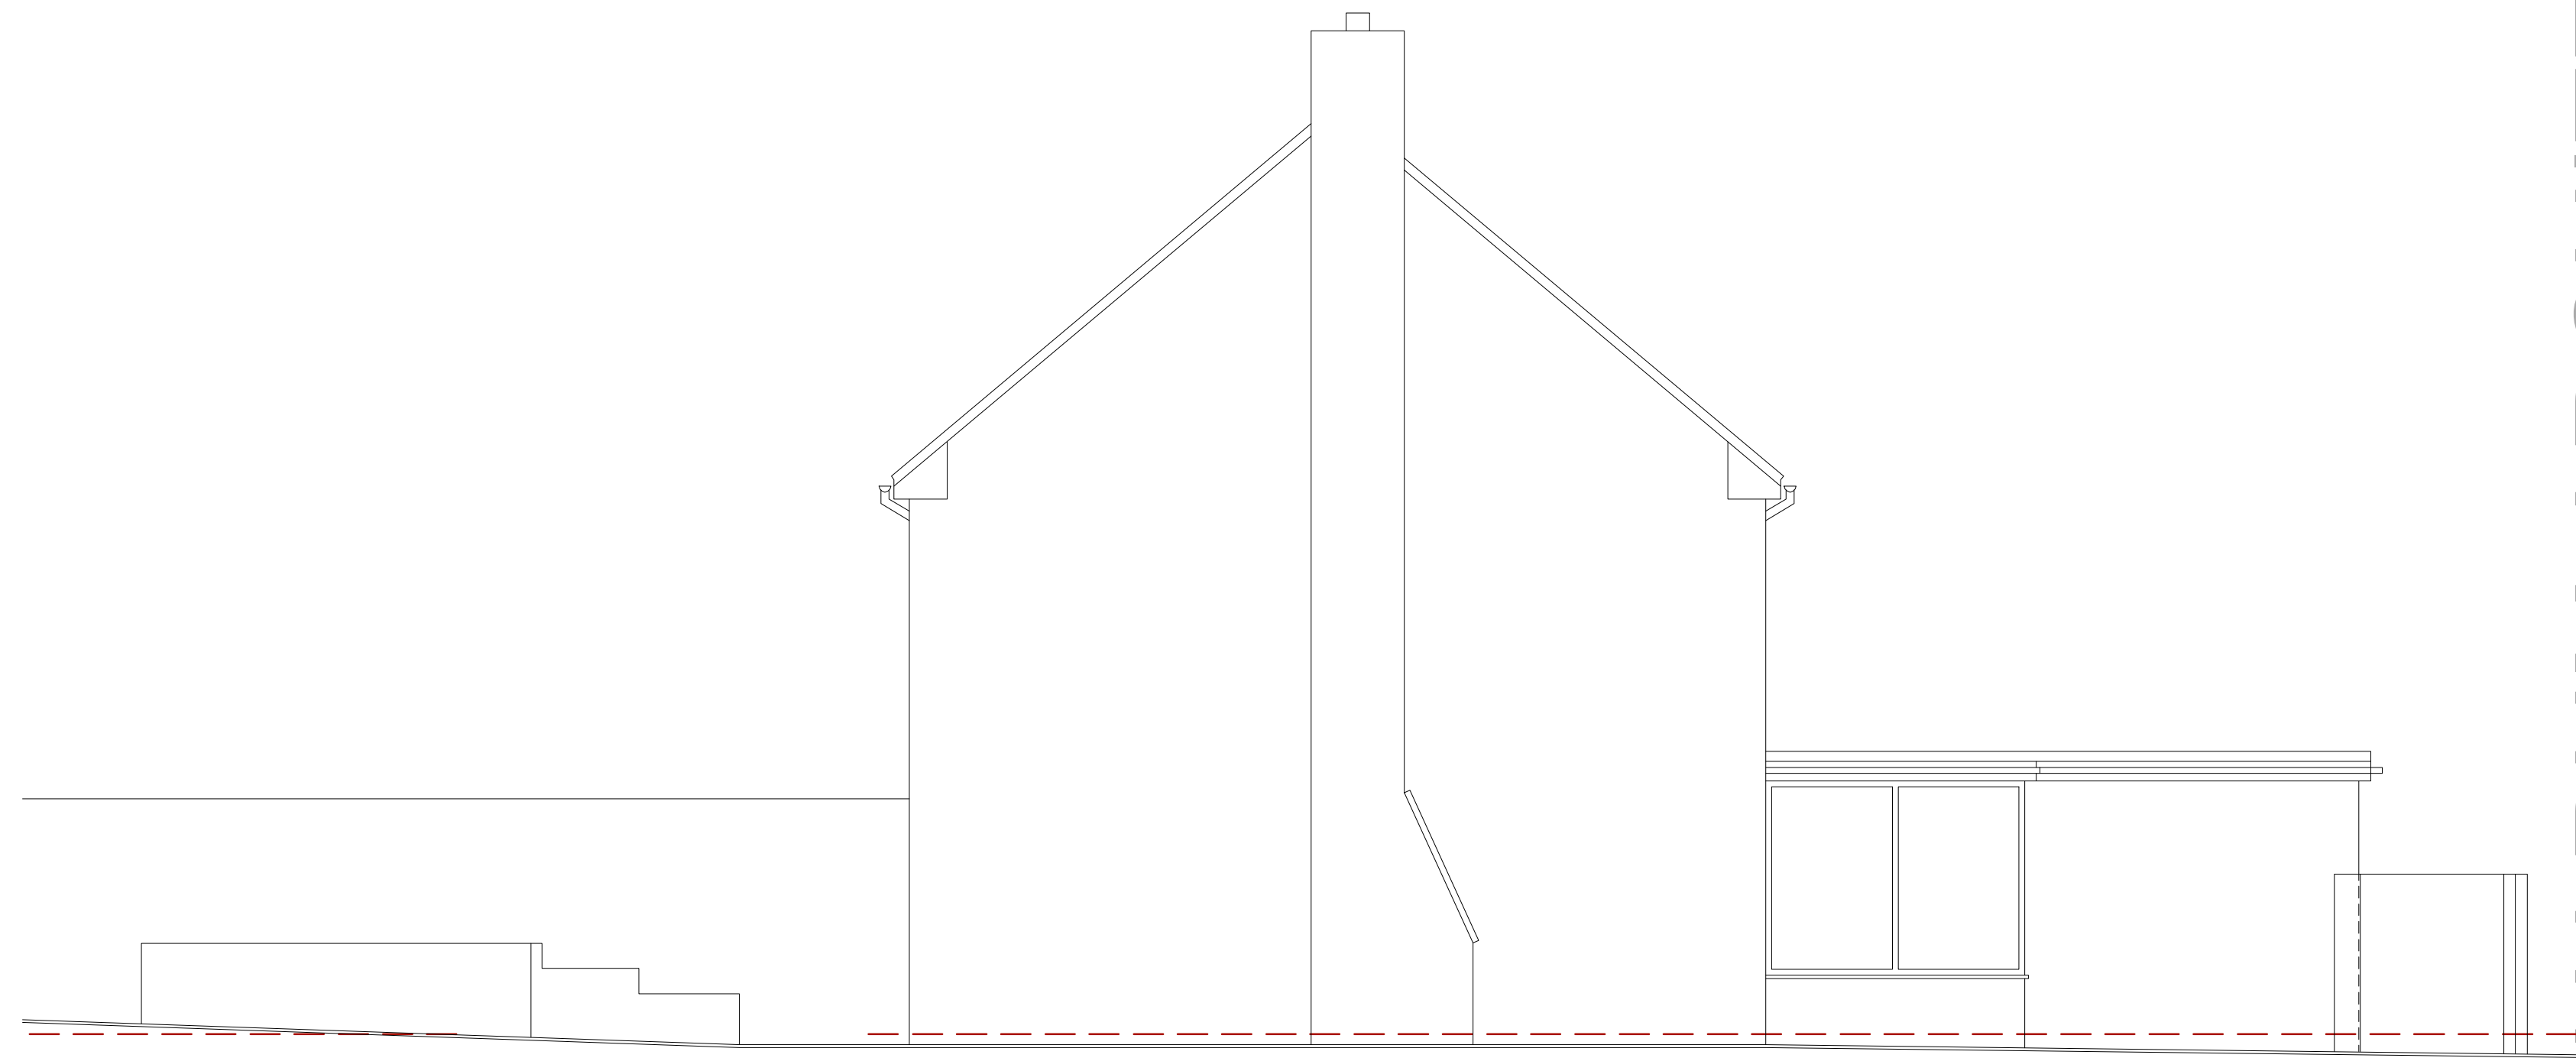

Existing Side Elevation 1:50



Existing Front Elevation 1:50



Existing Side Elevation 1:50



SURVEY DRAWING

NOTES:

© Copyright of this drawing remains the property of
Yuehan Run Architects Ltd and should not be reproduced
in full or part or re-used without written permission
from Yuehan Run Architects Ltd.

These drawings must be read in conjunction
with the structural engineers drawings & details,
with all other drawings, specifications, contractor
and specialist's drawings & drawings.

- All dimensions are in millimetres, unless
stated otherwise.

- All goods materials workmanship to conform with current
building regulations BSS and COPs.

- All dimensions must be checked on site.

- And any discrepancies verified with the architect.

- Do not scale from the drawing

- Any discrepancies between the drawings,
details and specification must be reported to
the architect immediately before work is put in hand.

- All works to be carried out in full accordance with
current Building Regulations, British Standards
and all Health & Safety Regulations

- If in doubt please ask.

rev.	date	comment
amendments		
Client		
Site address		


Beech Hurst Close
Haywards Heath

Job Title

BEECH HURST CLOSE

Drawing Title

EXISTING ELEVATIONS

 

FRESHMILL BUSINESS CENTRE
OFFICE 18, DELTA HOUSE
16 BRIDGE ROAD
HAYWARDS HEATH, RH16 1UA
E : info@buchanrumarchitects.co.uk

Scale	Size
1:50	A1
Date	Drawn by
09/2024	BRA
Drawing number.	
PL_104_00	Rev.

