




Proposed Rear Elevation - Option 4 1:50

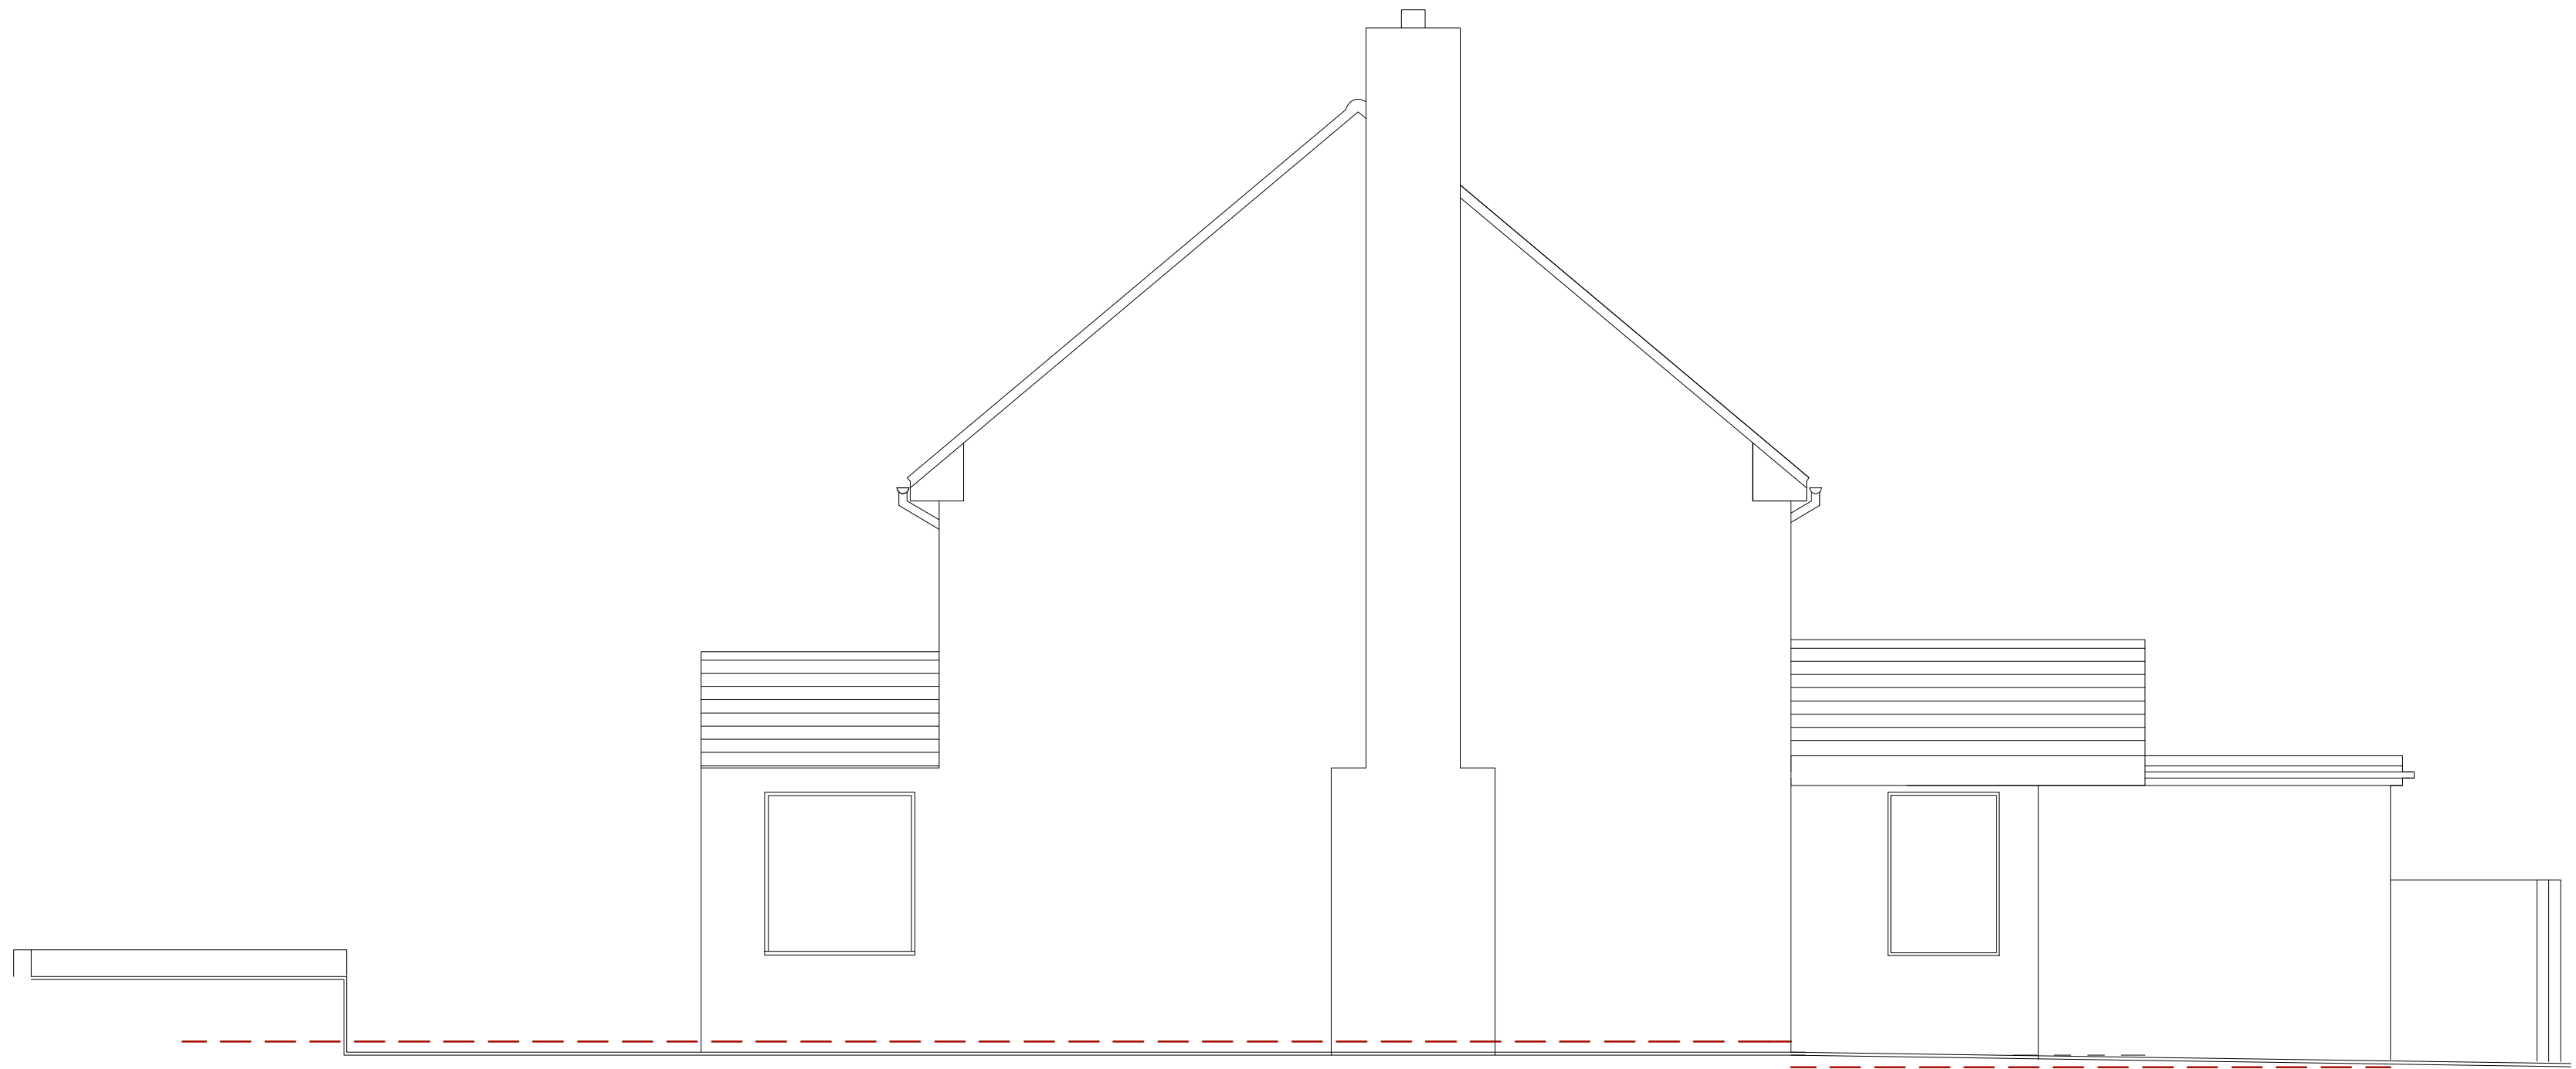

Proposed Side Elevation - Option 1 1:50



Proposed Side Elevation - Option 1 1:50



NOTES:

~ © Copyright of this drawing remains the property of Buchan Rum Architects Ltd and should not be reproduced in full or parts or re-used without written permission from Buchan Rum Architects Ltd

~ These drawings must be read in conjunction with the structural engineers drawings & details, and with all other consultants, sub-contractor and specialist's drawings & details.

~ All dimensions are in millimetres, unless stated otherwise.

~ All goods materials workmanship to conform with current building regulations SBS and COP's.

~ All dimensions must be checked on site, and any discrepancies verified with the architect.

~ Do not scale from the drawing

~ Any discrepancies between the drawings, details and specification must be reported to the architect immediately before work is put in hand.

~ All works to be carried out in full accordance with current Building Regulations, British Standards and all Health & Safety Regulations

~ If in doubt please ask.

rev.

date

comment

amendments

Client

Site address

3 Beech Hurst Close
Haywards Heath

Job Title

BEECH HURST CLOSE

Drawing Title

PROPOSED ELEVATIONS

Encl. Logo 3C793240.png

FRESHMILL BUSINESS CENTRE
OFFICE 18, DELTA HOUSE
16 BRIDGE ROAD
HAYWARDS HEATH, RH16 1UA
E : info@buchanrumarchitects.co.uk

Scale

1:50

Size

A1

Date

09/2024

Dim By

BRA

Drawing number

PL_125_00

Rev.

02

0 0.5 1 1.5 2
1:50 METRES