




DATUM 74.0M

Existing North Elevation

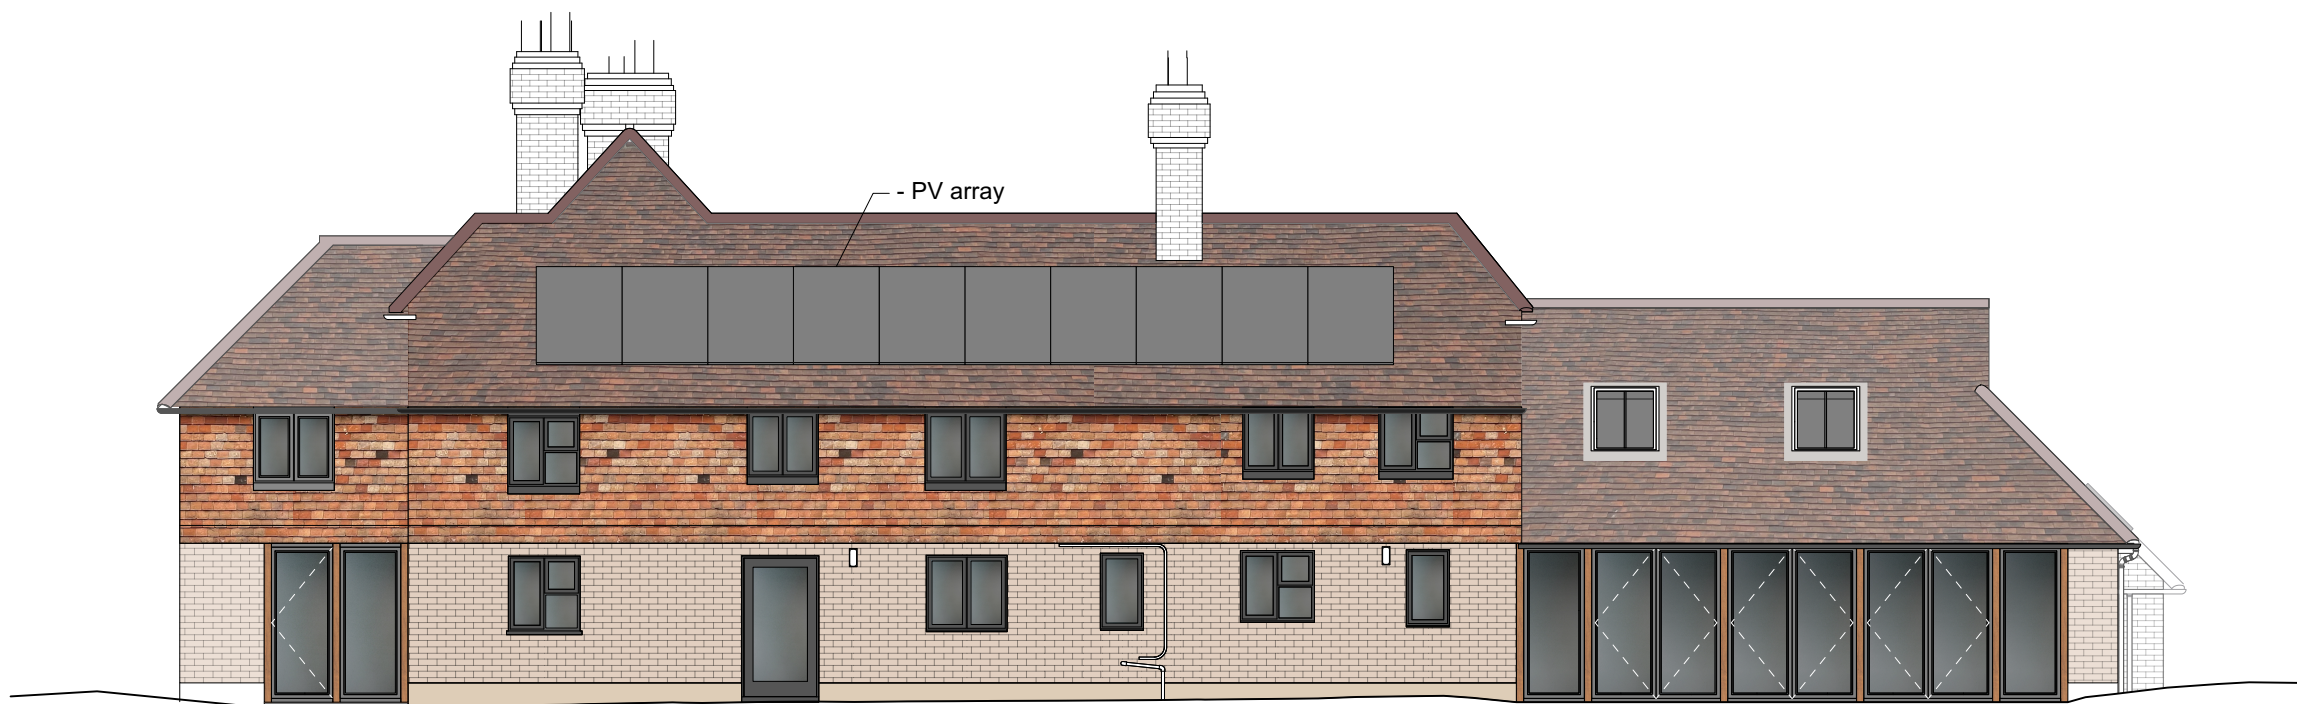

DATUM 74.0M

Proposed South Elevation



Do not scale from this drawing.
Contractor to take and check all dimensions on site before work commences.
Discrepancies to be reported to the architect.
Subcontractor to verify all dimensions on site before making a shop drawing or commencing manufacture.
© This drawing is copyright and must not be reproduced without permission.

Unit 14/2 Hillsgate Farm, Twyford Lane, Birch Grove, Sussex RH17 7DH
0208 123 7791 accounts@pople.eu

P O P L E
A S S O C
I A T E S

HENFIELD PLACE

for: Tom & Ellen Robinson

Drawing : Proposed Front & Rear Elevations

Scale: 1 : 1 0 0 @ A3

Date: Mar 2025

Dwg No: 242/25Q