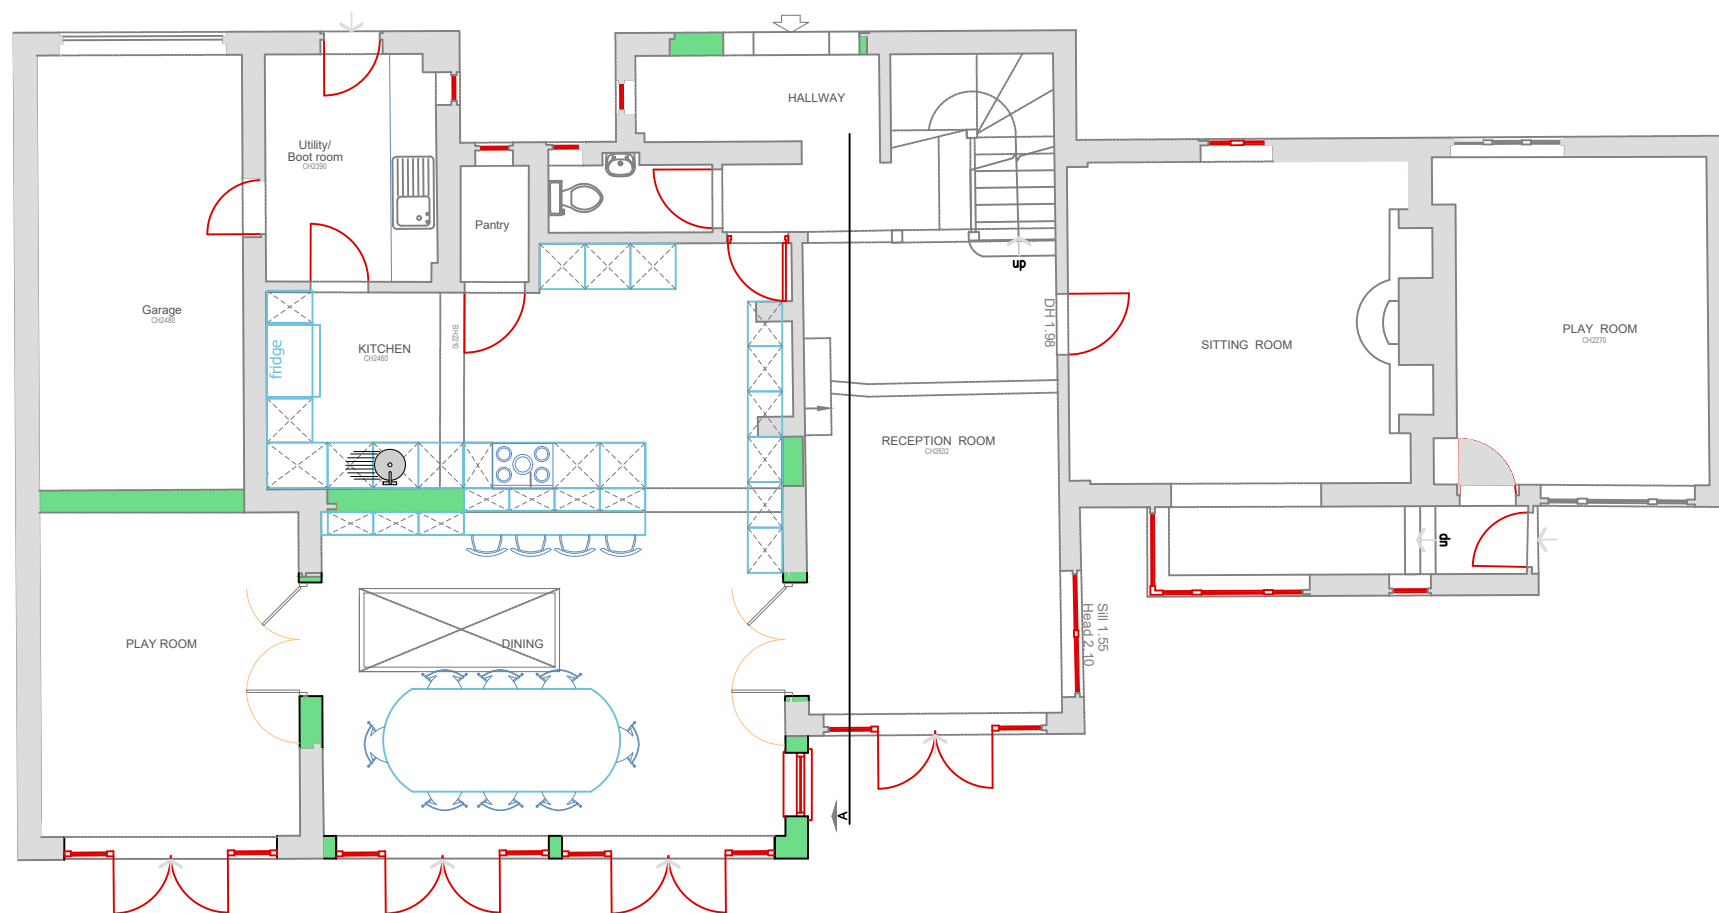


[illegible]

37 Turners Mill Road
Haywards Heath, West Sussex
RH16 1NW

Title	Existing and Proposed Ground Floor Plans
-------	---

Site
Shepherds Barn,
Birch Avenue,
Haywards Heath RH17 7SL

Drawn by SABRINE	Date 07/05/2026	Project No 25BA	Scale 1:100@A3
---------------------	--------------------	--------------------	-------------------

Drawing number : 02

Revision : -

Drawing status : ☐ - Concept / Design
☒ - Planning Permission
☐ - Building Control

