


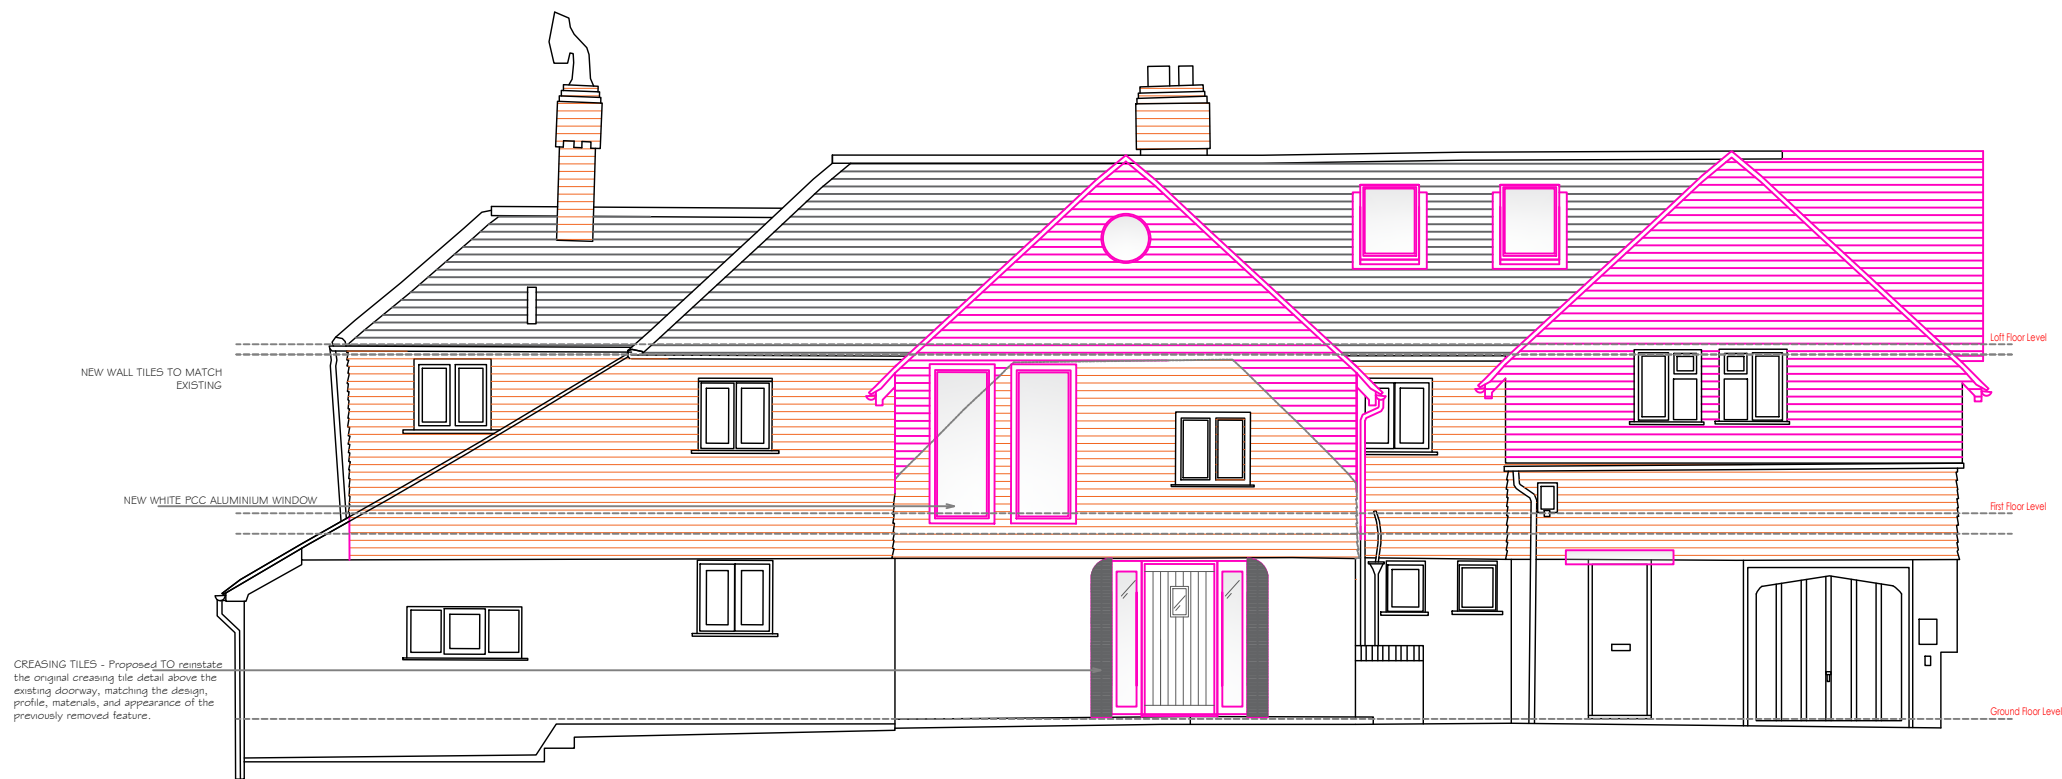

Datum 48.00m



Datum 48.00m

NOTES:
Do not scale off this drawing except for planning purposes.
This drawing is to be read in conjunction with any other relevant to the project, including, where necessary, the structural engineers report.
The builder must check all dimensions on site before any work commences and notify S&Soul LTD of any discrepancies.
It is the builders responsibility to liaise with the building control officer on site and notify the customer and S&Soul LTD of any changes/additional requirements
Any site survey undertaken is for the preparation of planning and building regulations only.
Do not scale. Written dimensions only are to be taken from this drawing.
All dimensions are to be checked on site before work is commenced.

Revisions:		
Rev.	Alterations.	Date.



37 Turners Mill Road
Haywards Heath, West Sussex
RH16 1JW

TEL : 07711 422567

Client: Mr & Mrs Webster

Title: Existing and Proposed Front Elevations

Site: Shepherds Barn,
Birch Avenue,
Haywards Heath RH17 7SL

Drawn by	Date	Project No	Scale
SABRINE	07/05/2026	25BA	1:100@A3

Drawing number : 06

Revision : -

Drawing status : ☒ Concept / Design
☒ Planning Permission
☐ Building Control

