


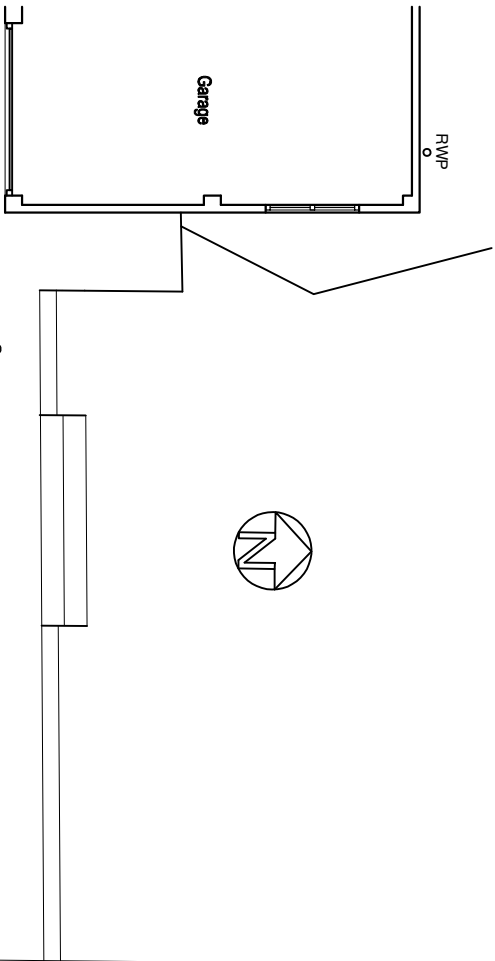
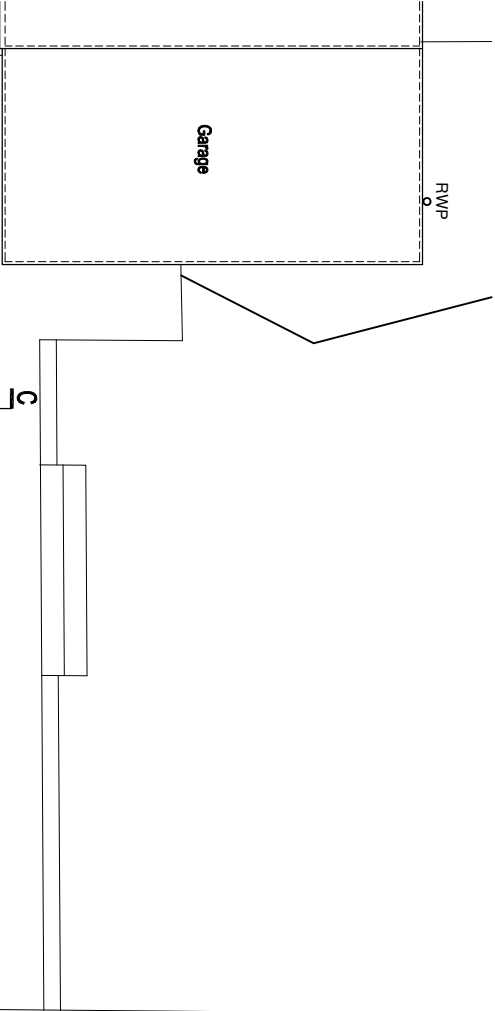


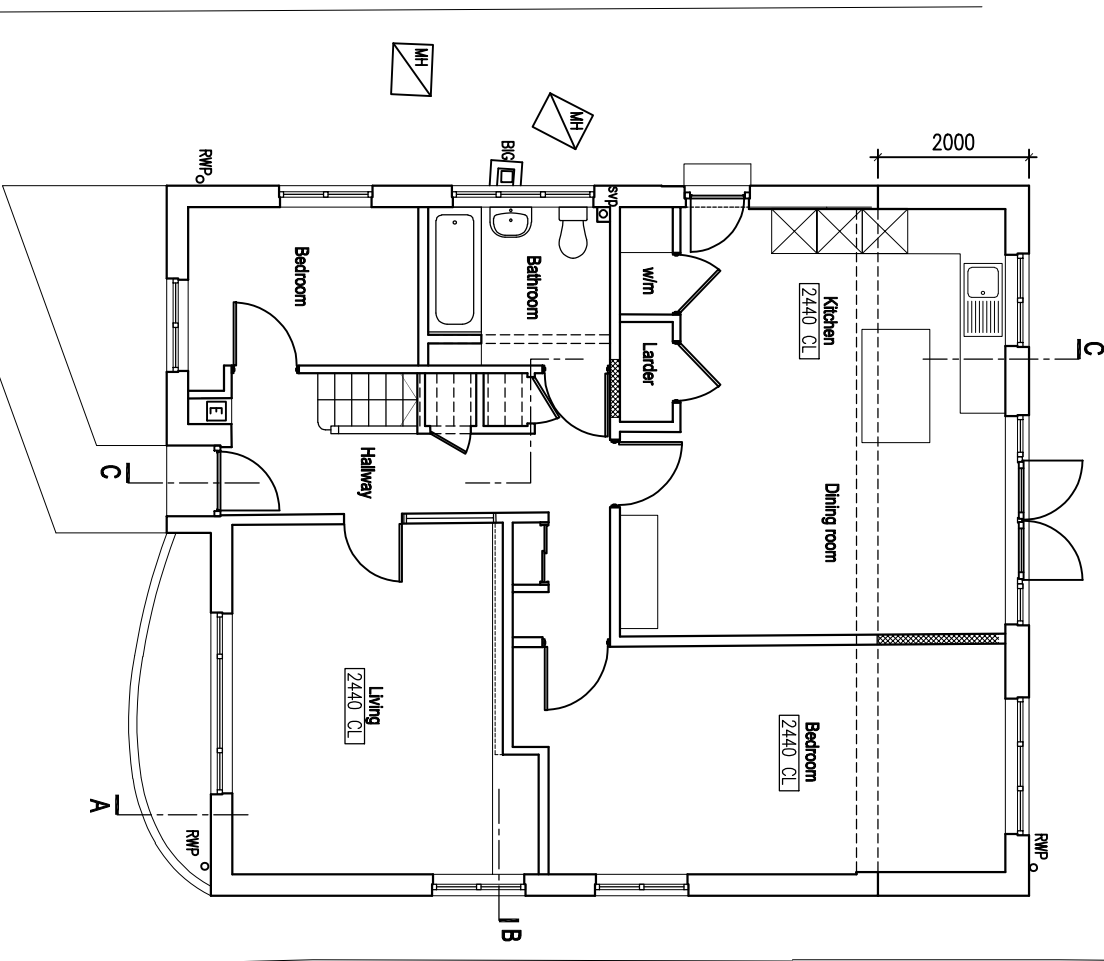


GROUND FLOOR PLAN

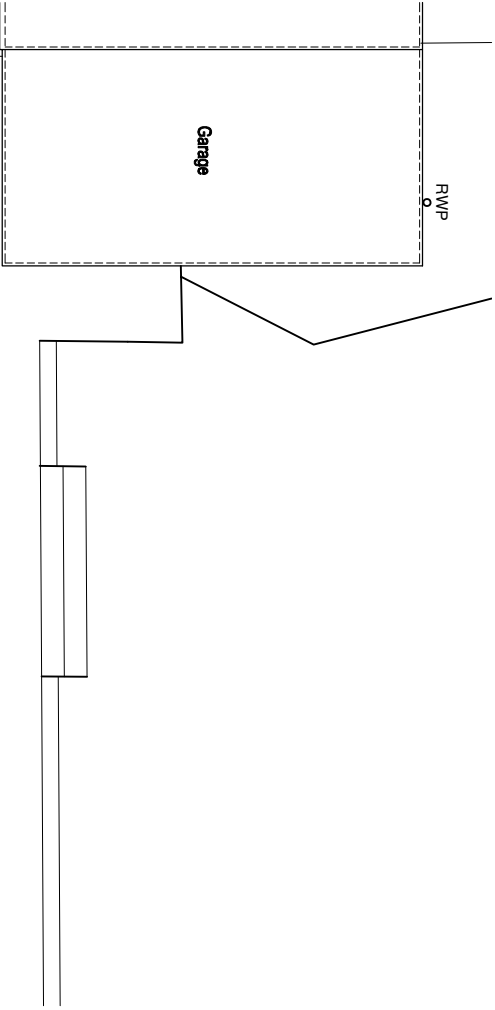

FIRST FLOOR PLAN

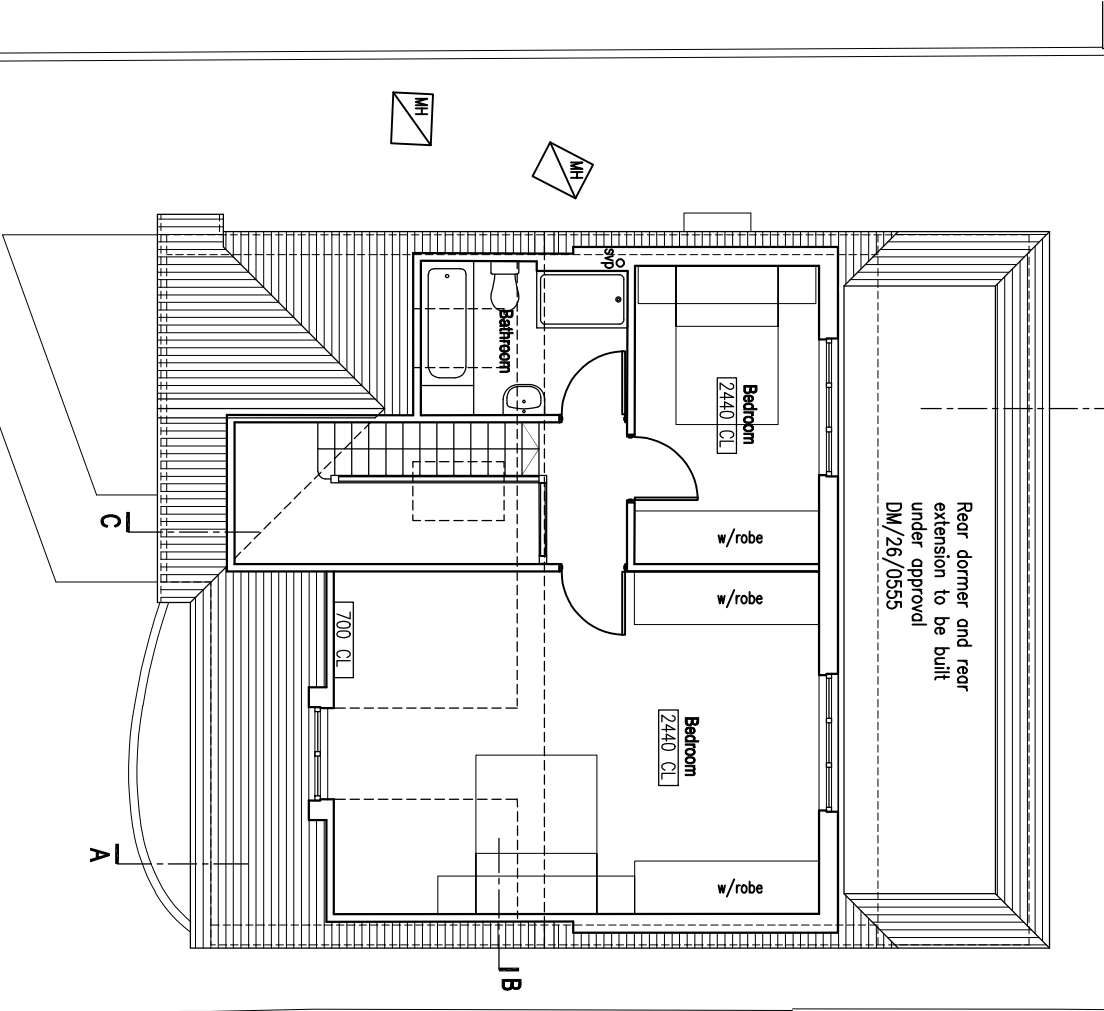

ROOF PLAN

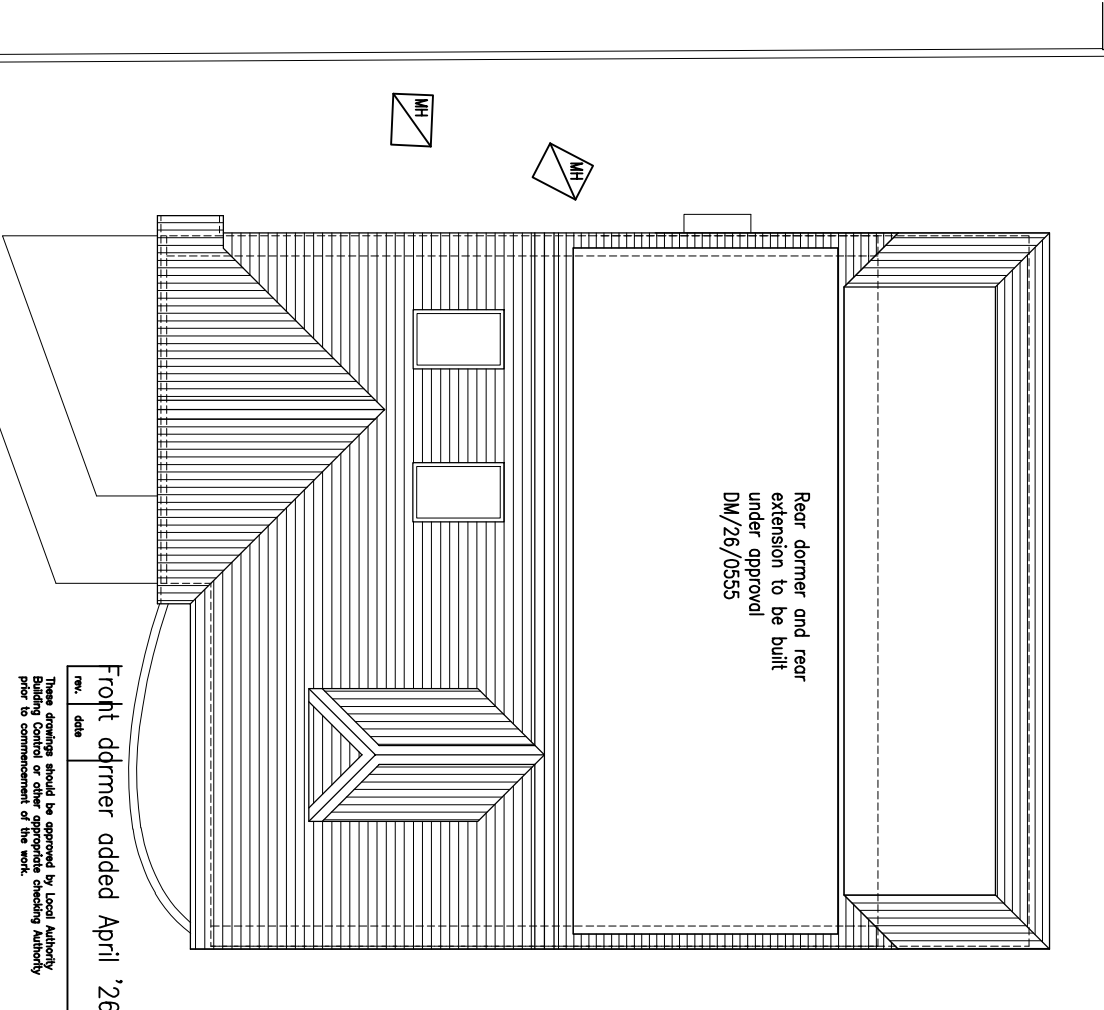

Front dormer added April '26

These drawings should be approved by Local Authority Building Control or other appropriate checking Authority prior to commencement of the work.  
No dimensions to be scaled from this drawing.  
All dimensions to be checked on site.  
This drawing is copyright.

client: Hilary Blandford

project: 4 St. Georges Place  
Hurslipoint

drawing: Proposed Plans

scale: 1:100@A3 date: 19.12.2025  
drawn: CH

9 Kinton Road  
Horseshoe, East Sussex  
BN1 9TC  
tel: 01 273 398317  
fax: 01 273 398317  
e-mail: info@clairehaighassociates.com

Claire Haigh  
Associates Ltd

CH 1311 /005 rev: A

1 metre @ 1:100 on A3

10 metres @ 1:100 on A3