



This drawing is to be used in conjunction with all other relevant drawings and specifications. Do not scale from this drawing (Unless for planning purposes). Use figured dimensions only. All levels and dimensions to be checked on site prior to commencement of works on site. All dimensional discrepancies are to be brought to the immediate attention of the originator. Responsibility cannot be accepted for alteration and/or deviation from this design without prior knowledge. Copyright reserved.

This drawing may only be used under licence for the client and location specified in the title block. It may not be copied or disclosed to any other third party without prior written consent.

It is the responsibility of the Client to check Legal Boundaries are correctly indicated and that relevant Party Divisions (usually served via a Surveyor) where required have been served to adjoining neighbours prior to any commencement of works. No responsibility will be held by Simon Harvey Design Ltds for any failure in the above.

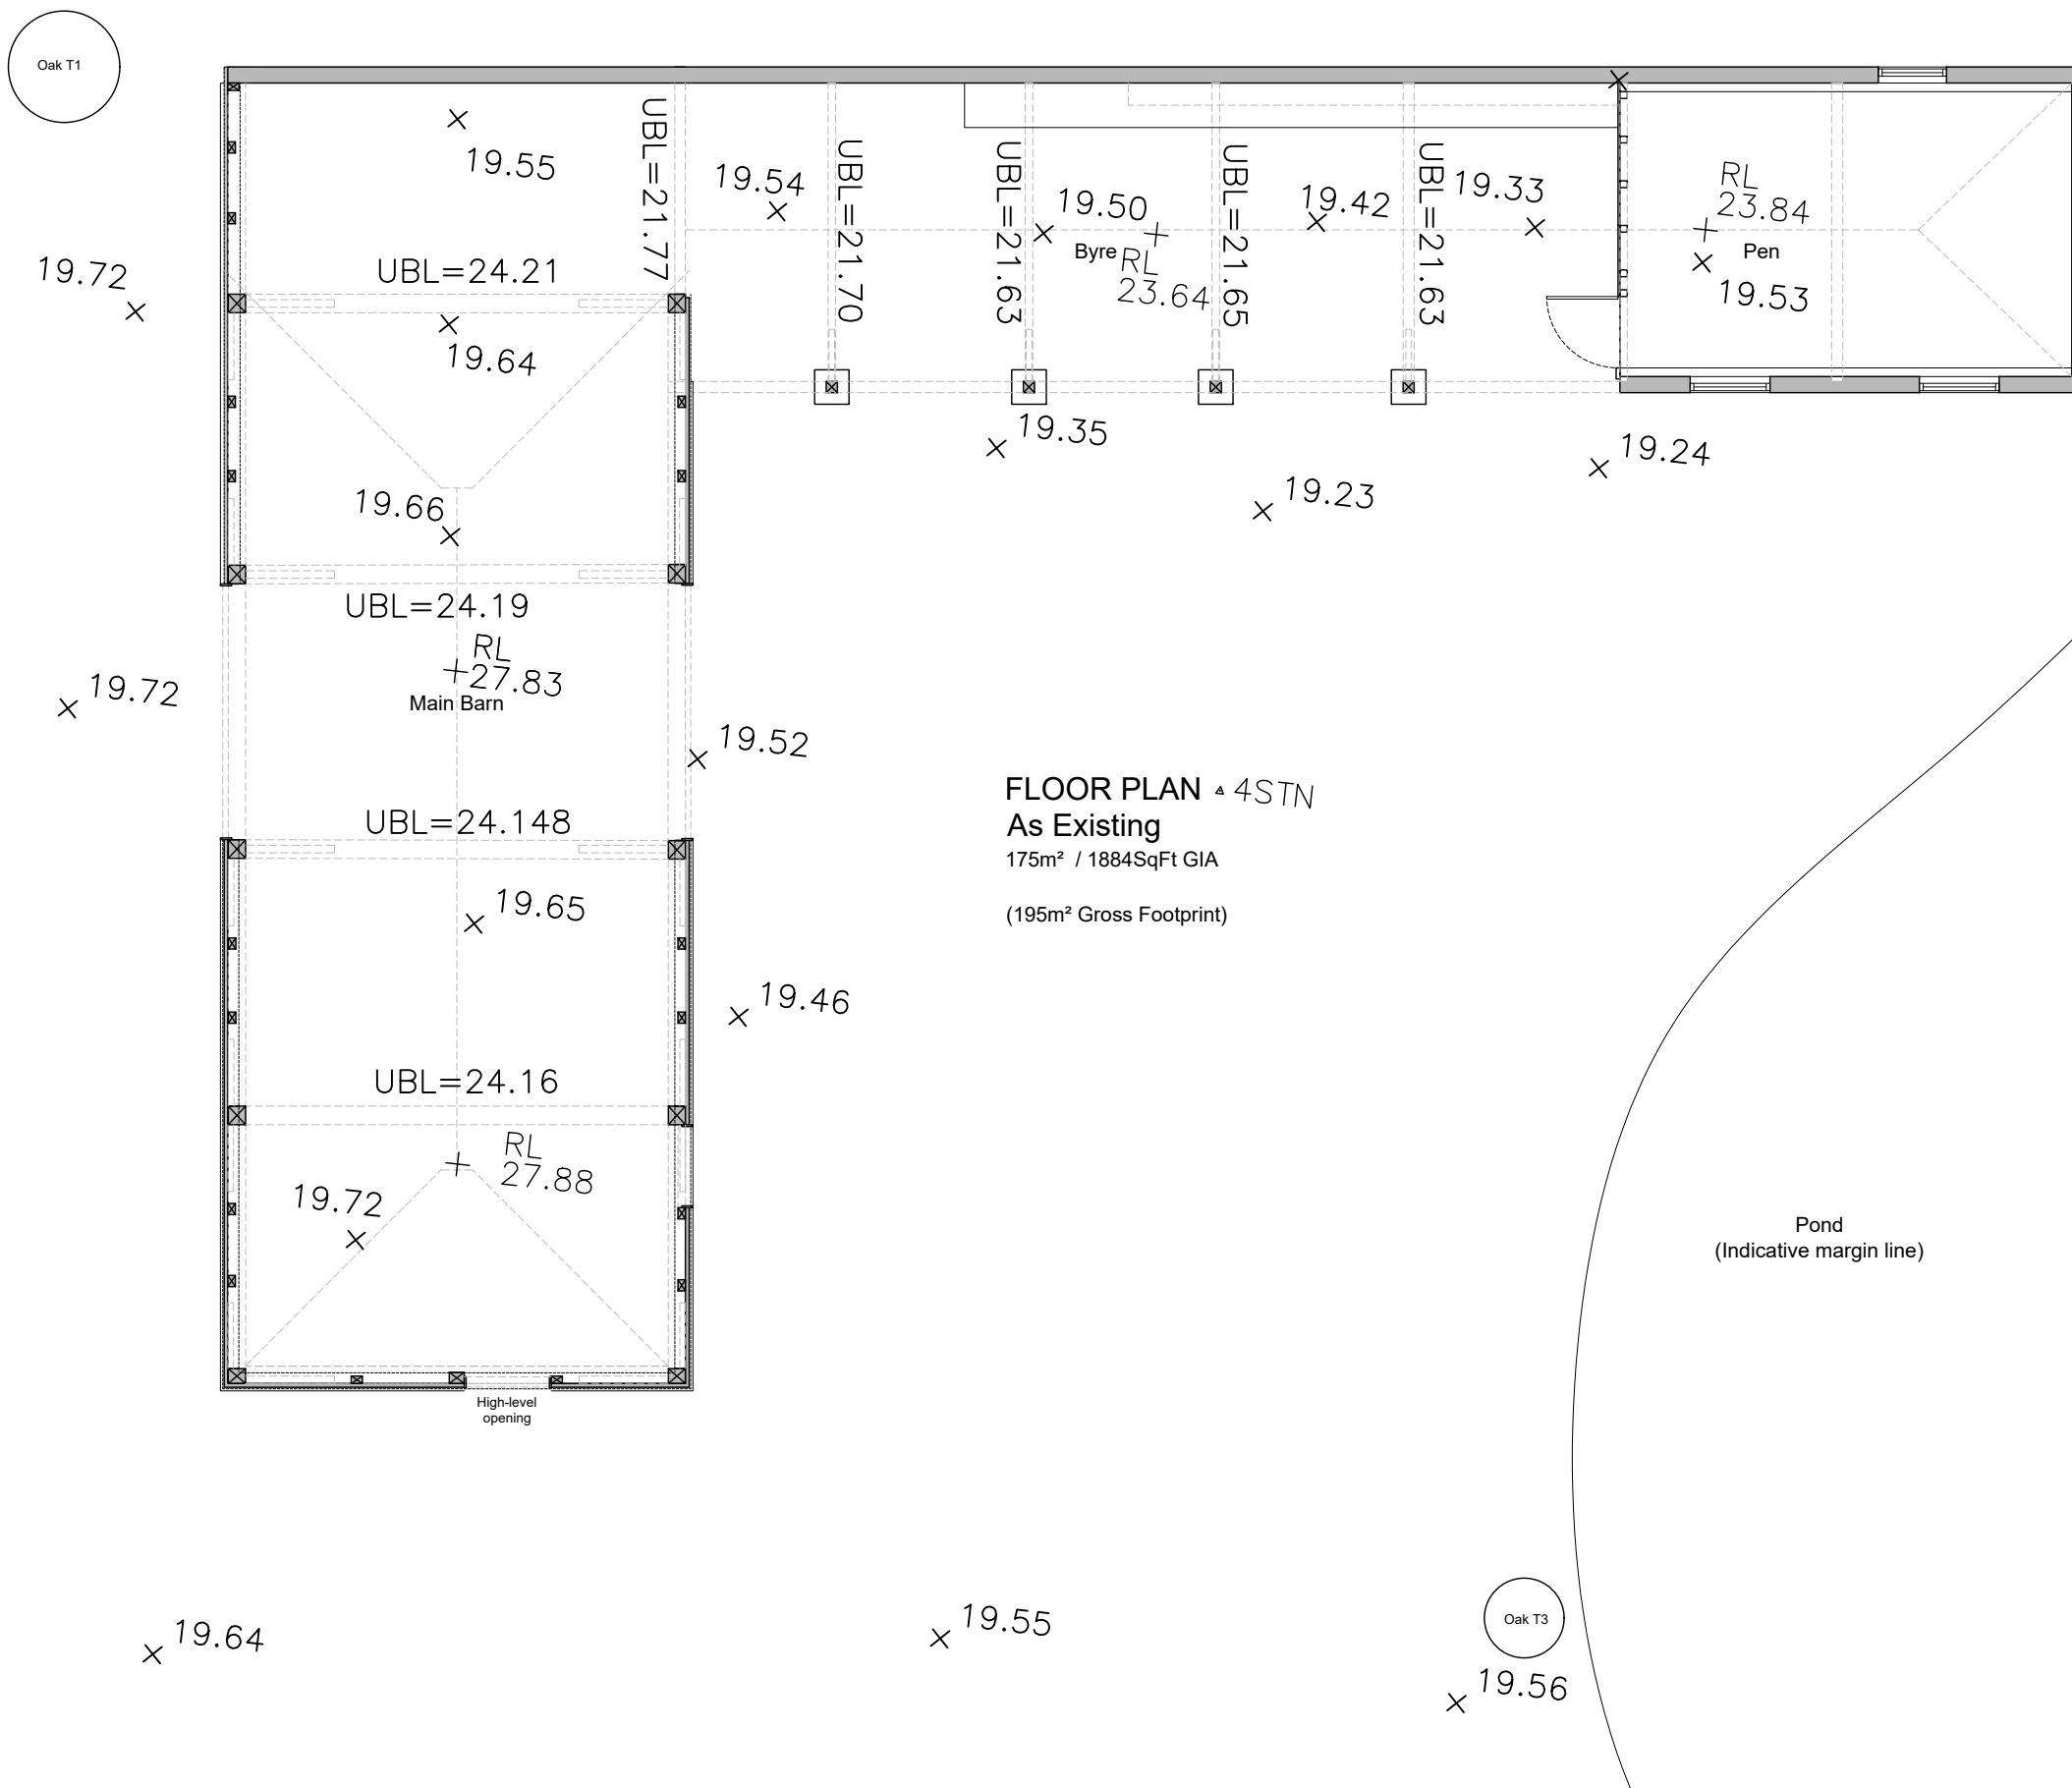

A - Site Levels added & re-issued for approval -
03.10.2024

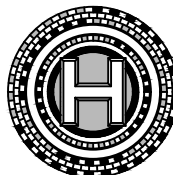PLANNING	Revision	
		SIMON HARVEY DESIGNS LTD 2 Greenfield Way, Storrington, West Sussex. RH20 4PY t: 07833 178649 e:office@simonharveydesigns.com
	Client: Sarah Harvey	
	Project: Conversion of redundant barn to Dwellinghouse.	
	Address: Pellings Barn, Northend Lane, Sayers Common, West Sussex. BN6 9HL	
	Drawing Title: EXISTING FLOOR PLAN	
	Drawing Number:	127_03
	Date: April 2024	Scale: 1:100 @A3