


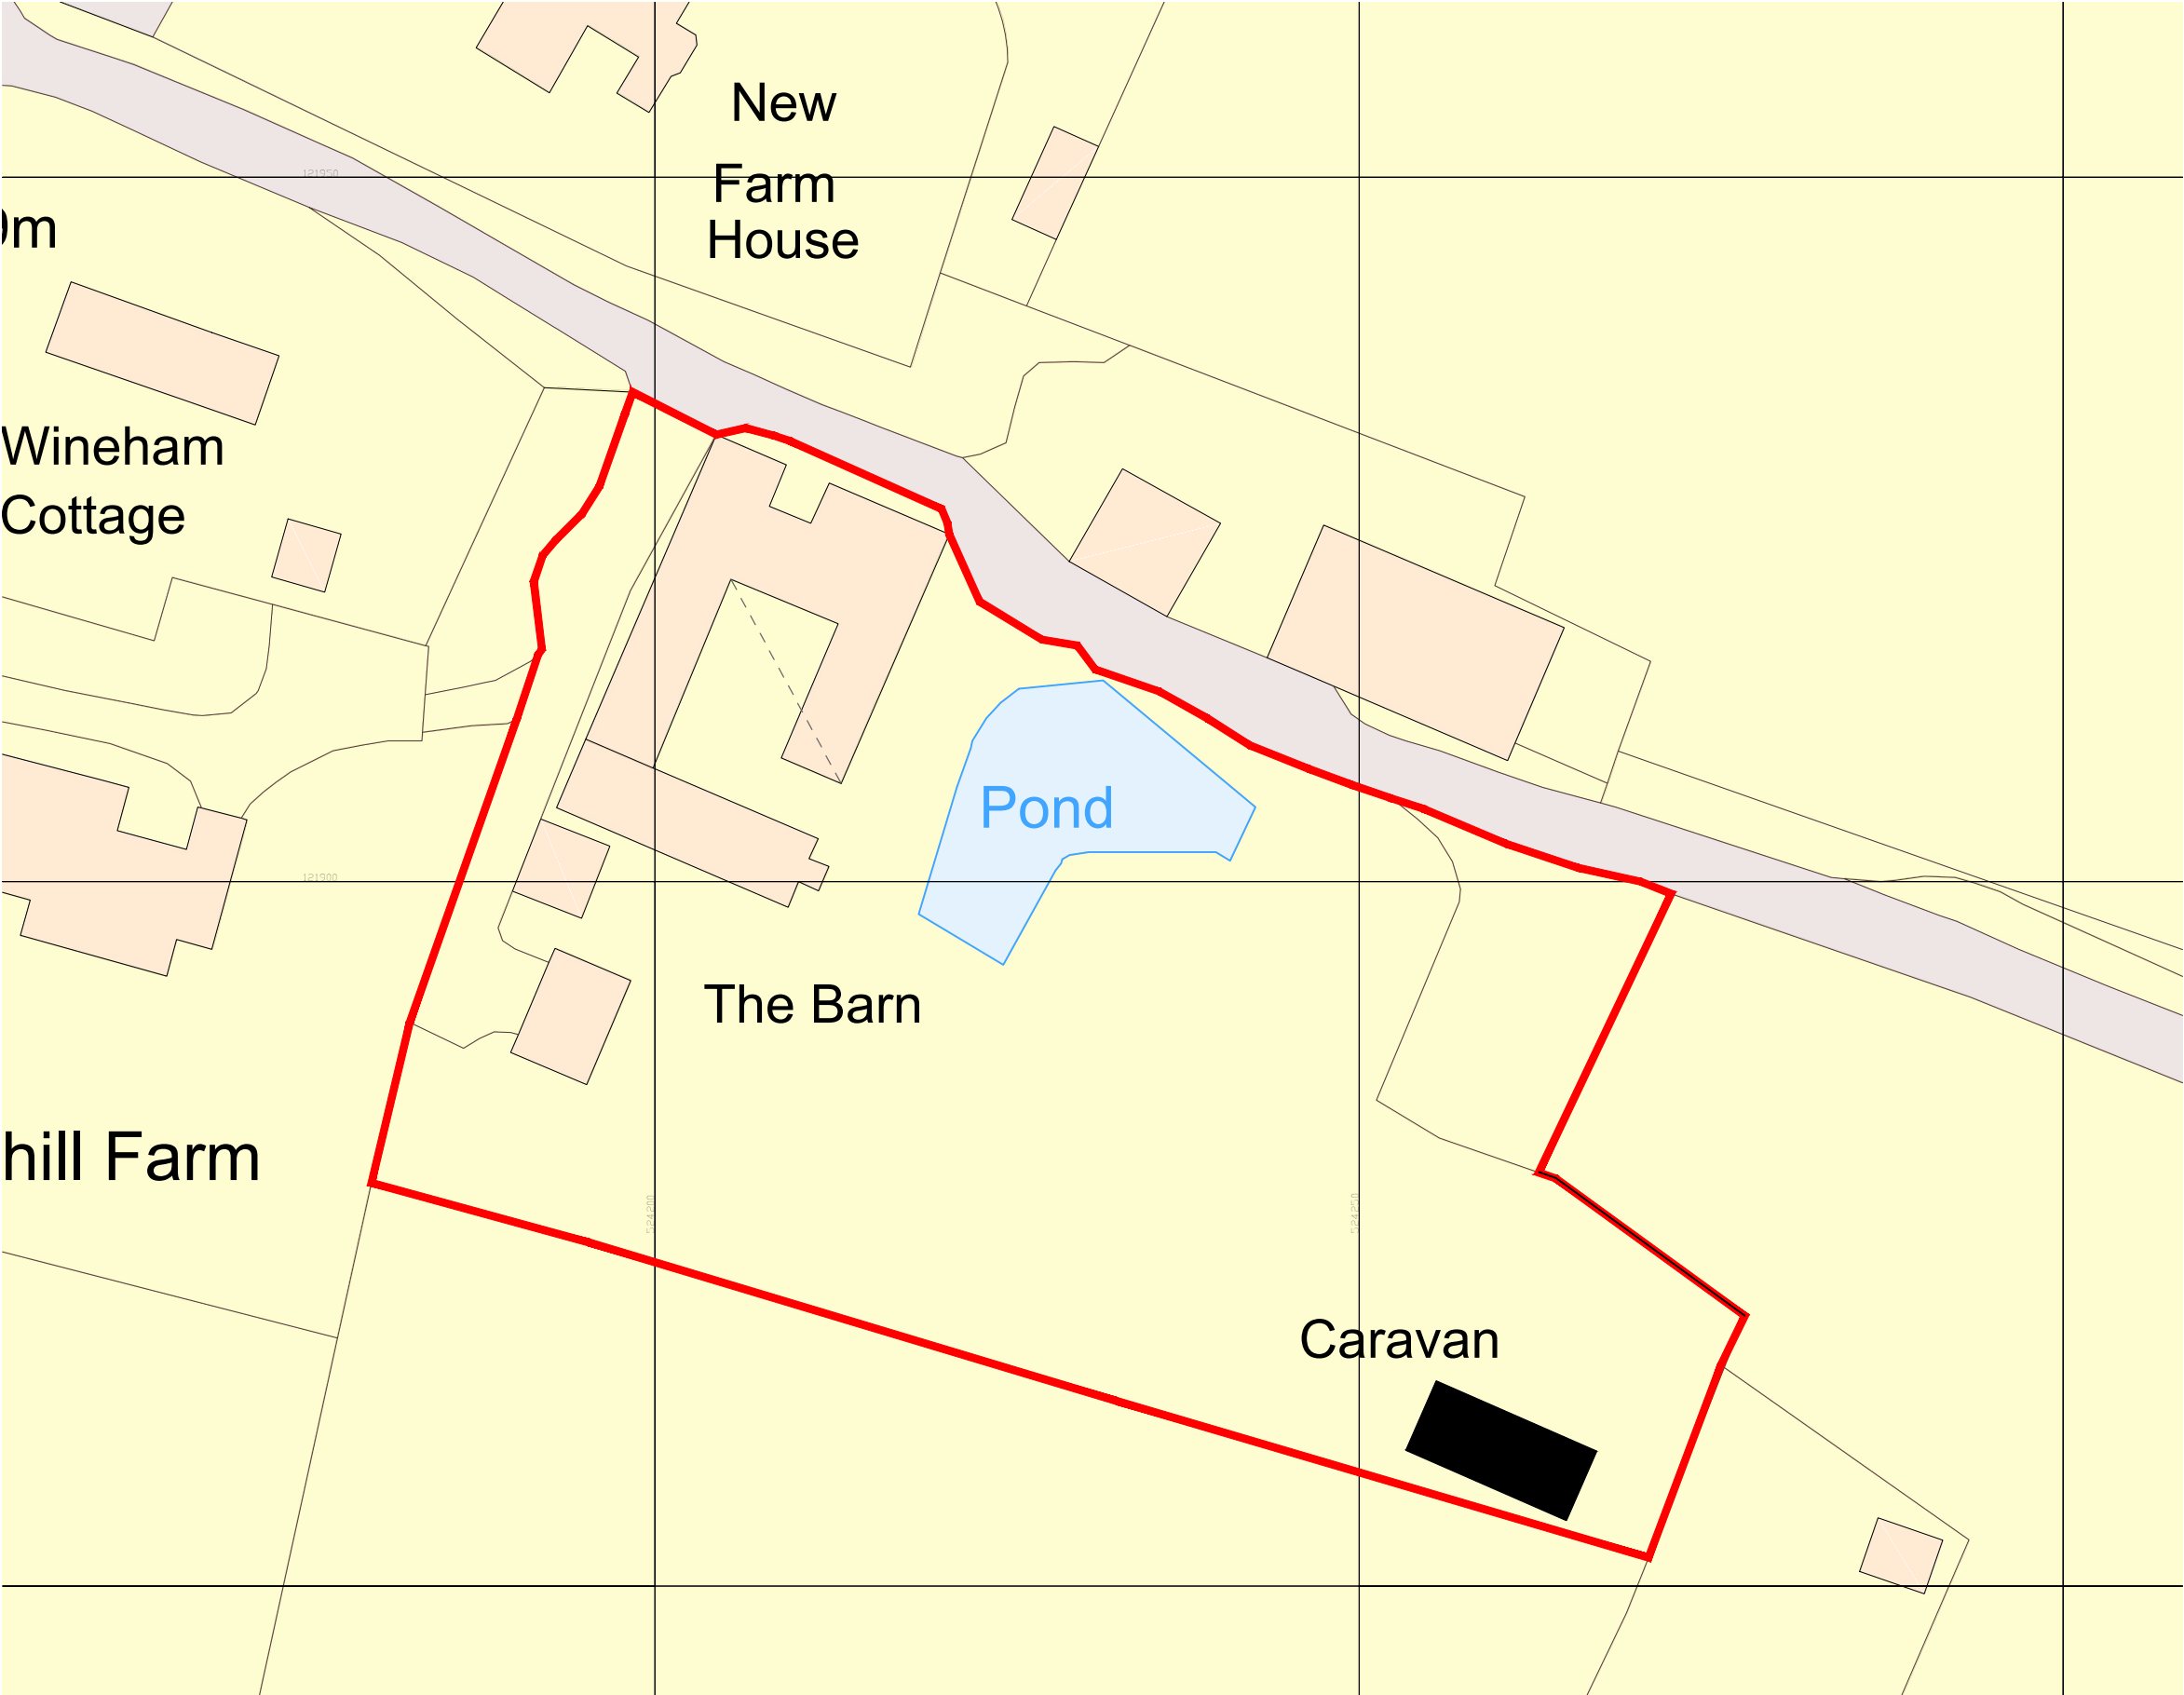

site plan
Scale 1:500 @ A3



Date	Description	Rev	By
Revision Description			
mhp MH Planning Associates 63 West Princes Street Helensburgh G84 8BN 01436 674 777 07816 907 203 www.mhplanning.co.uk			
THIS DRAWING IS COPYRIGHT DO NOT SCALE FROM DRAWING			
Client: Mrs K Henderson Project: Proposed Siting of Caravan, at The Barn, Nyes Hill Farm, Wineham Lane, Bolney Drawing Title: Site Plan			
Drawing Number: 2024_0064-01			
Revision: - Date: November 2024 Scale: 1:500 @ A3 Drawn By: KM			
Issue Status: Planning			