


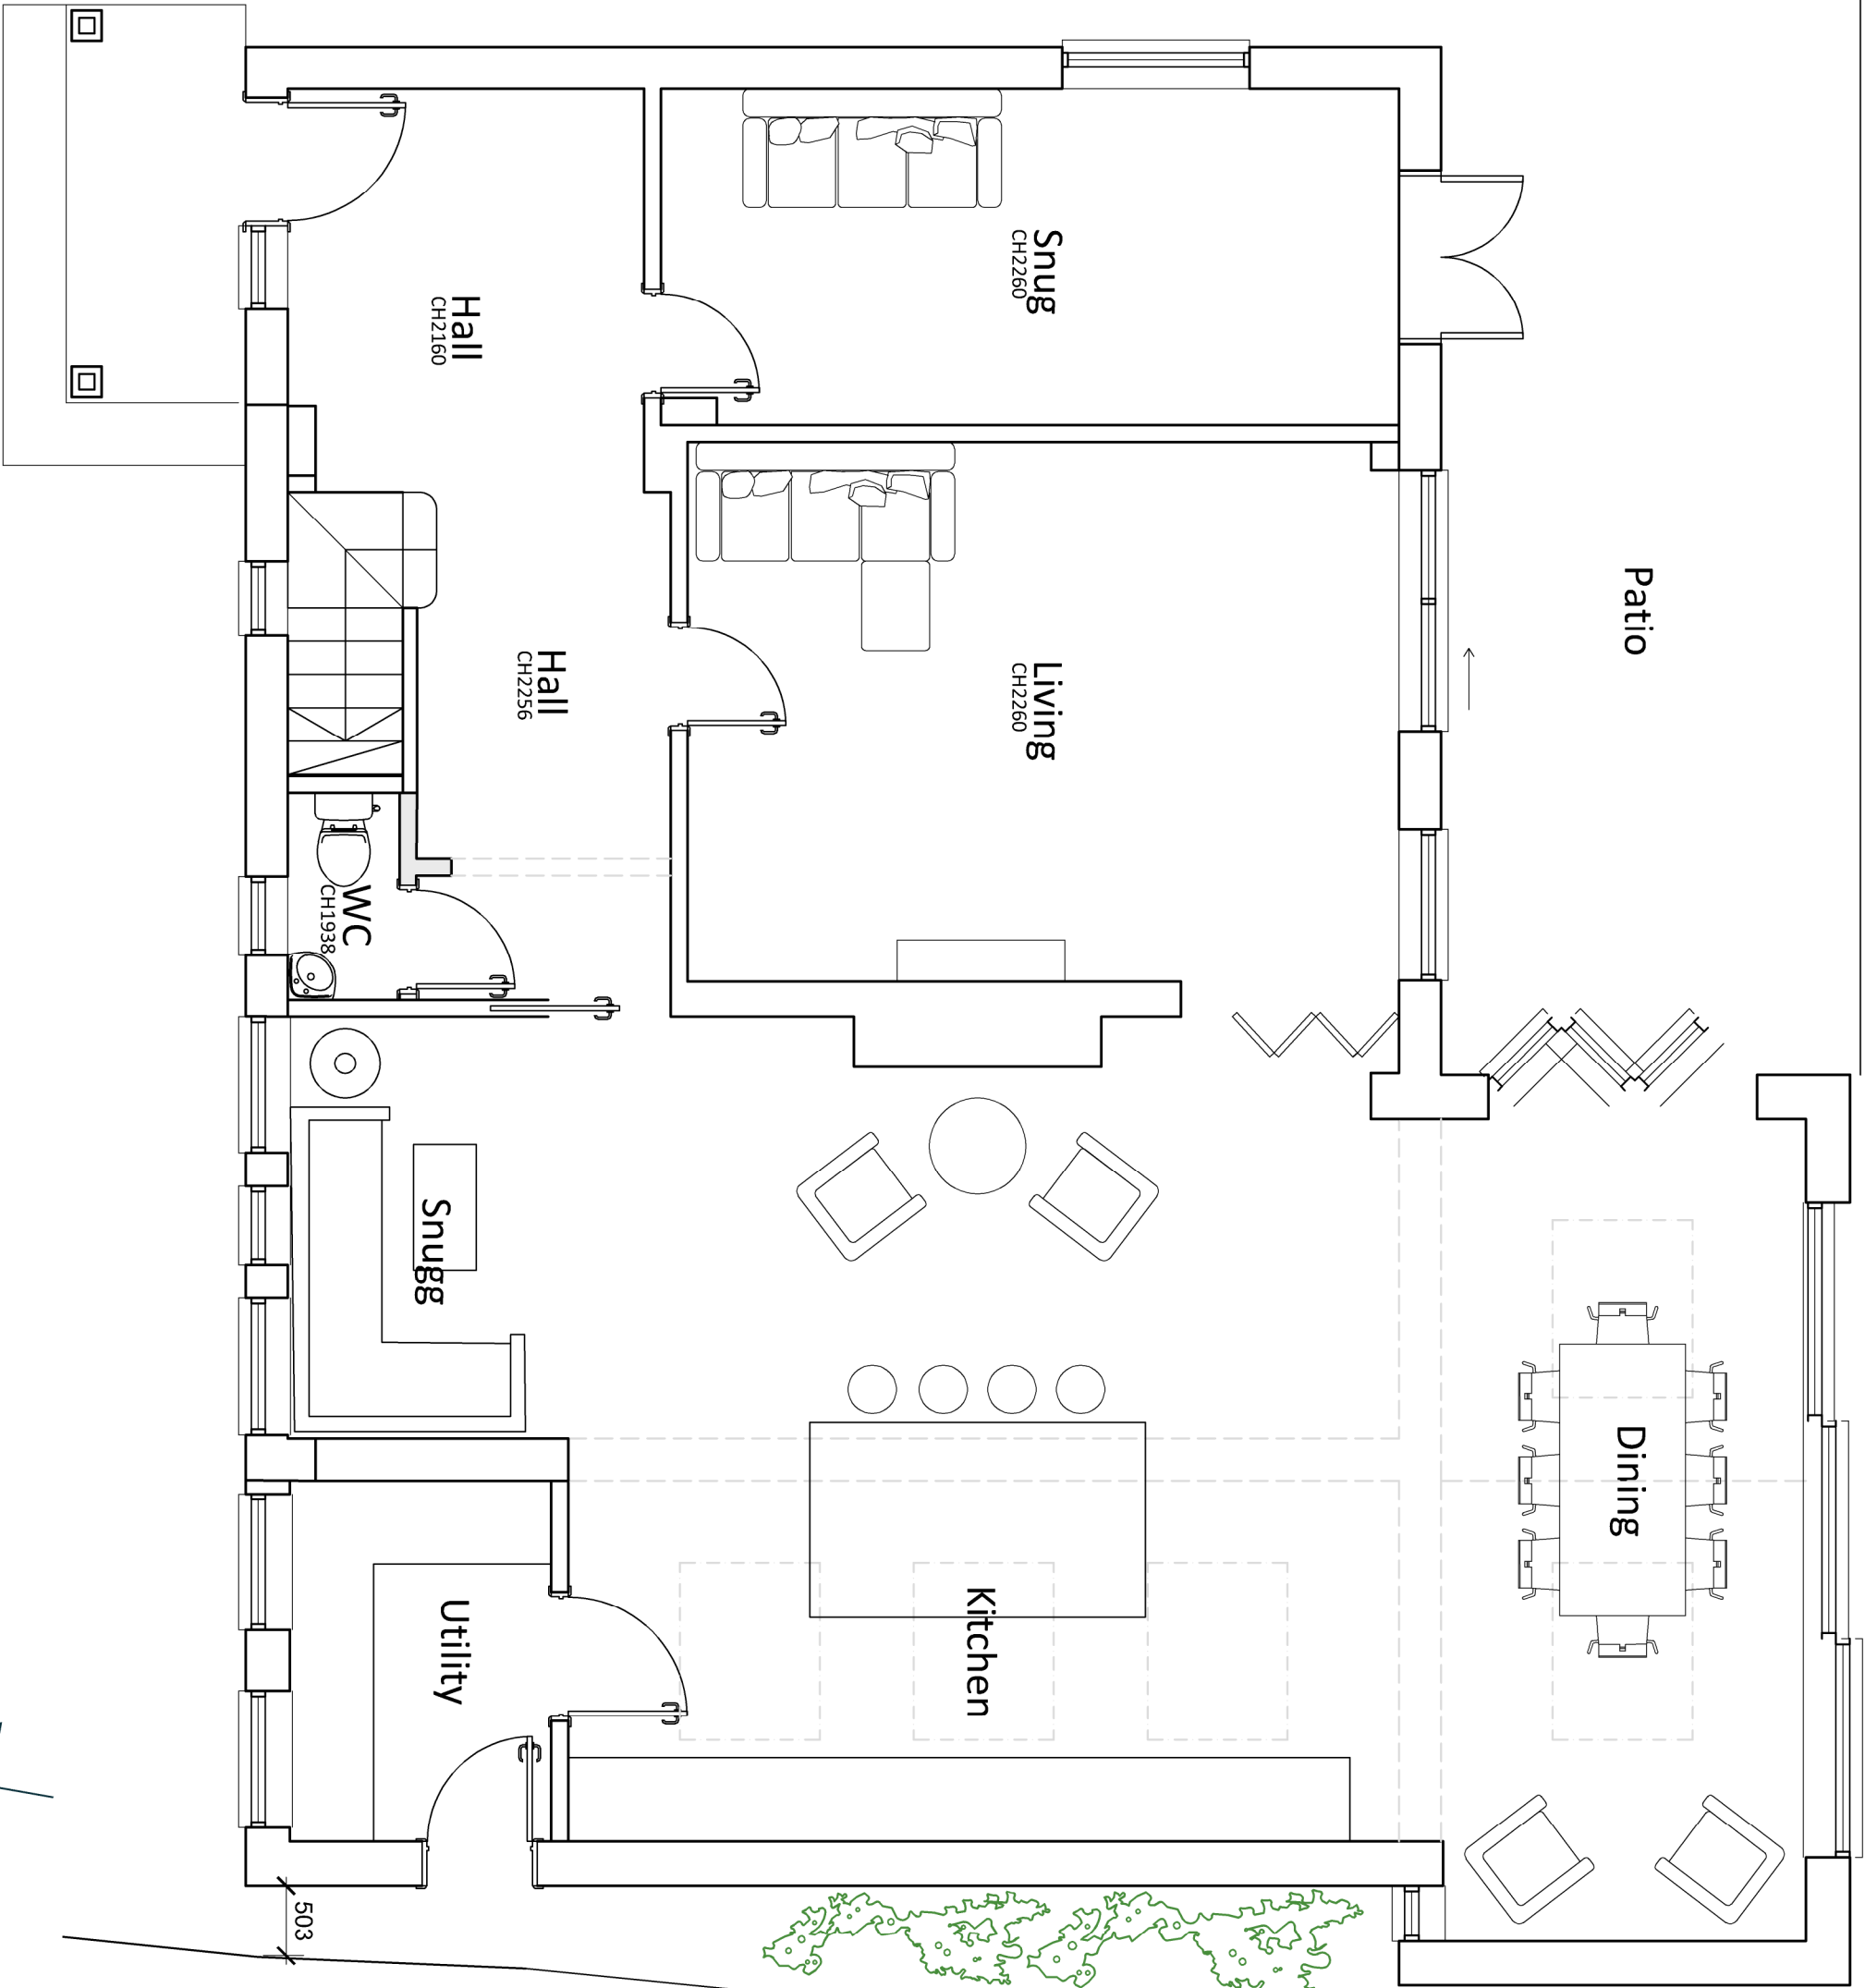

Rev	Date/By	Revision Note
B	27.11.24 JT	Minor alteration from client
A	26.11.24 JT	Planning Issue

PLANNING		
Drawing Number	066-001-210 Rev B	Date October 2024
Scale	1:50	Paper Size A3
Drawn	JT	Checked JT

Client: Mr and Mrs Sherrell
Project: 28 Foxhill Village
Haywards Heath
RH16 4QZ
Drawing: Proposed Ground Floor Plan

JTAJonathan Talley Architects Limited

info@jtalimited.co.uk
07956 870 079
www.jtalimited.co.uk

Unauthorised reproduction of information herein is a criminal offence under the Copyright, Designs and Patents Act 1988.
This document is the property of Jonathan Talley Architects Limited and is not to be distributed outside the company without the written consent of the company.
It is a condition of use that this document is not to be used for any other purpose without the written consent of Jonathan Talley Architects Limited.