


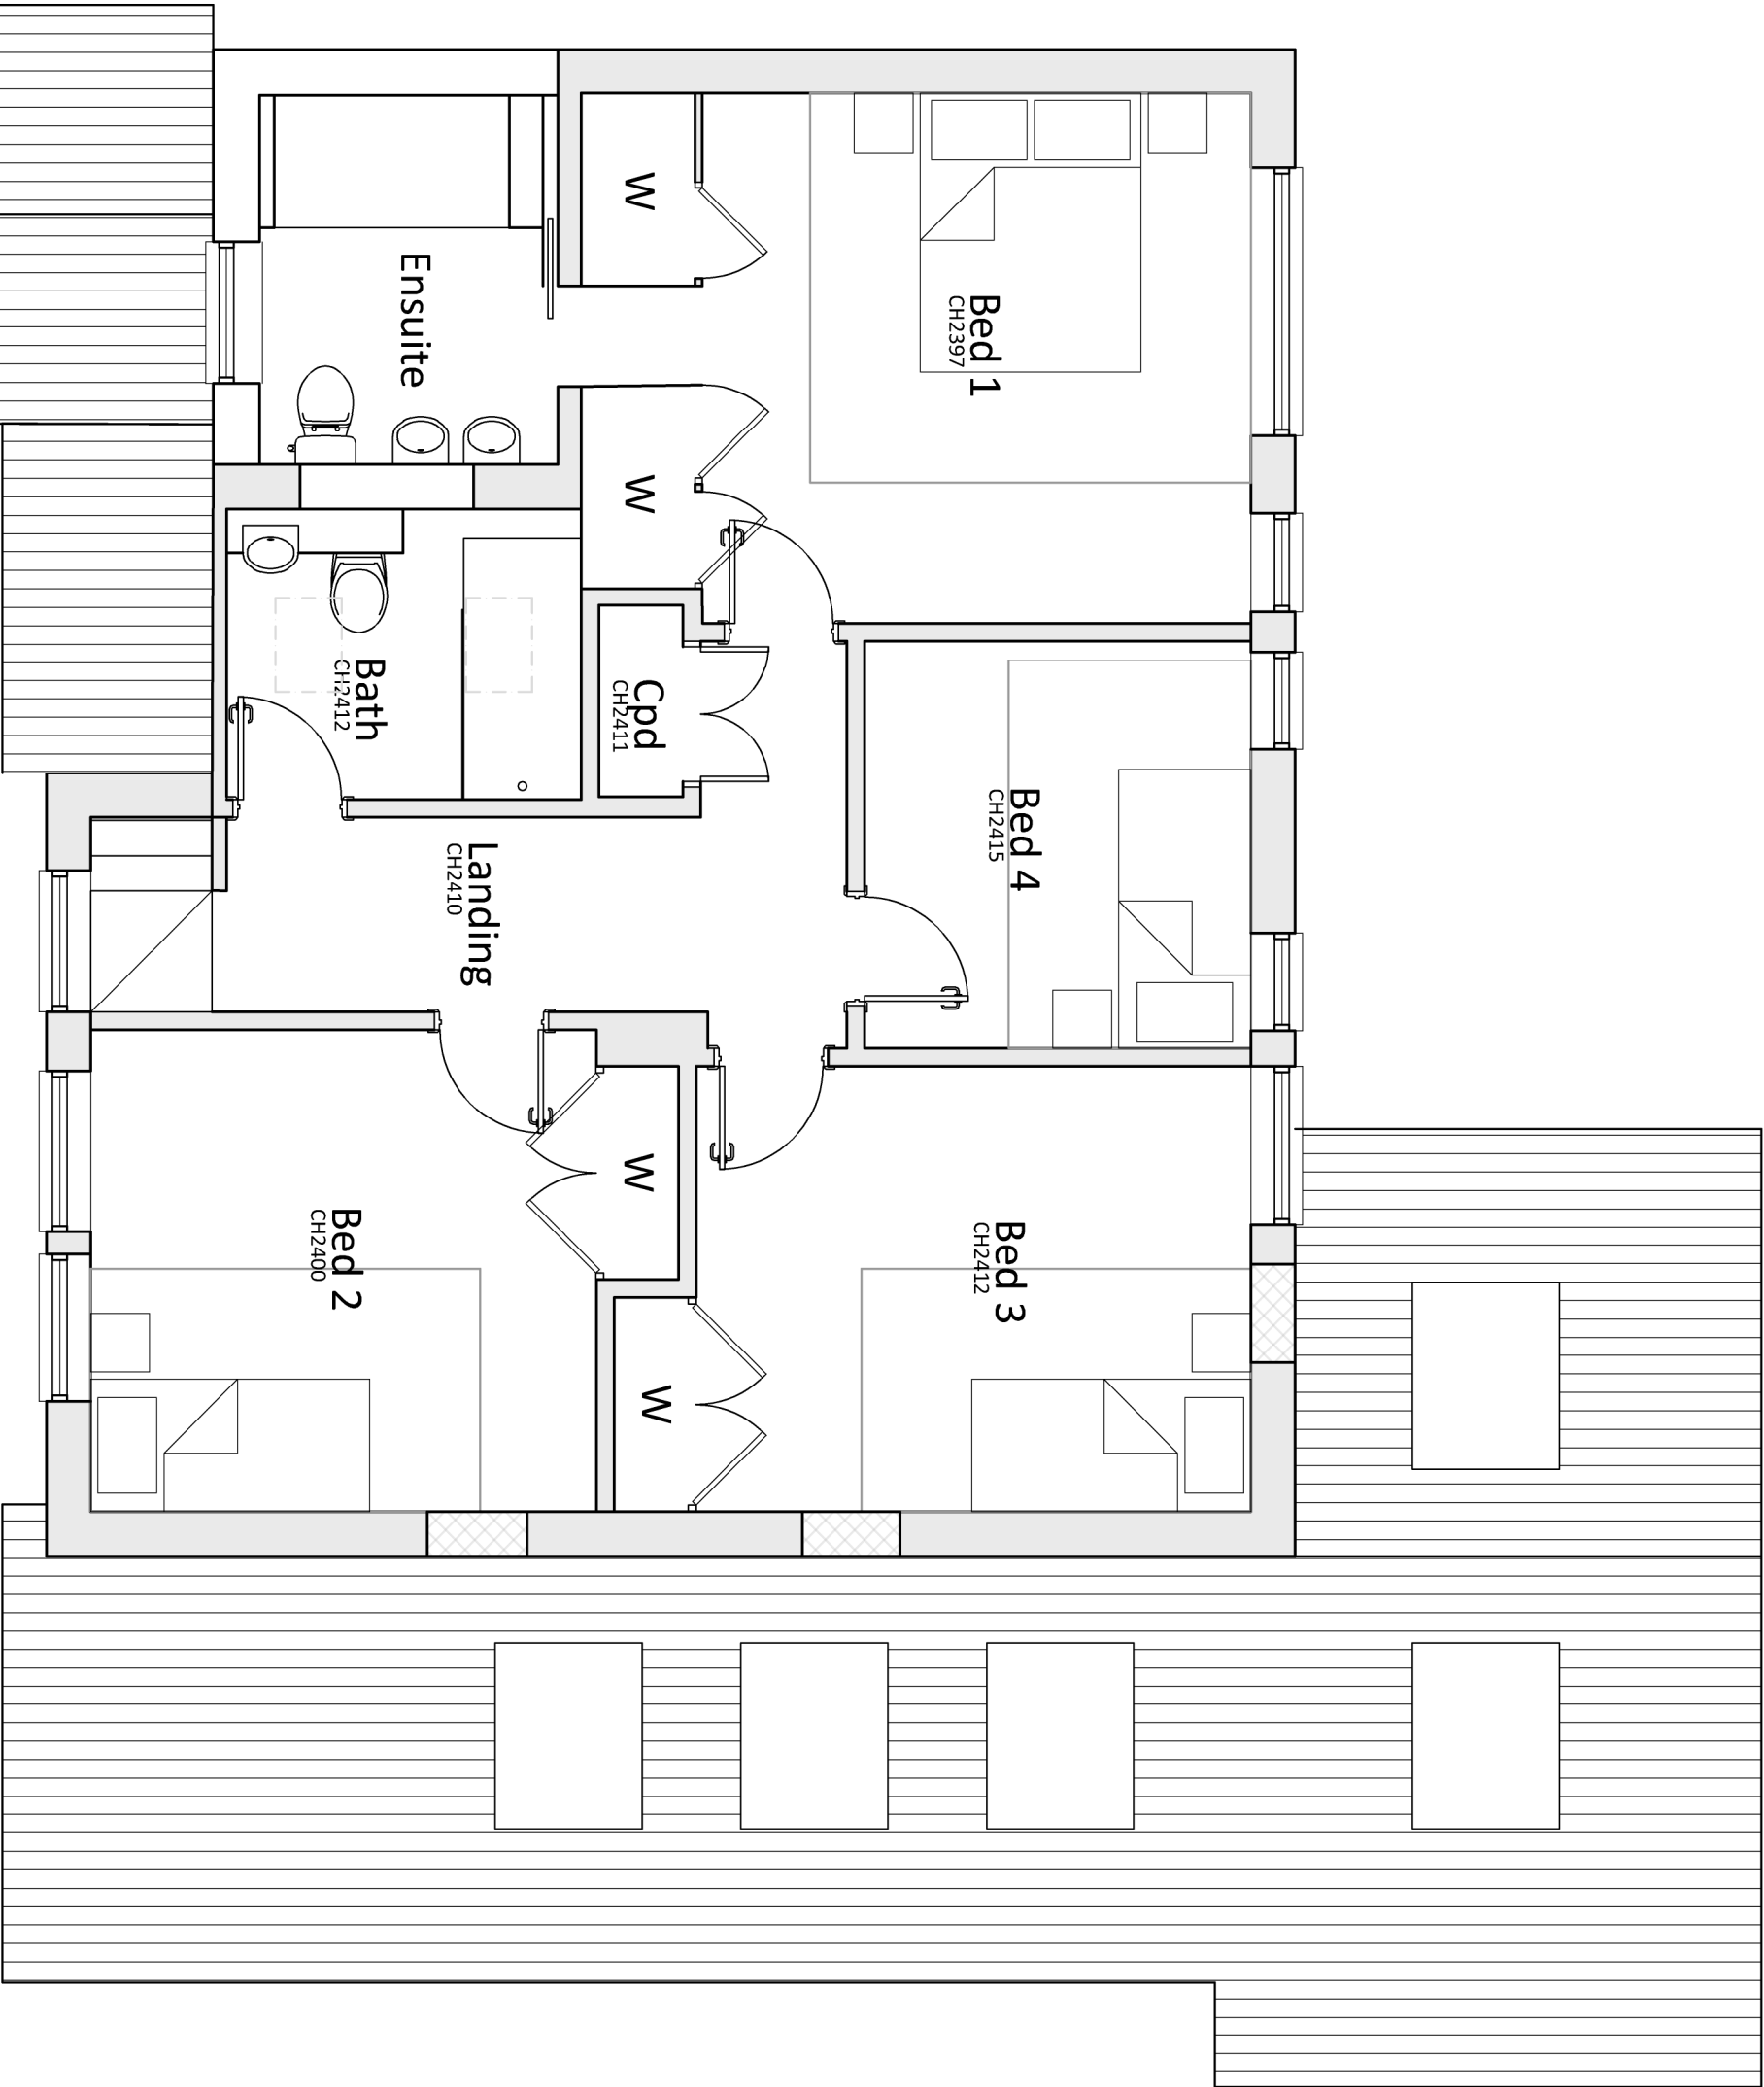

JTA

Jonathan Talley Architects Limited

Client: Mr and Mrs Sherrell
Project: 28 Foxhill Village
Haywards Heath
RH16 4QZ
Drawing: Proposed First Floor Plan

PLANNING

Drawing Number	Date
066-001-211 Rev A	October 2024
Scale	Paper Size
1:50	A3
Drawn JT	Checked JT

E-mail: info@jtalimited.co.uk
Telephone: 07956 870 079
Web: www.jtalimited.co.uk



Rev	Date/By	Revision Note
A	26.11.24 JT	Planning Issue

Jonathan Talley Architects Limited is a registered architect in England and Wales, registered number 5373271. Jonathan Talley Architects Limited is a limited liability company registered in England and Wales with registered number 1373271. 