


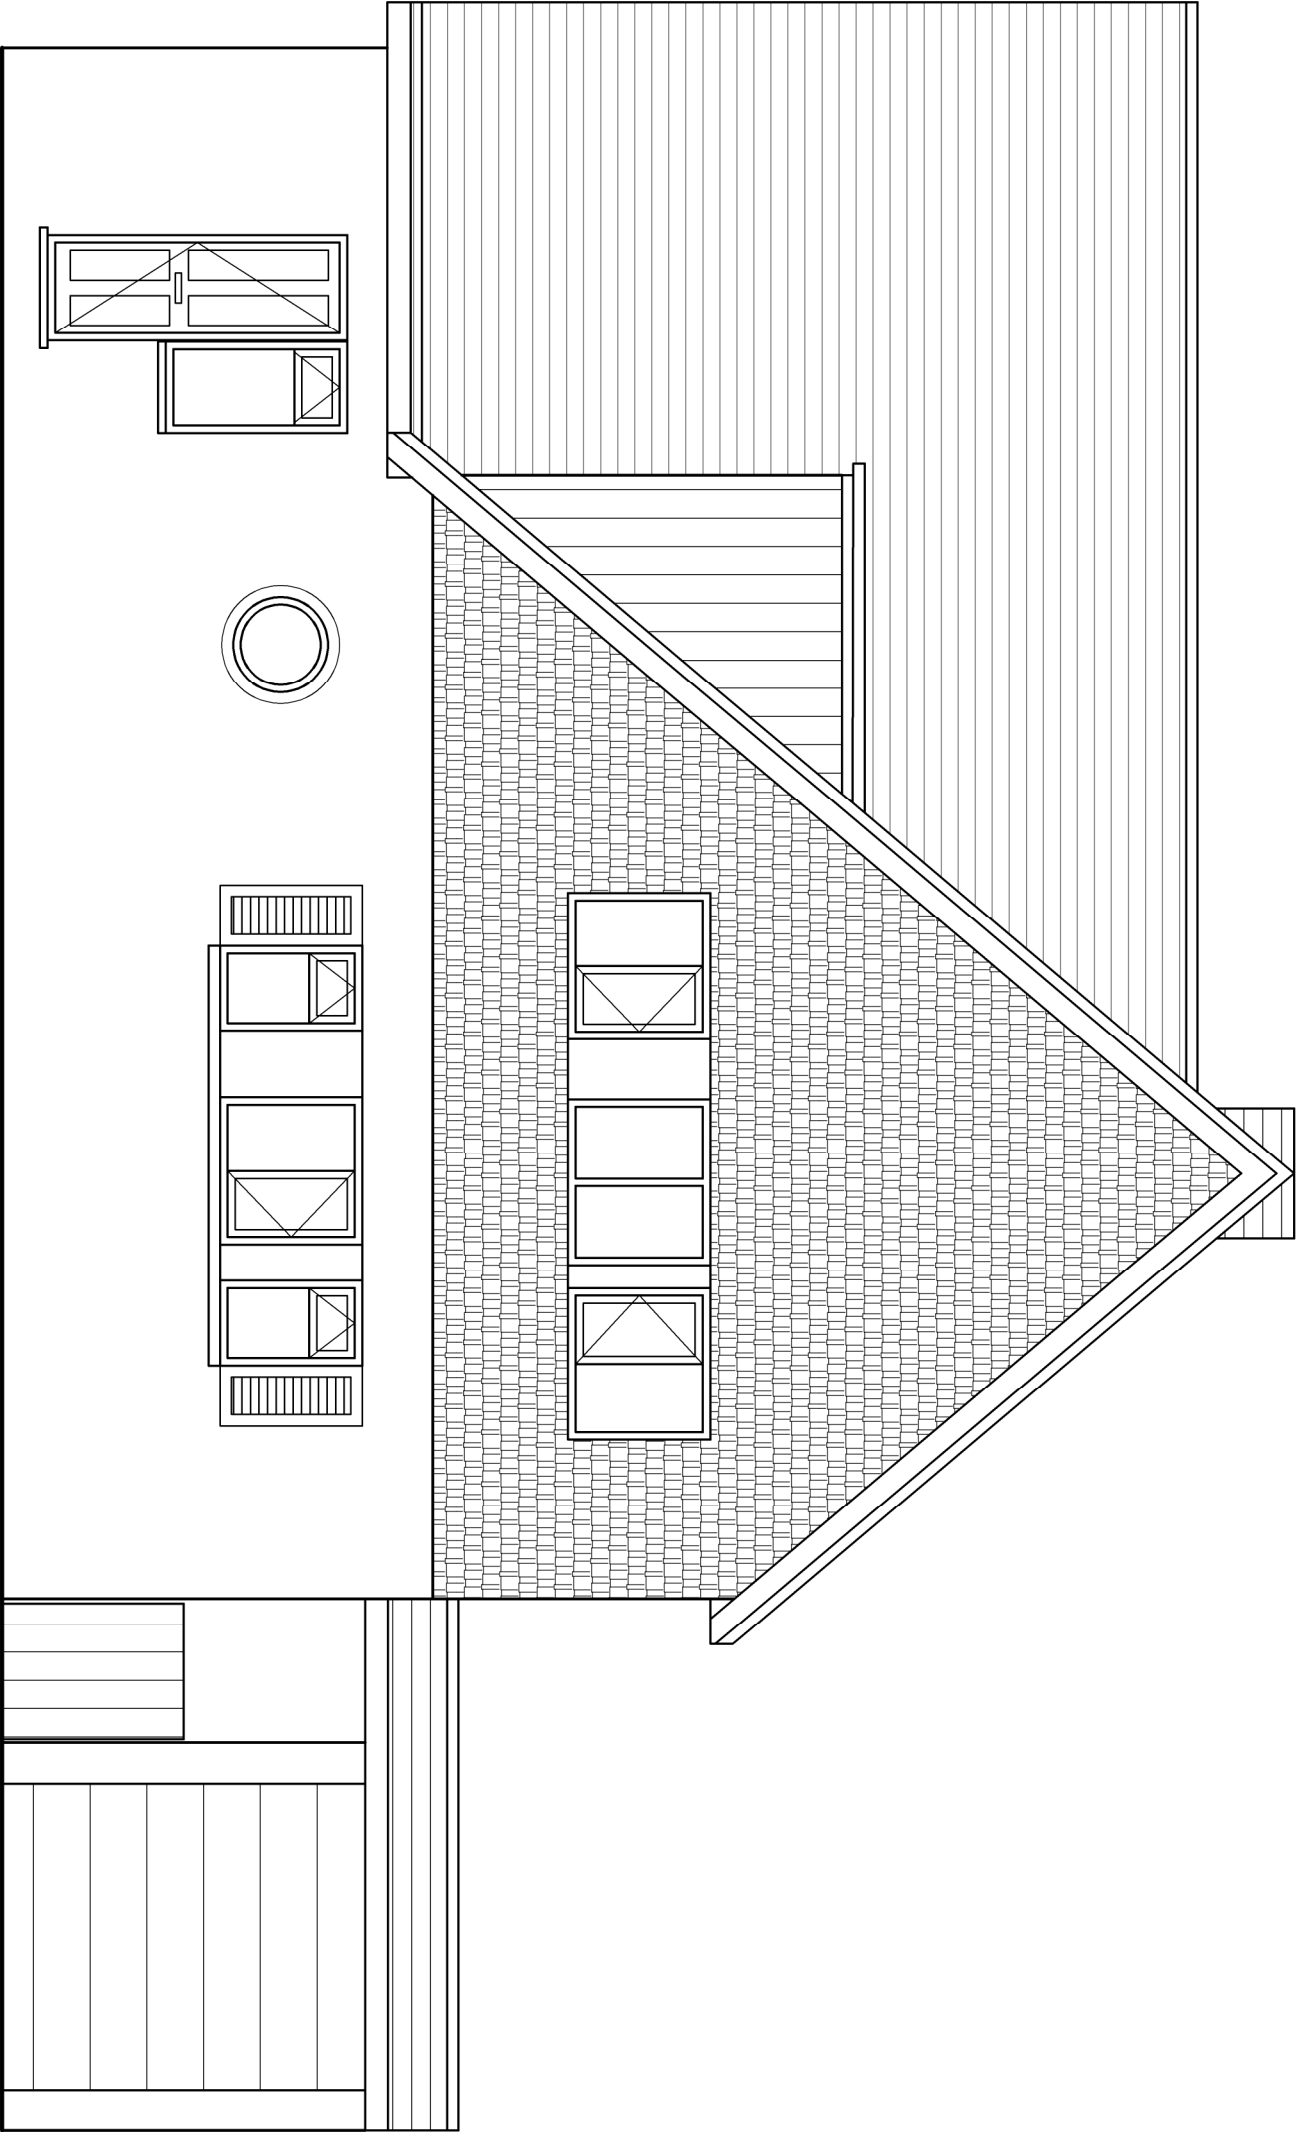

JTA

Jonathan Talley Architects Limited

Client: Mr and Mrs Sherrell  
Project: 28 Foxhill Village  
Haywards Heath  
RH16 4QZ  
Drawing:  
North Elevation

PLANNING

|                   |              |
|-------------------|--------------|
| Drawing Number    | Date         |
| 066-001-300 Rev A | October 2024 |
| Scale             | Paper Size   |
| 1:50              | A3           |
| Drawn JT          | Checked JT   |

E-mail info@jtalimited.co.uk  
Telephone 07956 870 079  
Web www.jtalimited.co.uk

Jonathan Talley Architects Limited is a registered architect in England and Wales, registered with the Architects Registration Board (ARB) under number 67222. The company is registered in England and Wales with registered number 1373271. Jonathan Talley Architects Limited is a limited liability company registered in England and Wales, number 1416112.



| Rev | Date/By     | Revision Note  |
|-----|-------------|----------------|
| A   | 26.11.24 JT | Planning Issue |