



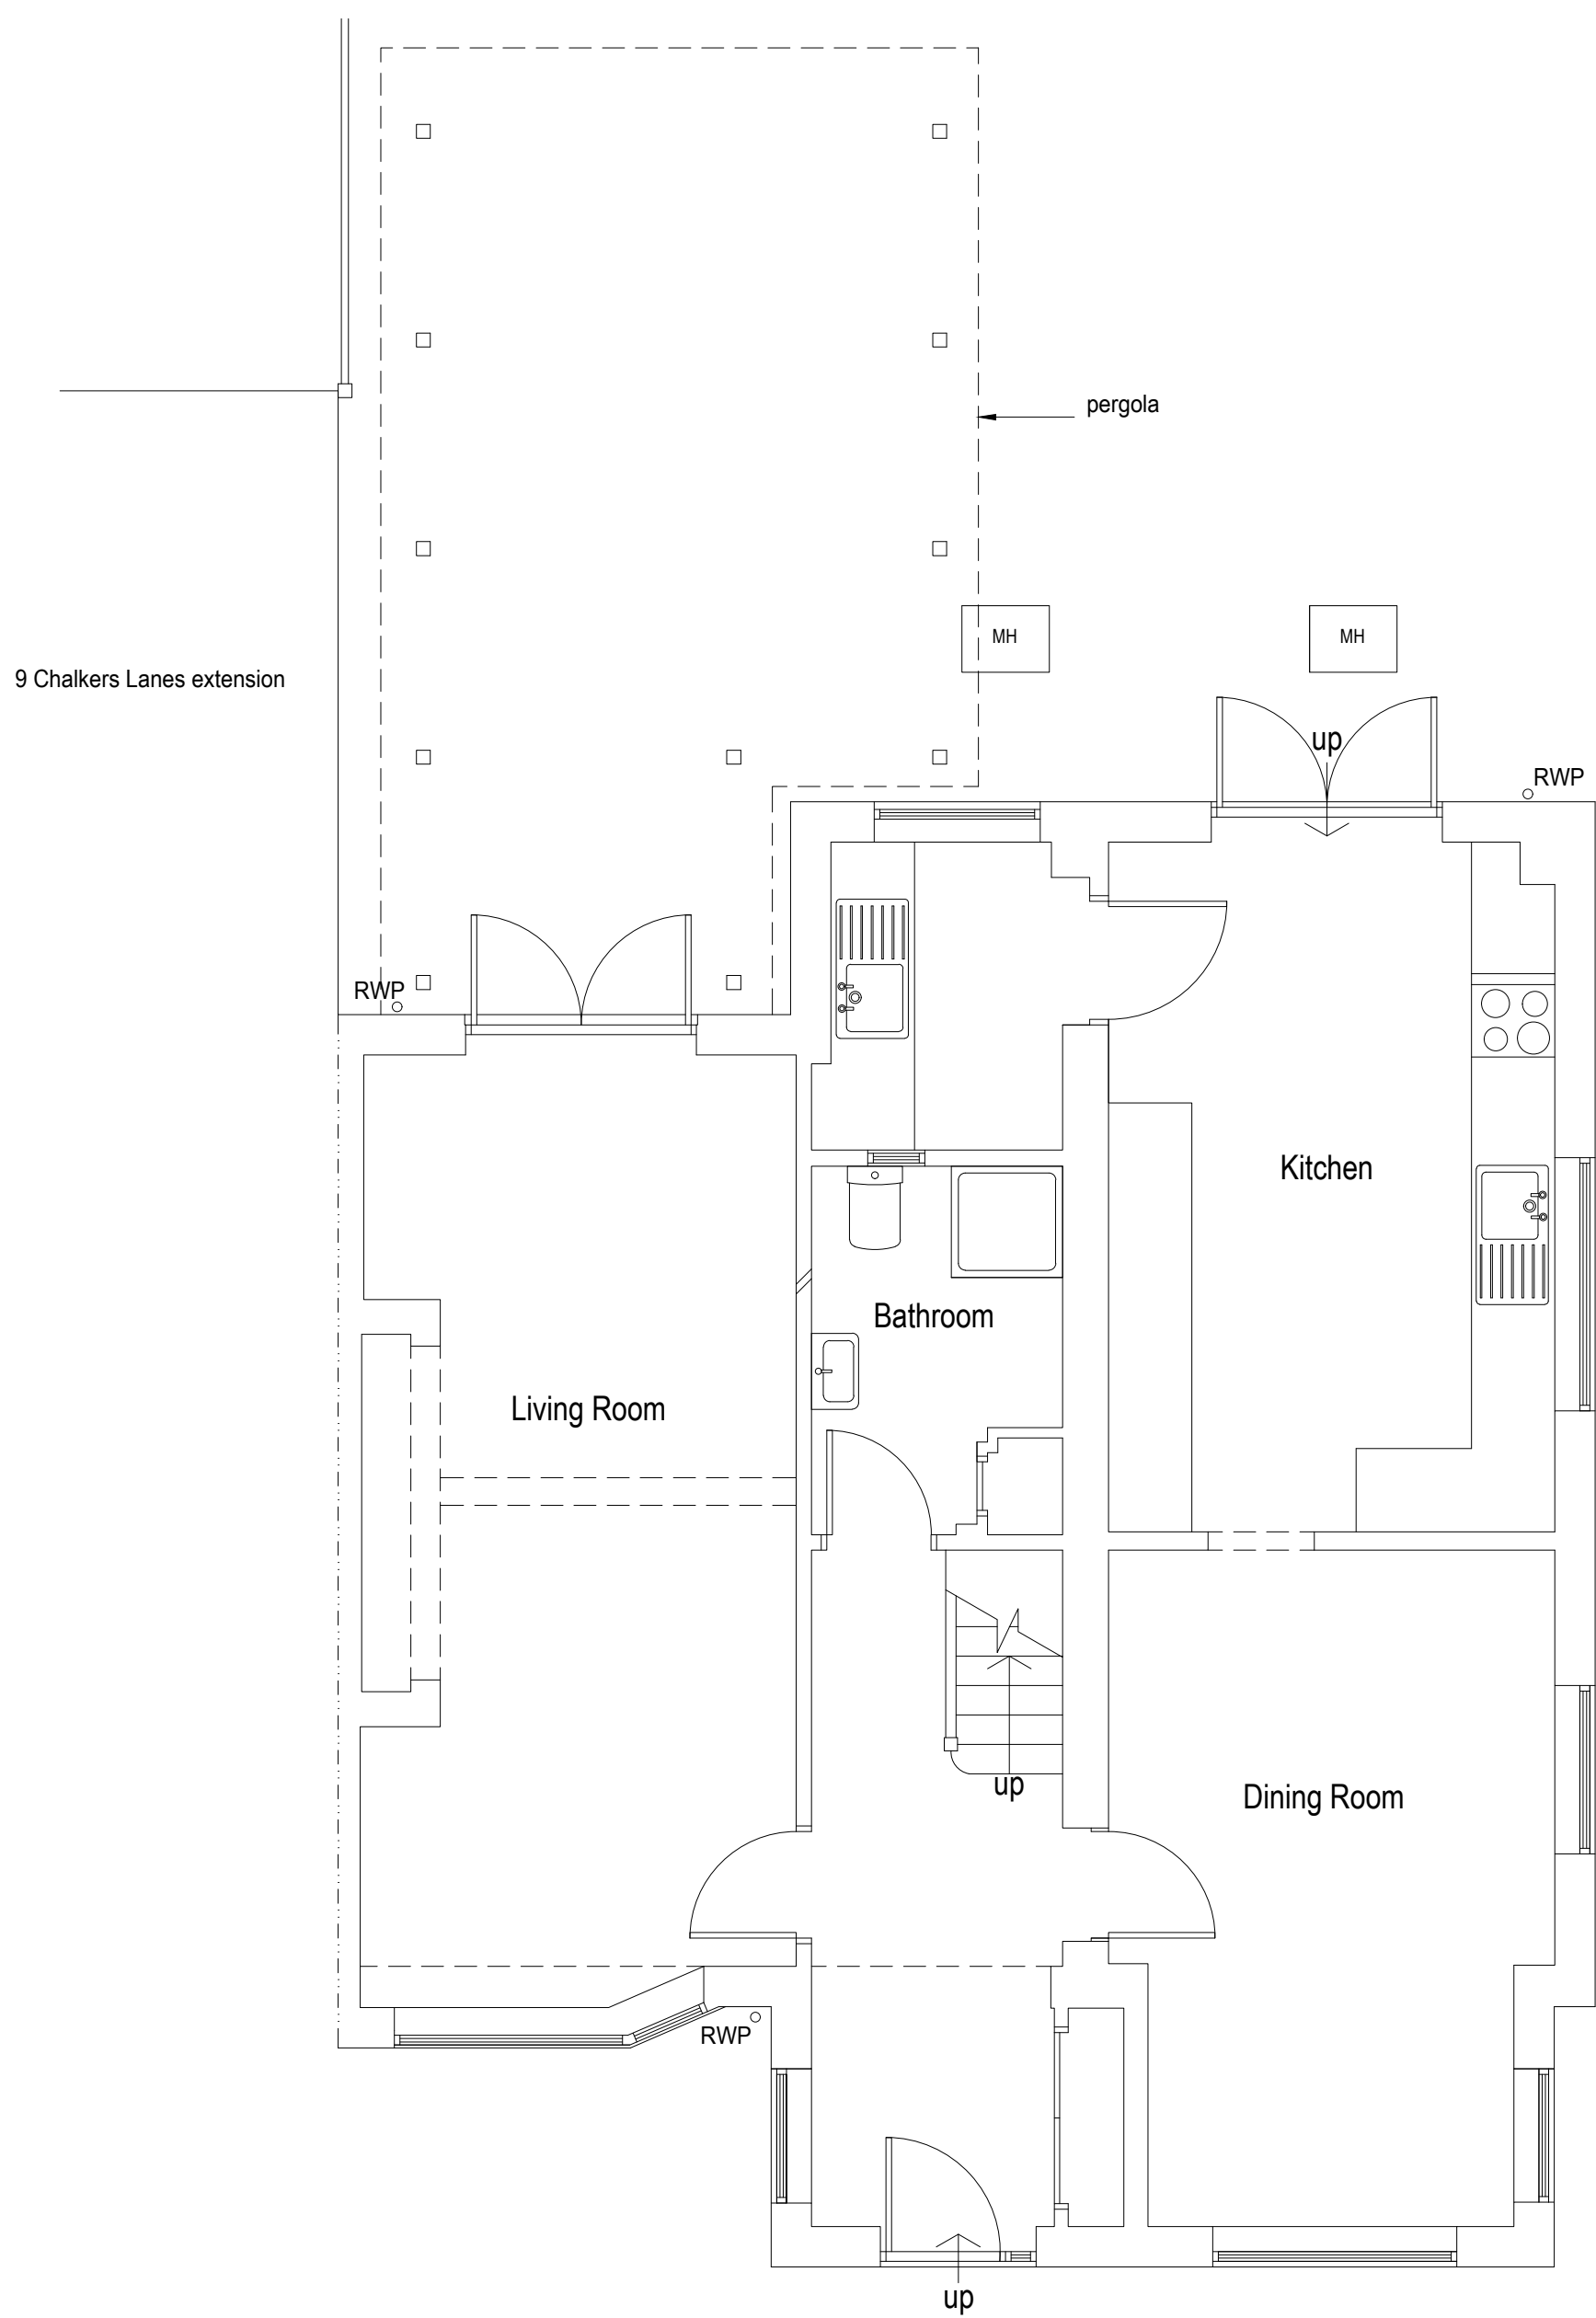


Existing Ground Floor Plan 1:50



Existing First Floor Plan 1:50

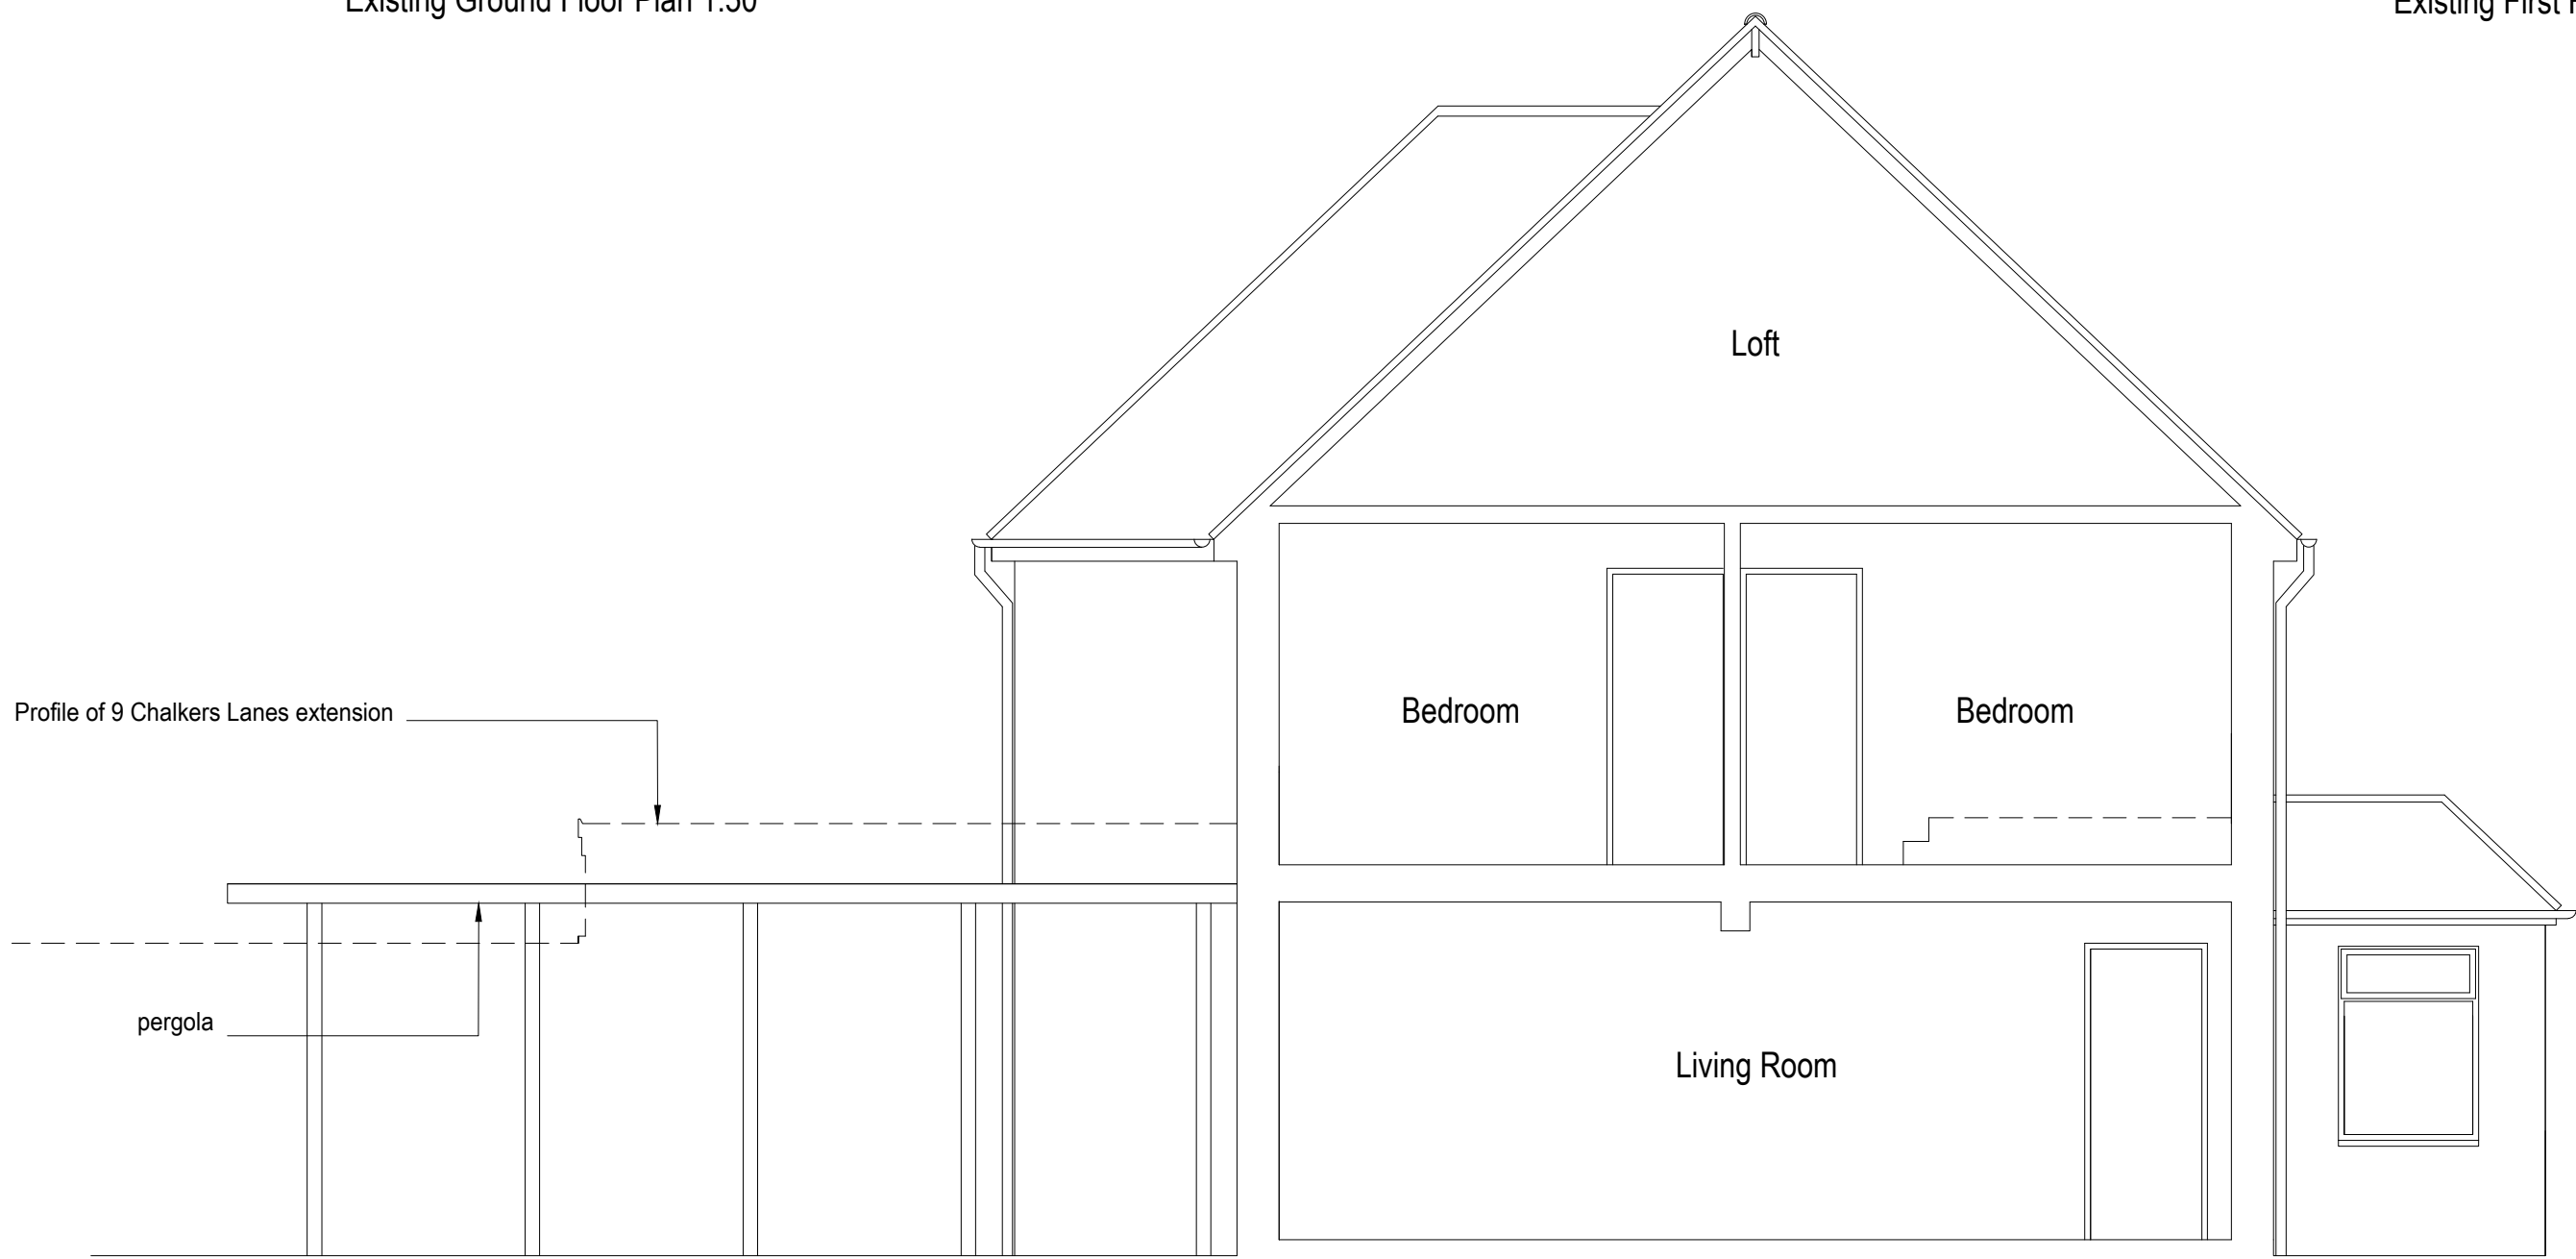

Existing Section A-A 1:50

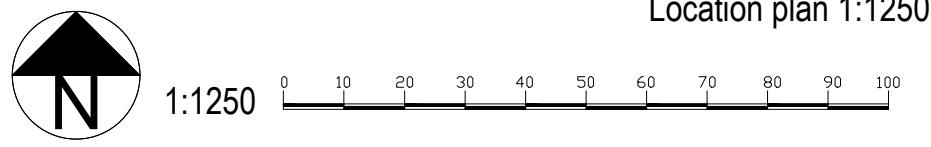

Location plan 1:1250



Existing Rear Elevation (North) 1:50



|   |                                                              |
|---|--------------------------------------------------------------|
| Rev A 21.07.26 Pergola added amendments   |                                                              |
| <b>bpm</b> Architectural Services Ltd.   |                                                              |
| client   | Mr & Mrs Bates                                               |
| project   | 10 Chalkers Lane<br>Hurstpierpoint<br>West Sussex<br>BN6 9LF |
| project ref:   | 3178                                                         |
| Drawing No.   | 01A                                                          |
| drawing title   | Existing plans, section and elevation                        |
| drawn by   | KL                                                           |
| date   | Nov 25                                                       |
| scale   | 1:50@ A1                                                     |
| www.bpmnet.co.uk<br>info@bpmnet.co.uk   |                                                              |
| Do not scale off drawing, check All goods materials workmanship to all dimensions on site before all conform with current building regs work is commenced BSS and COP's |                                                              |