


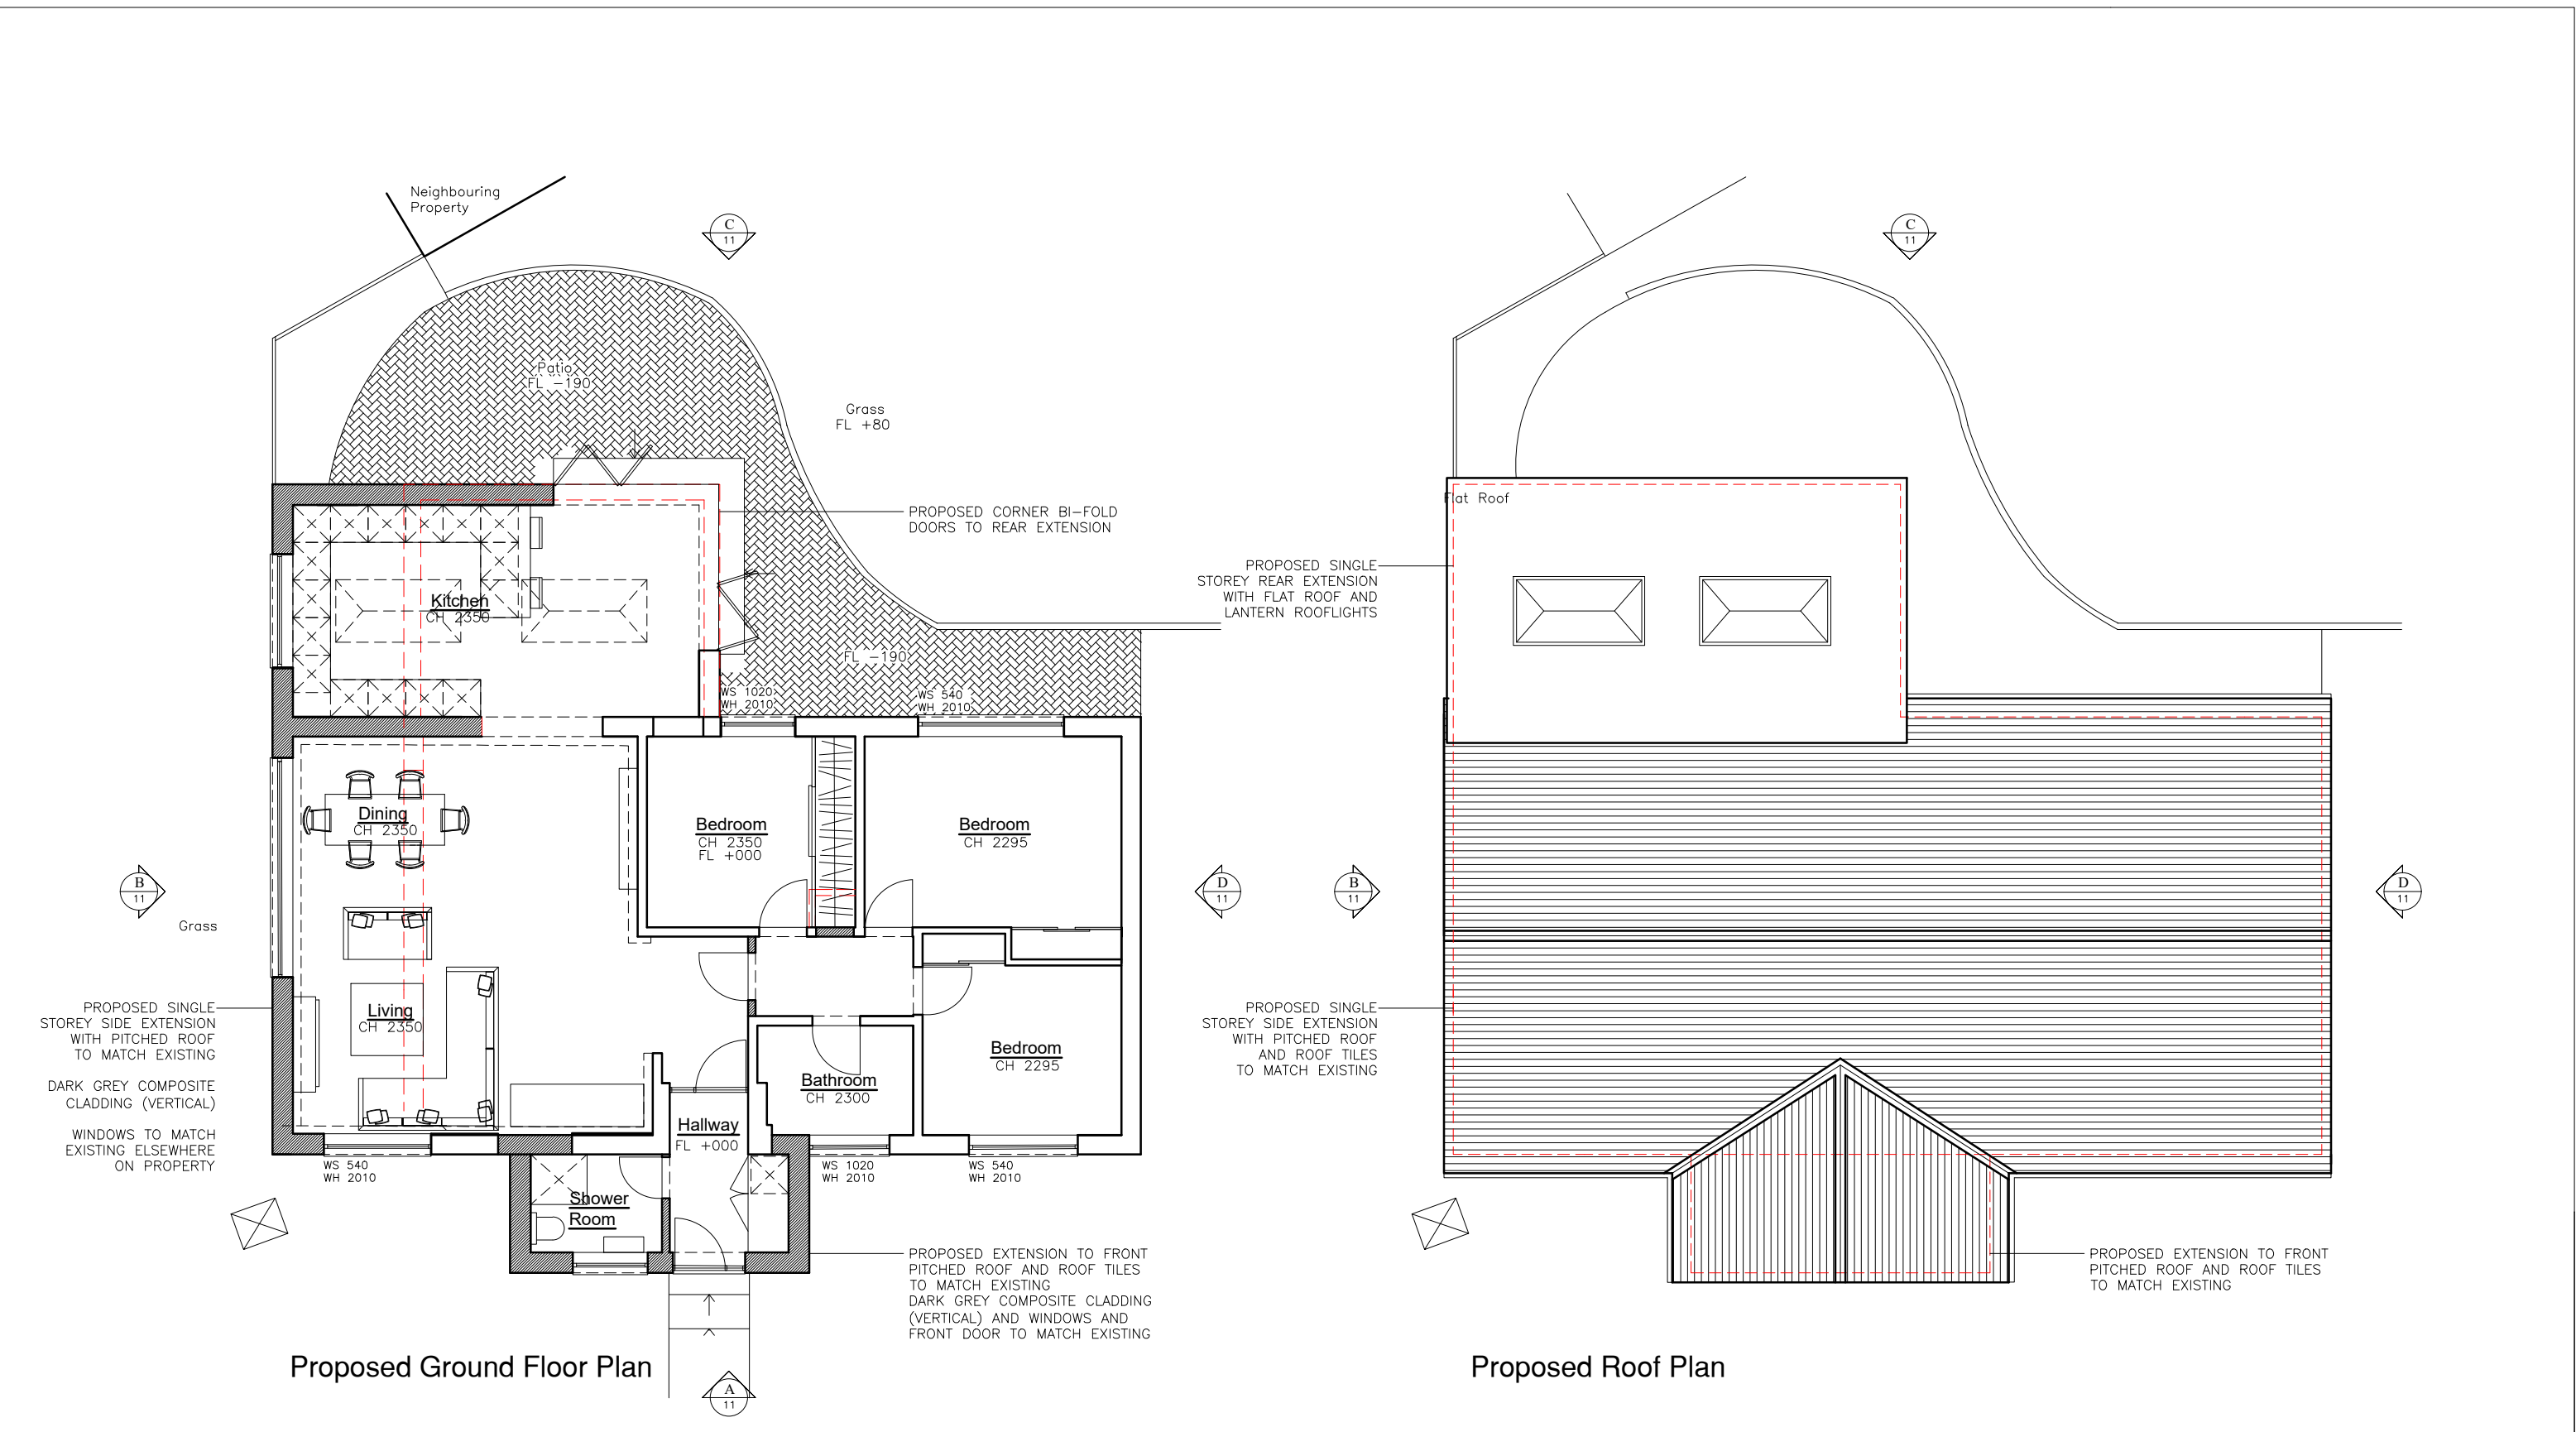

PROPOSED DEMOLITION

PROPOSED NEW INTERNAL & EXTERNAL WALLS

N

0

1

2

3

4m

1:100

REV A SIDE EXTENSION WIDTH REDUCED 02/06/25

REV B CLADDING PROPOSED TO BE VERTICAL AND DARK GREY IN COLOUR 17/07/26

PLANNING DRAWING

Title Proposed Ground Floor Plan & Roof Plan				SARAH BREEZE RIBA	
Drawn by SB		Checked by NB&TH		Client Nikki Bedford & Tom Henton	
Scale A3 @ 1:100		Date 08/04/25		Project 76 Savill Road Lindfield West Sussex RH16 2NN	
Project no. BA198	Dwg. no. 10	Revision A	Prelim.		