


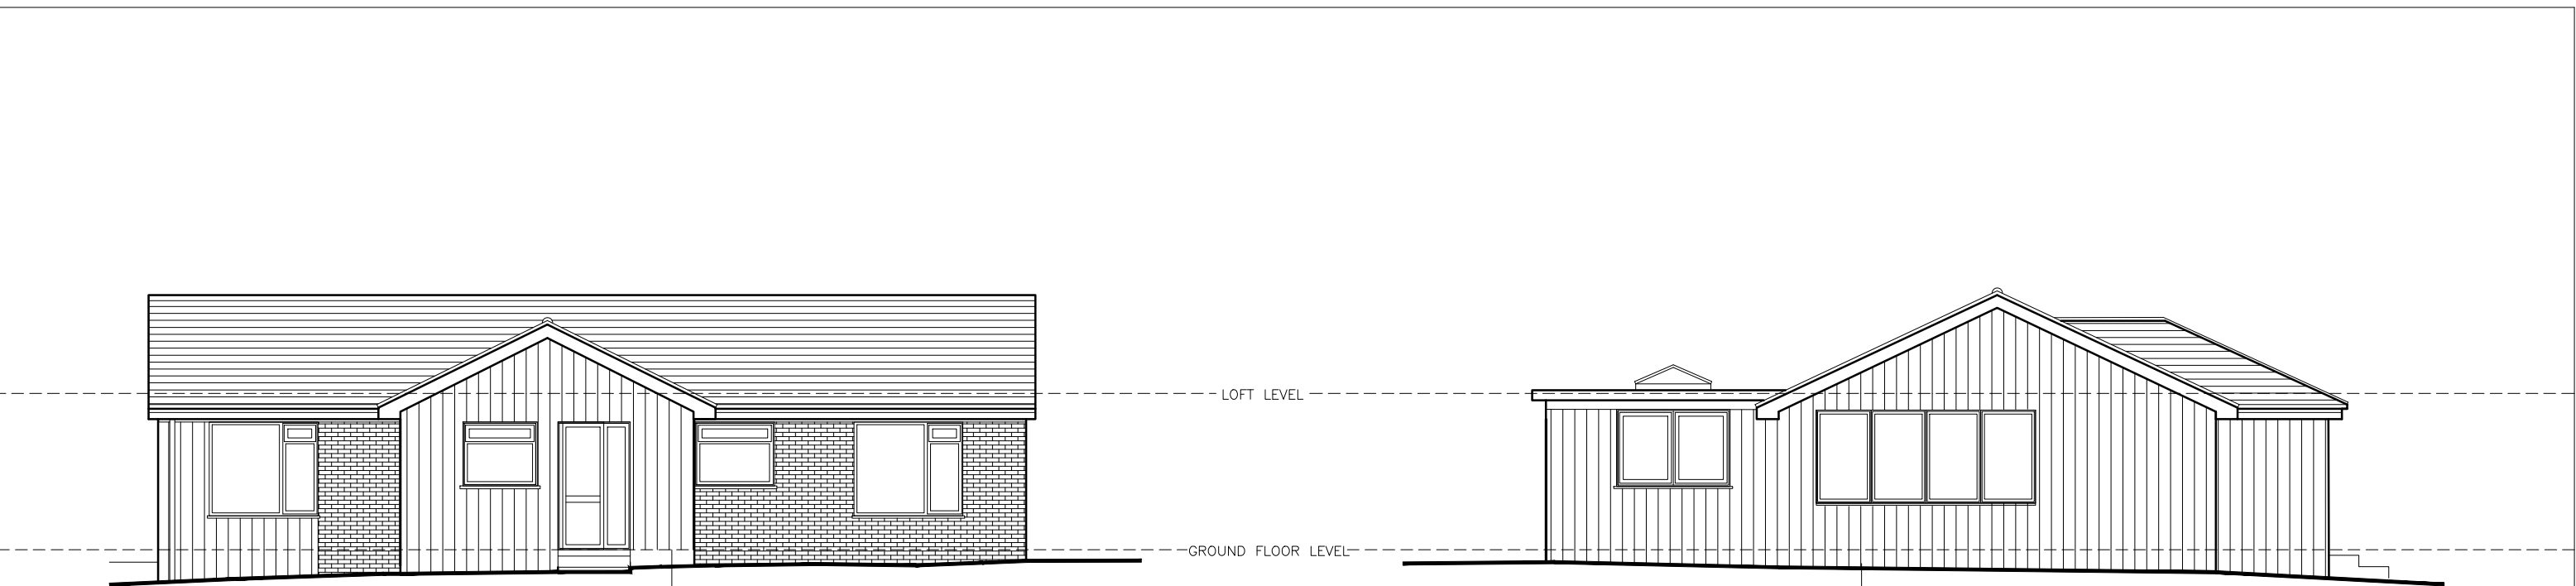


A) Proposed Front Elevation

PROPOSED EXTENSION TO FRONT
PITCHED ROOF AND ROOF TILES
TO MATCH EXISTING
DARK GREY COMPOSITE CLADDING
(VERTICAL) AND WINDOWS AND
FRONT DOOR TO MATCH EXISTING

B) Proposed Side Elevation

PROPOSED SINGLE STOREY SIDE EXTENSION
WITH FLAT ROOF AND LANTERN ROOFLIGHTS

DARK GREY COMPOSITE CLADDING (VERTICAL)
CORNER BI-FOLD DOORS TO REAR

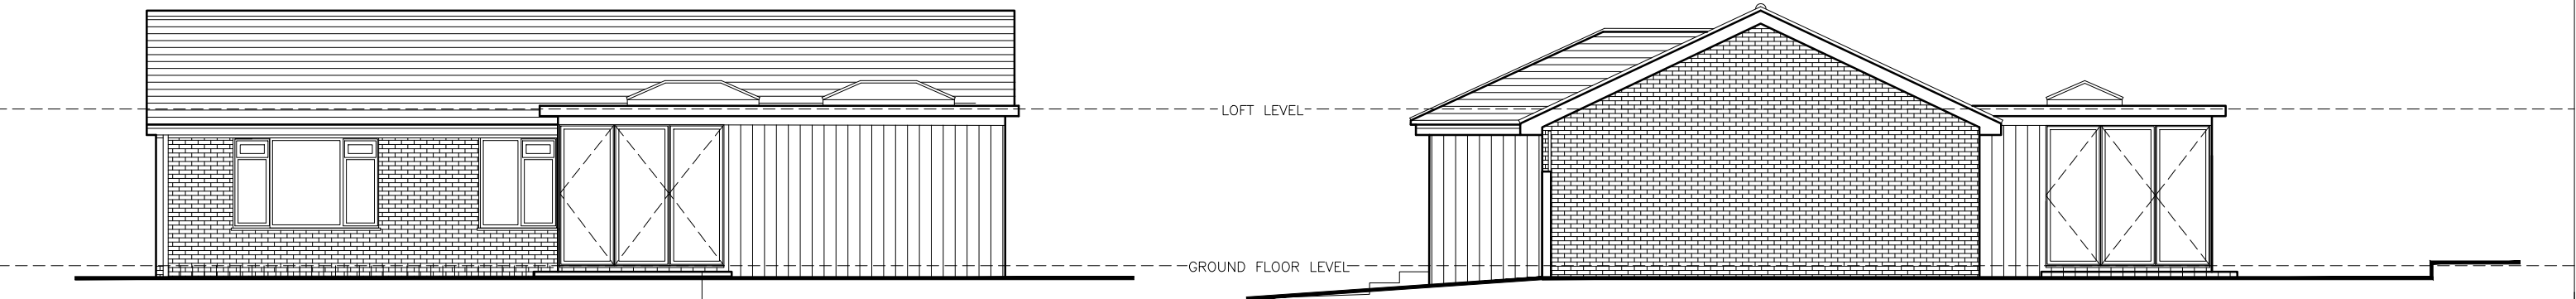

C) Proposed Rear Elevation


PROPOSED SINGLE STOREY REAR EXTENSION
WITH FLAT ROOF AND LANTERN ROOFLIGHTS

DARK GREY COMPOSITE CLADDING (VERTICAL)
CORNER BI-FOLD DOORS TO REAR

D) Proposed Side Elevation

REV A SIDE EXTENSION WIDTH REDUCED 02/06/25
REV B PROPOSED NEW SIDE WINDOW CHANGED TO 4
WINDOW PANES 17/07/26
REV C CLADDING PROPOSED TO BE VERTICAL AND DARK
GREY IN COLOUR 17/07/26

PLANNING DRAWING

 

Title Proposed Elevations				SARAH BREEZE RIBA	
Drawn by SB		Checked by NB&TH		Client Nikki Bedford & Tom Henton	
Scale A3 @ 1:100		Date 08/04/25		Project 76 Savill Road Lindfield West Sussex RH16 2NN	
Project no. BA198	Dwg. no. 11	Revision C	Prelim.		