




GARDEN BUILDING

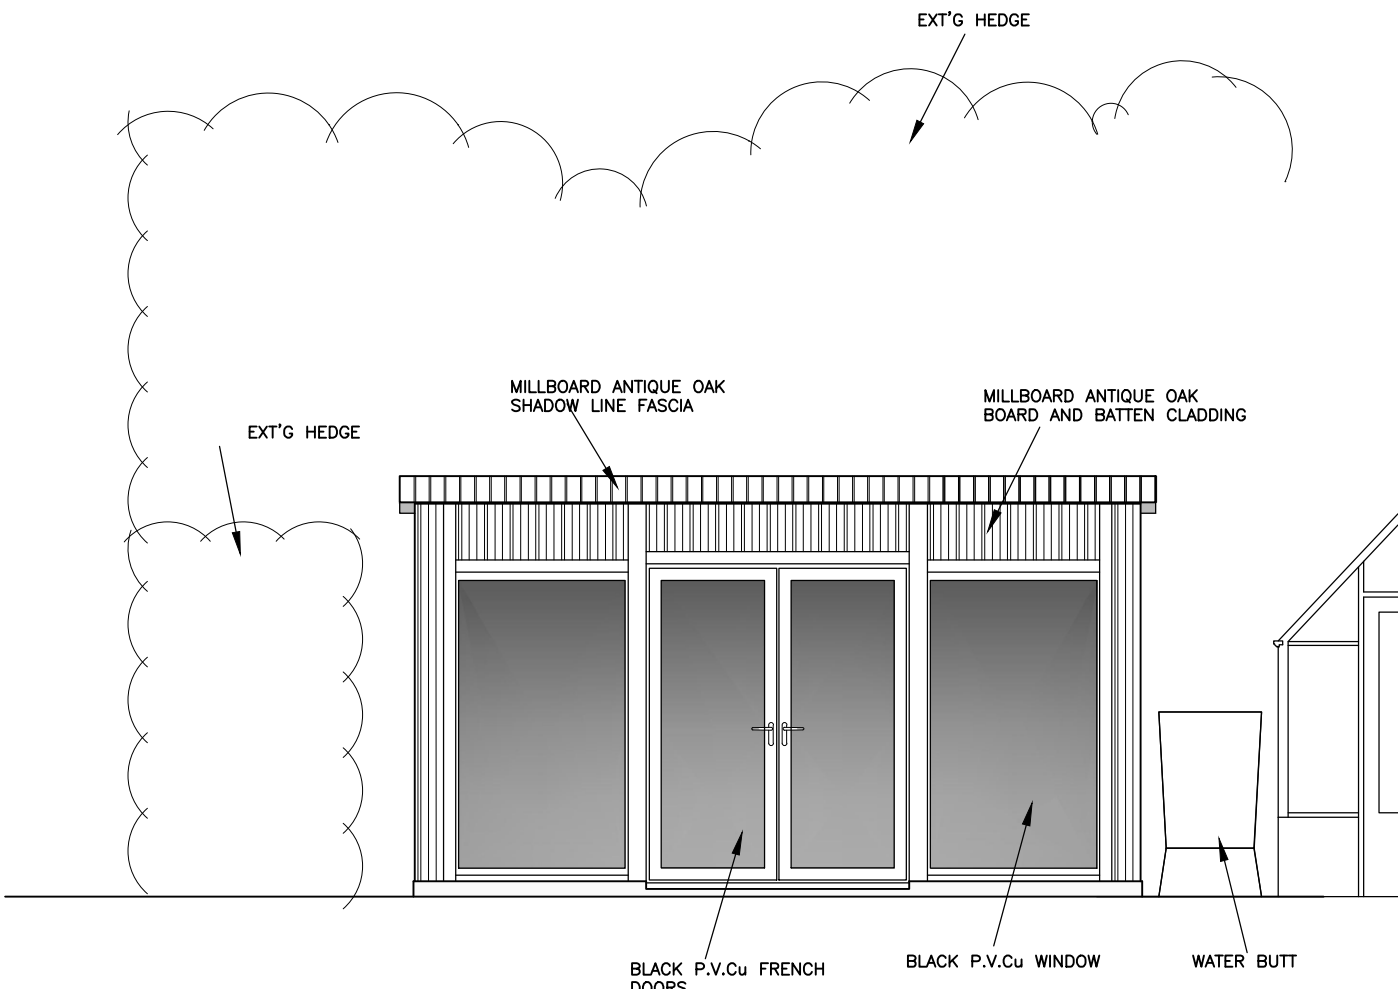


- NORTH WEST (FRONT) ELEVATION - 1:50 -

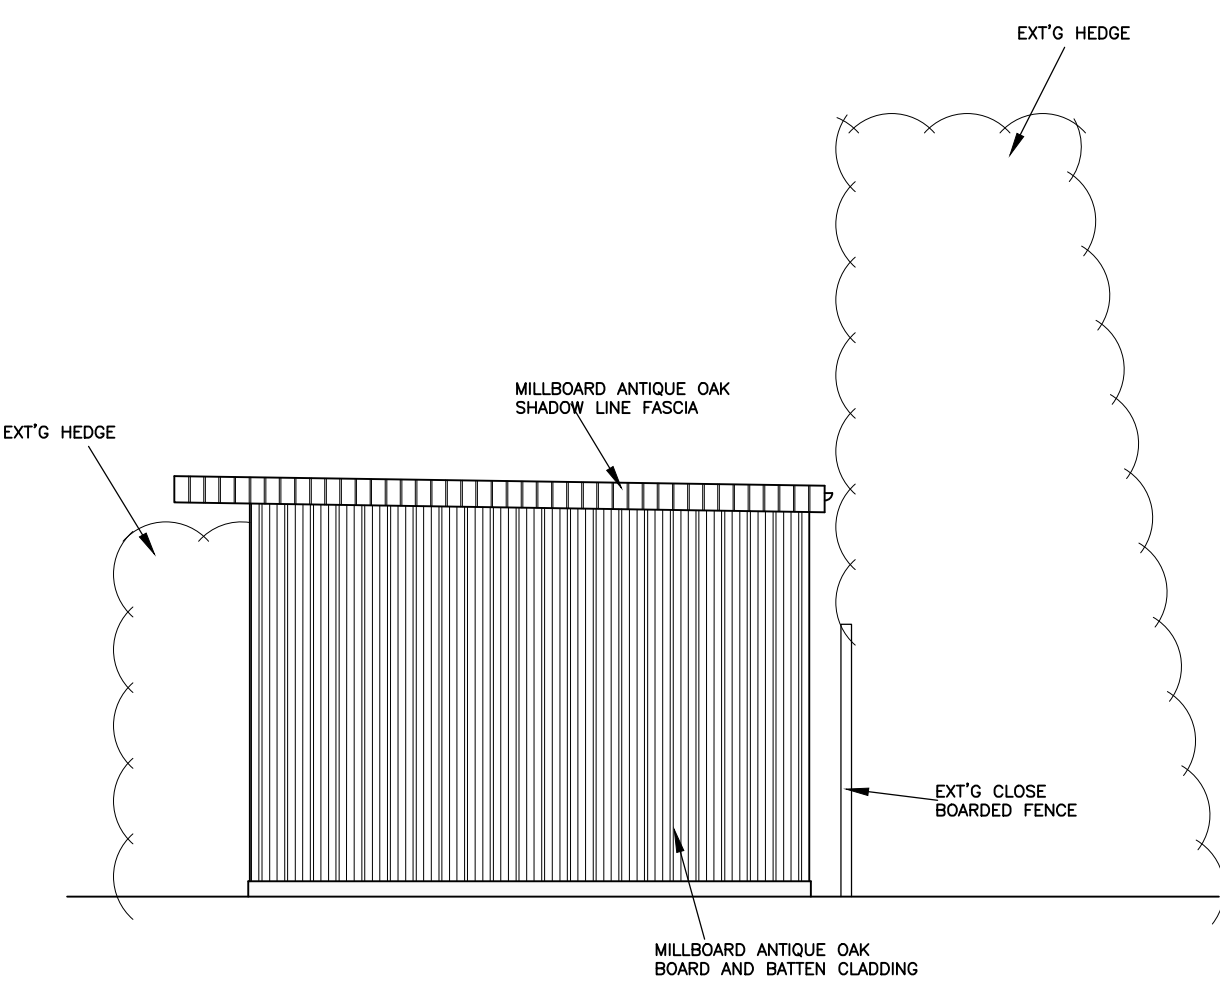

- SOUTH WEST ELEVATION -

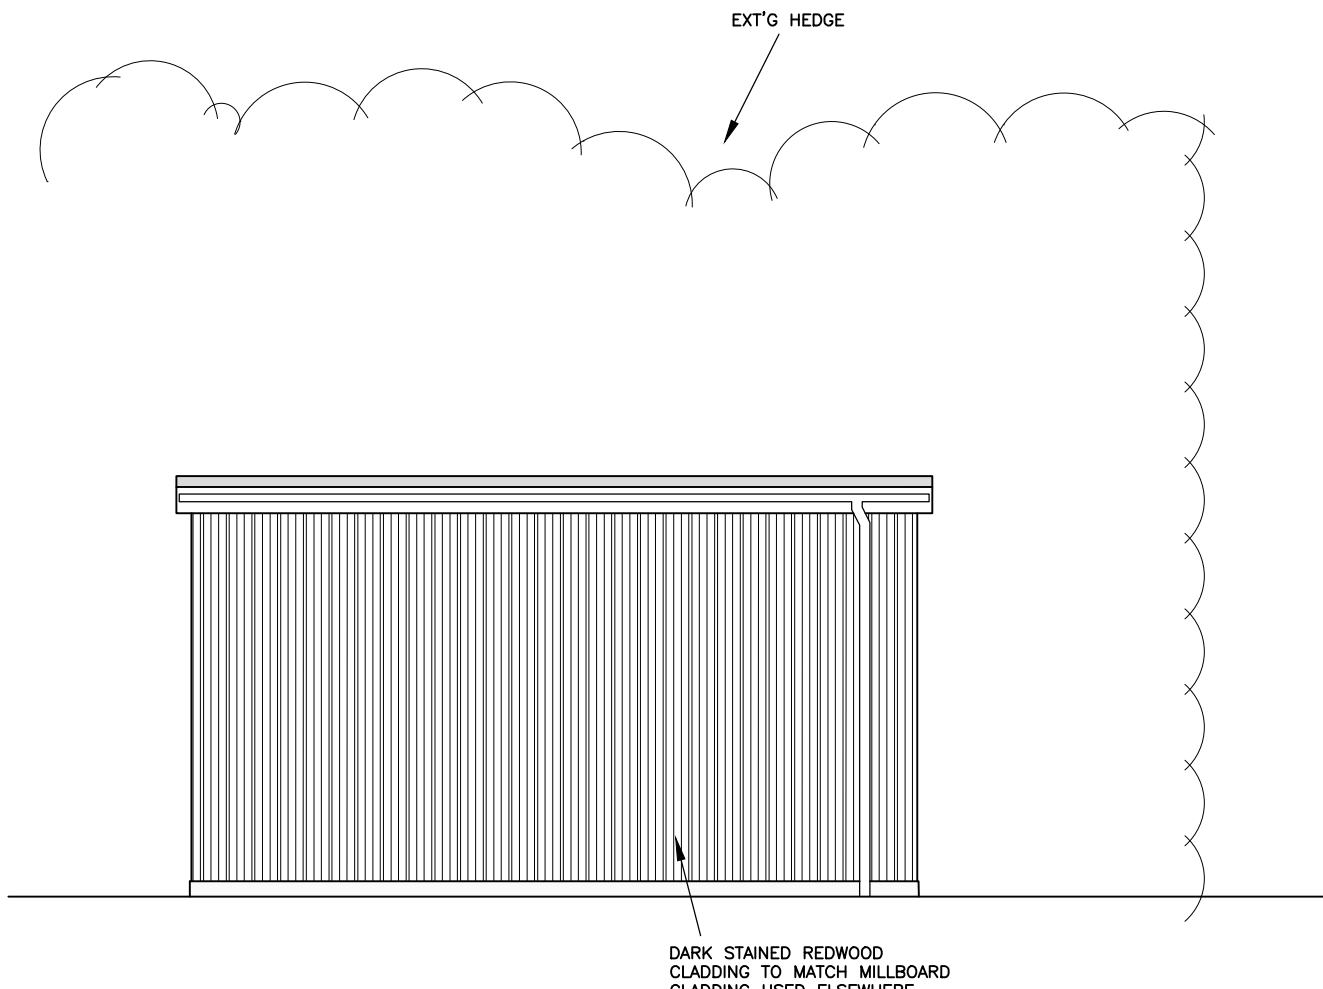


- SOUTH EAST ELEVATION -

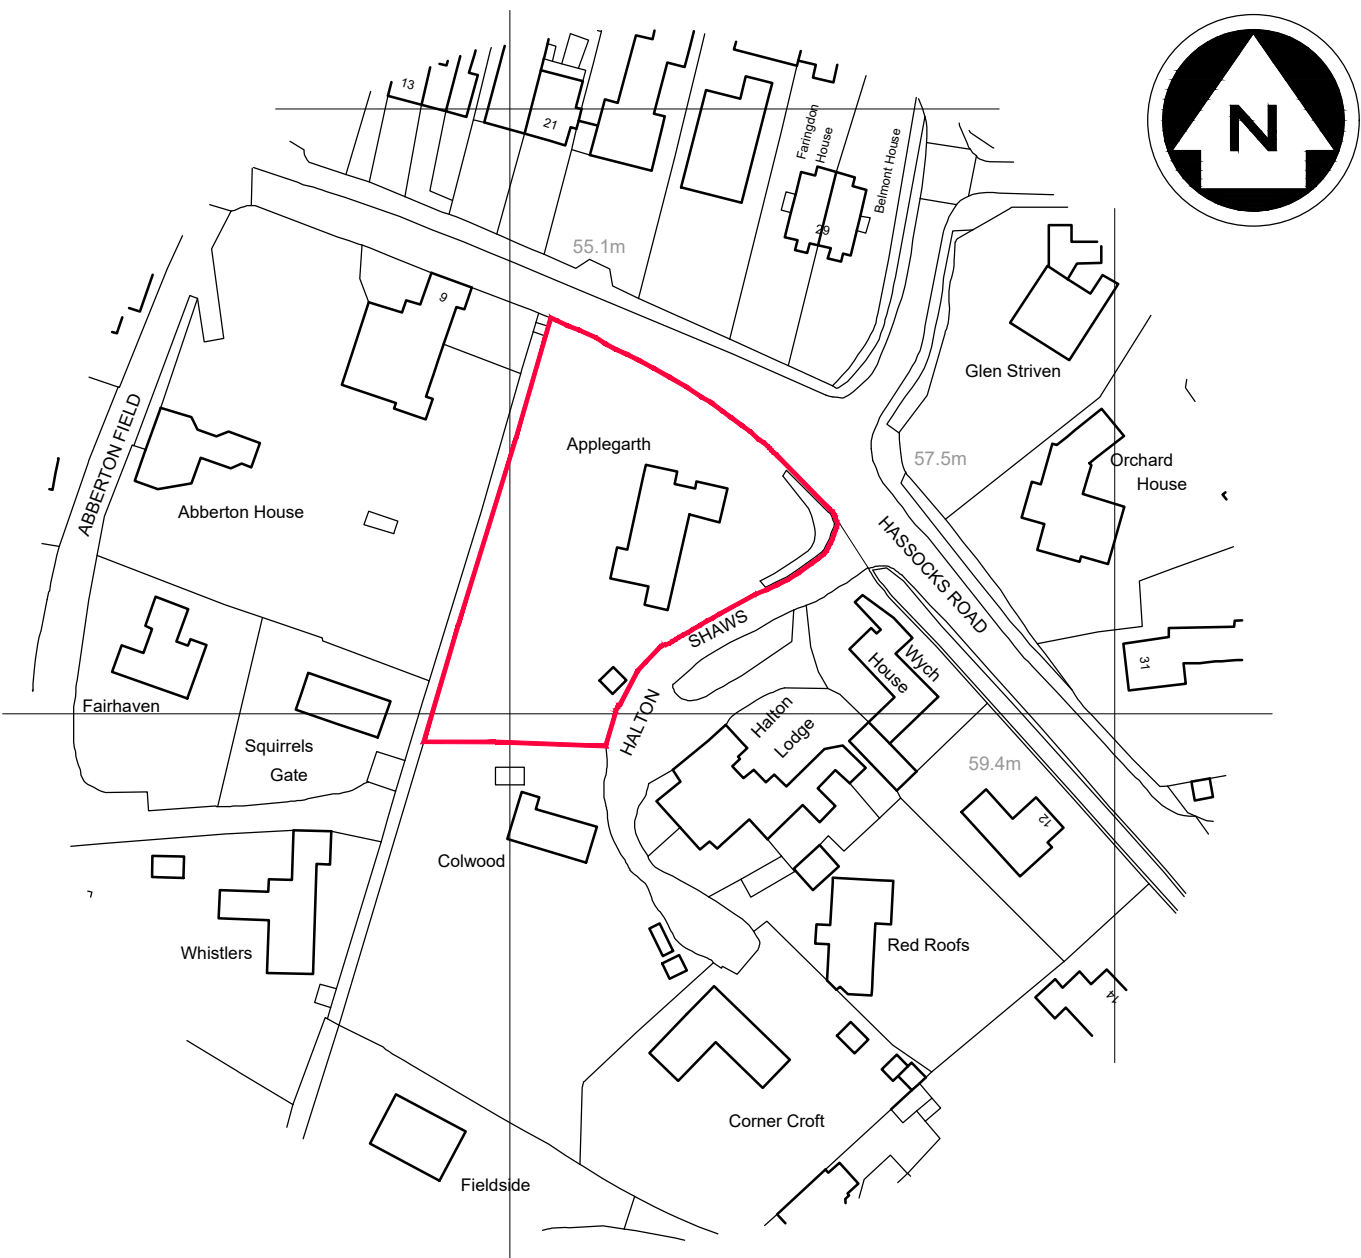


- LOCATION PLAN - 1:1250 -


Reproduced from Ordnance Survey mapping by permission of Ordnance Survey on behalf of Her Majesty's Stationery Office. © Crown copyright 2001. All rights reserved. Licence number 102378

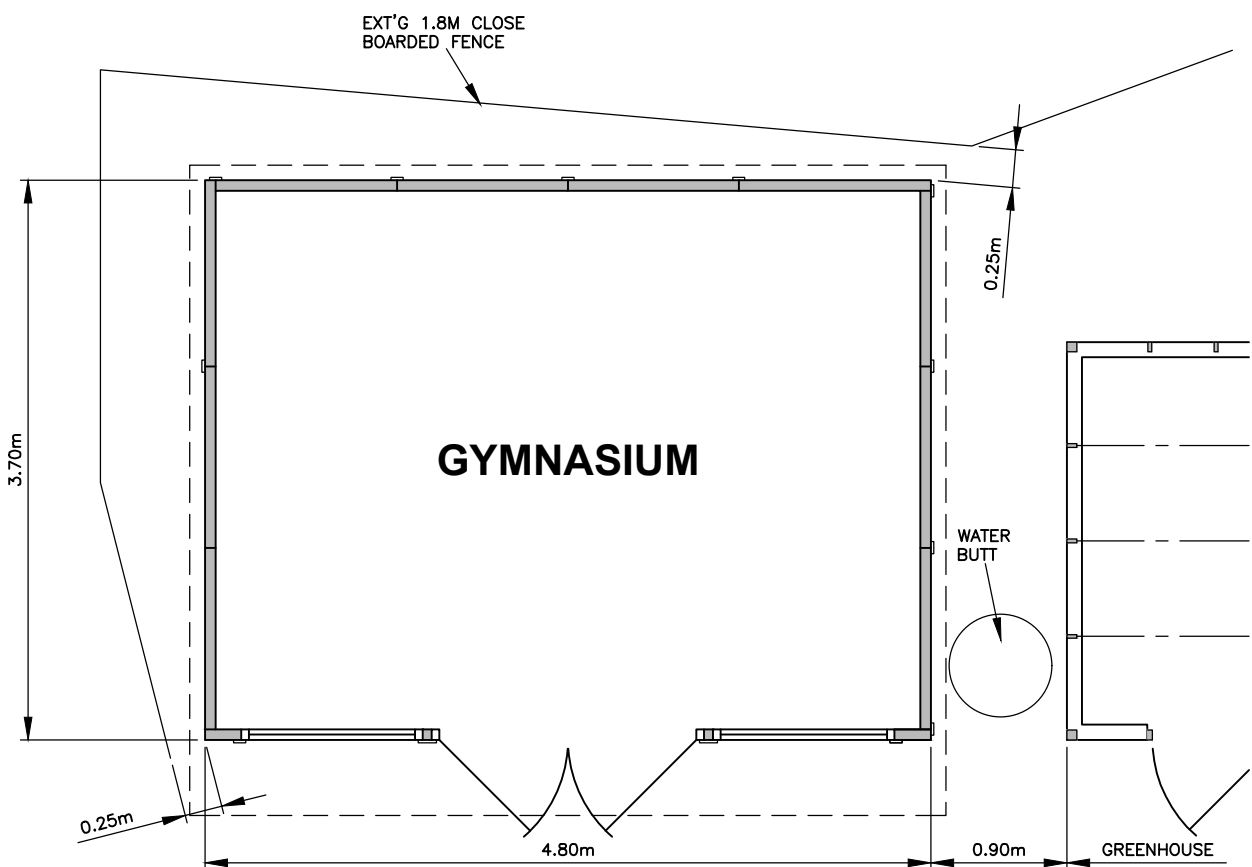


- FLOOR PLAN - 1:50 -

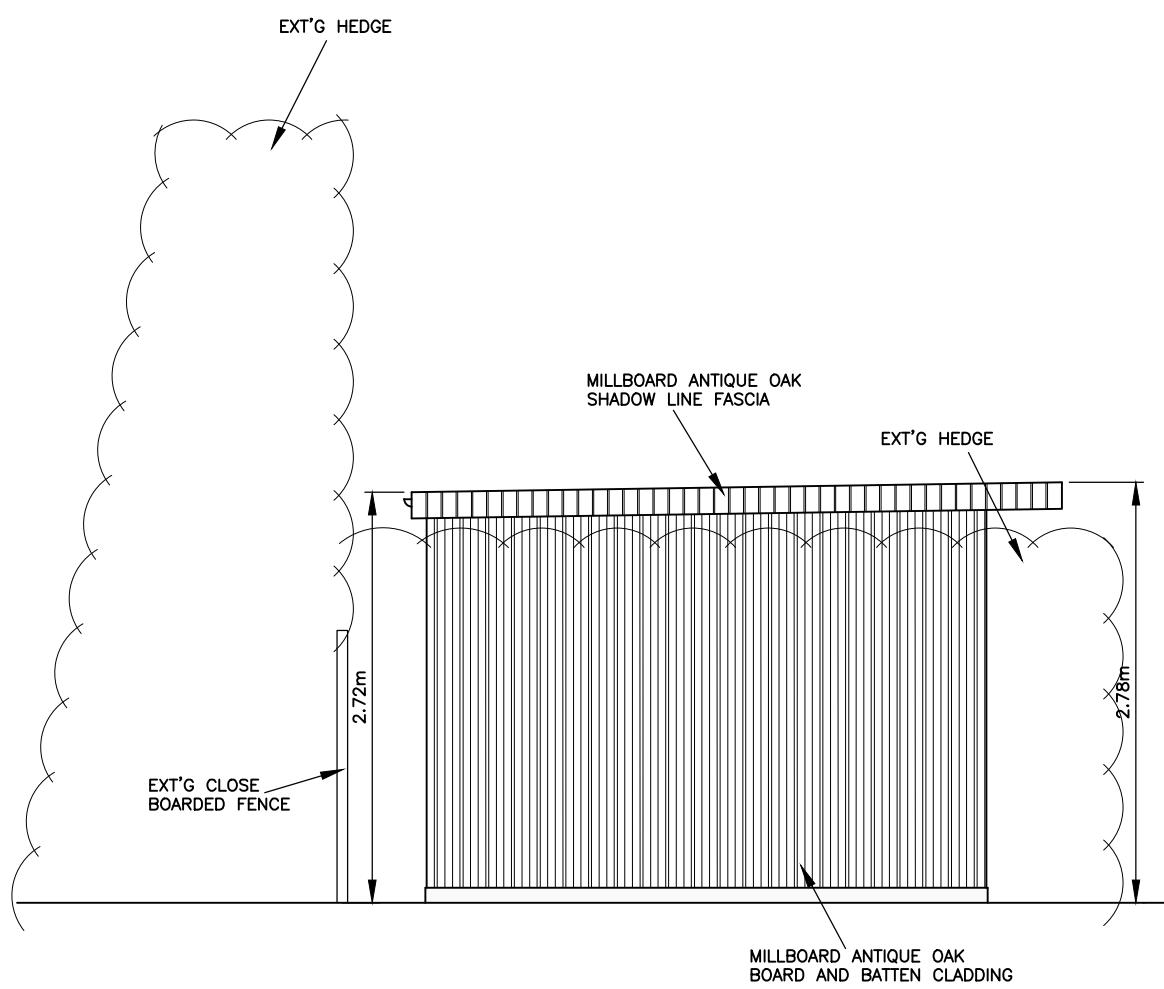

- NORTH EAST ELEVATION -

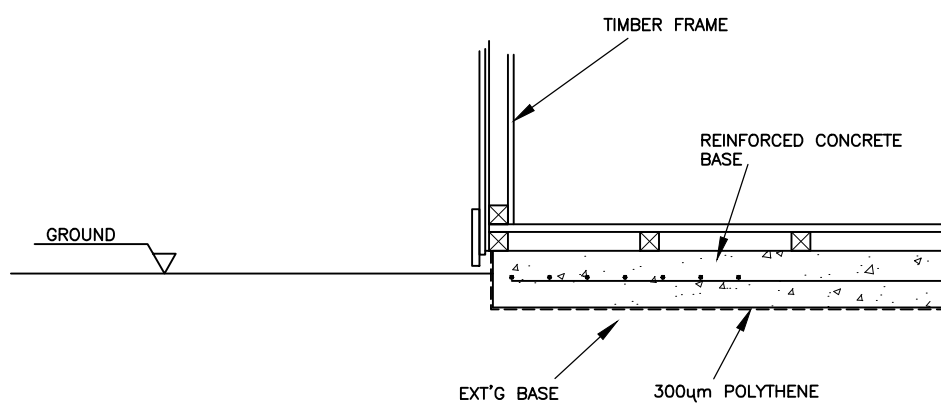


- BASE CONSTRUCTION - 1:20 -

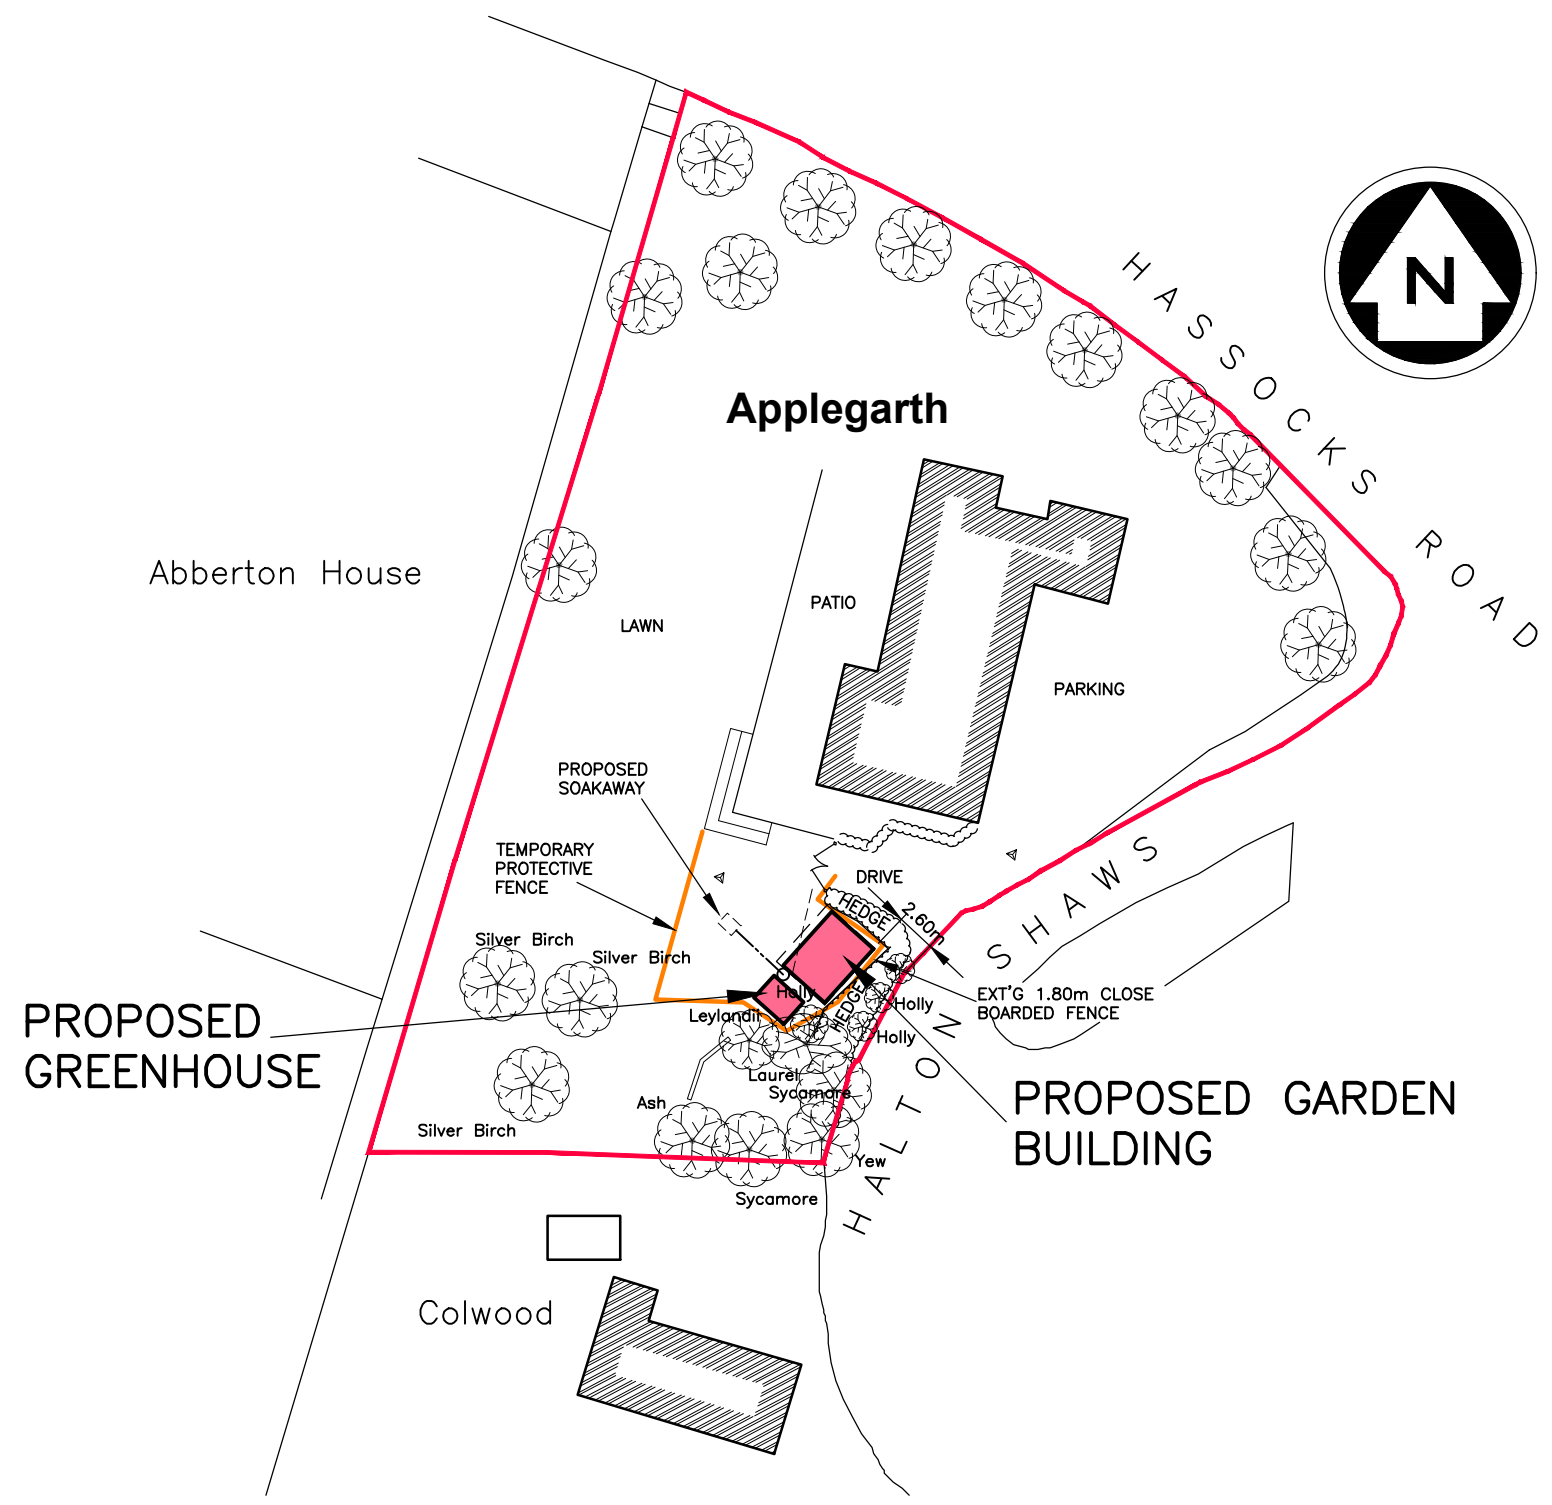


- SITE PLAN - 1:500 -


GREENHOUSE

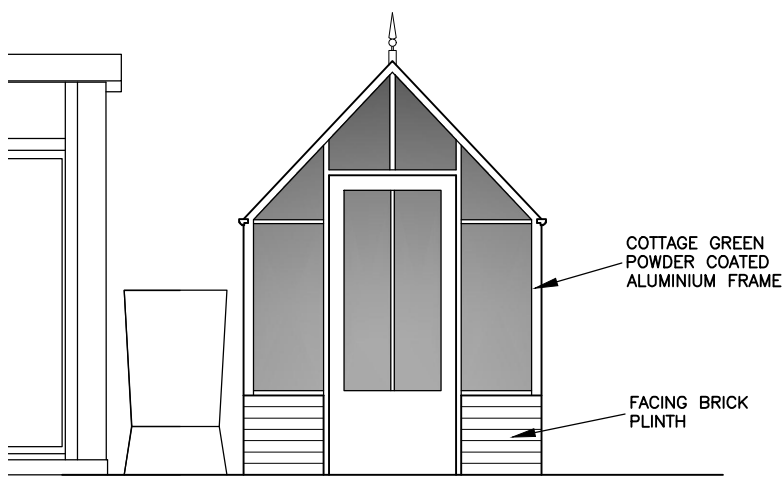


- NORTH WEST (FRONT) ELEVATION - 1:50 -

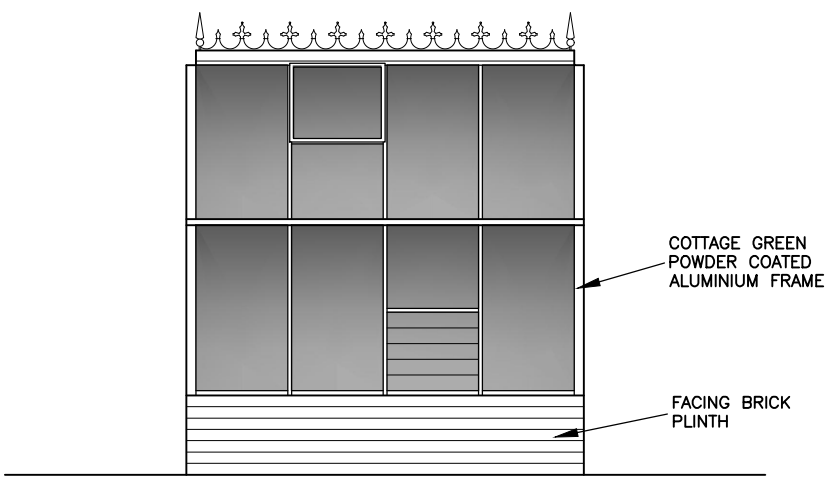


- SOUTH WEST ELEVATION -

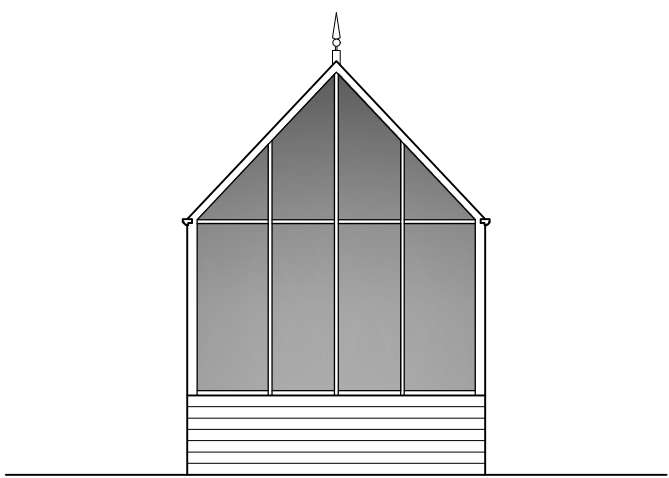

- SOUTH EAST ELEVATION -



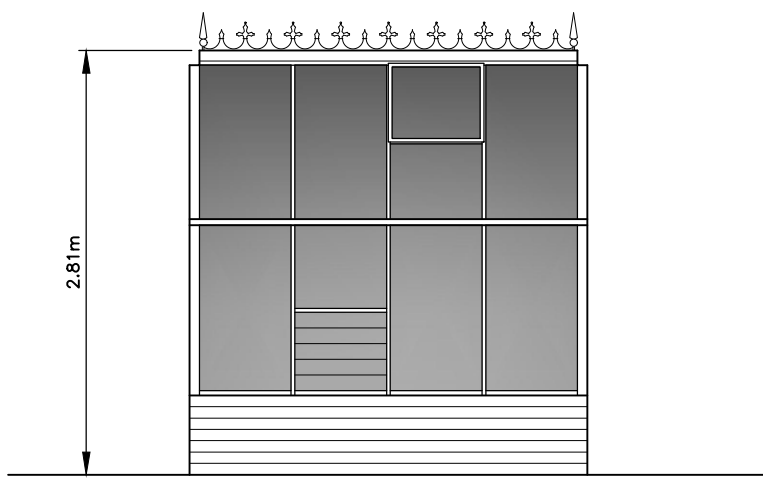


- NORTH EAST ELEVATION -

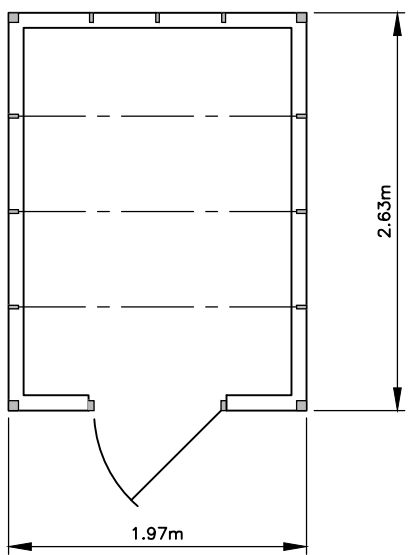

- FLOOR PLAN - 1:50 -

SCALE BARS

   

Revisions	
Rev B	21.07.26 PLANNING OFFICER'S COMMENTS INCORPORATED
Rev A	01.06.26 ARBORIST'S DETAILS INCORPORATED

Client	
Mr & Mrs M Johnson	
Job Title	
PROPOSED GARDEN BUILDING & GREENHOUSE	
Drawing Title	
GENERAL ARRANGEMENT	

BAKERS EST. 1983	
Bakers Garden Buildings Units 28-29 Boiney Grange Business Park Boiney, West Sussex Tel: 01444 247192	

Date	Paper Size
April 2026	A1
Drawing Number	
5 2 6 / 0 1 2 / 0 1	B