


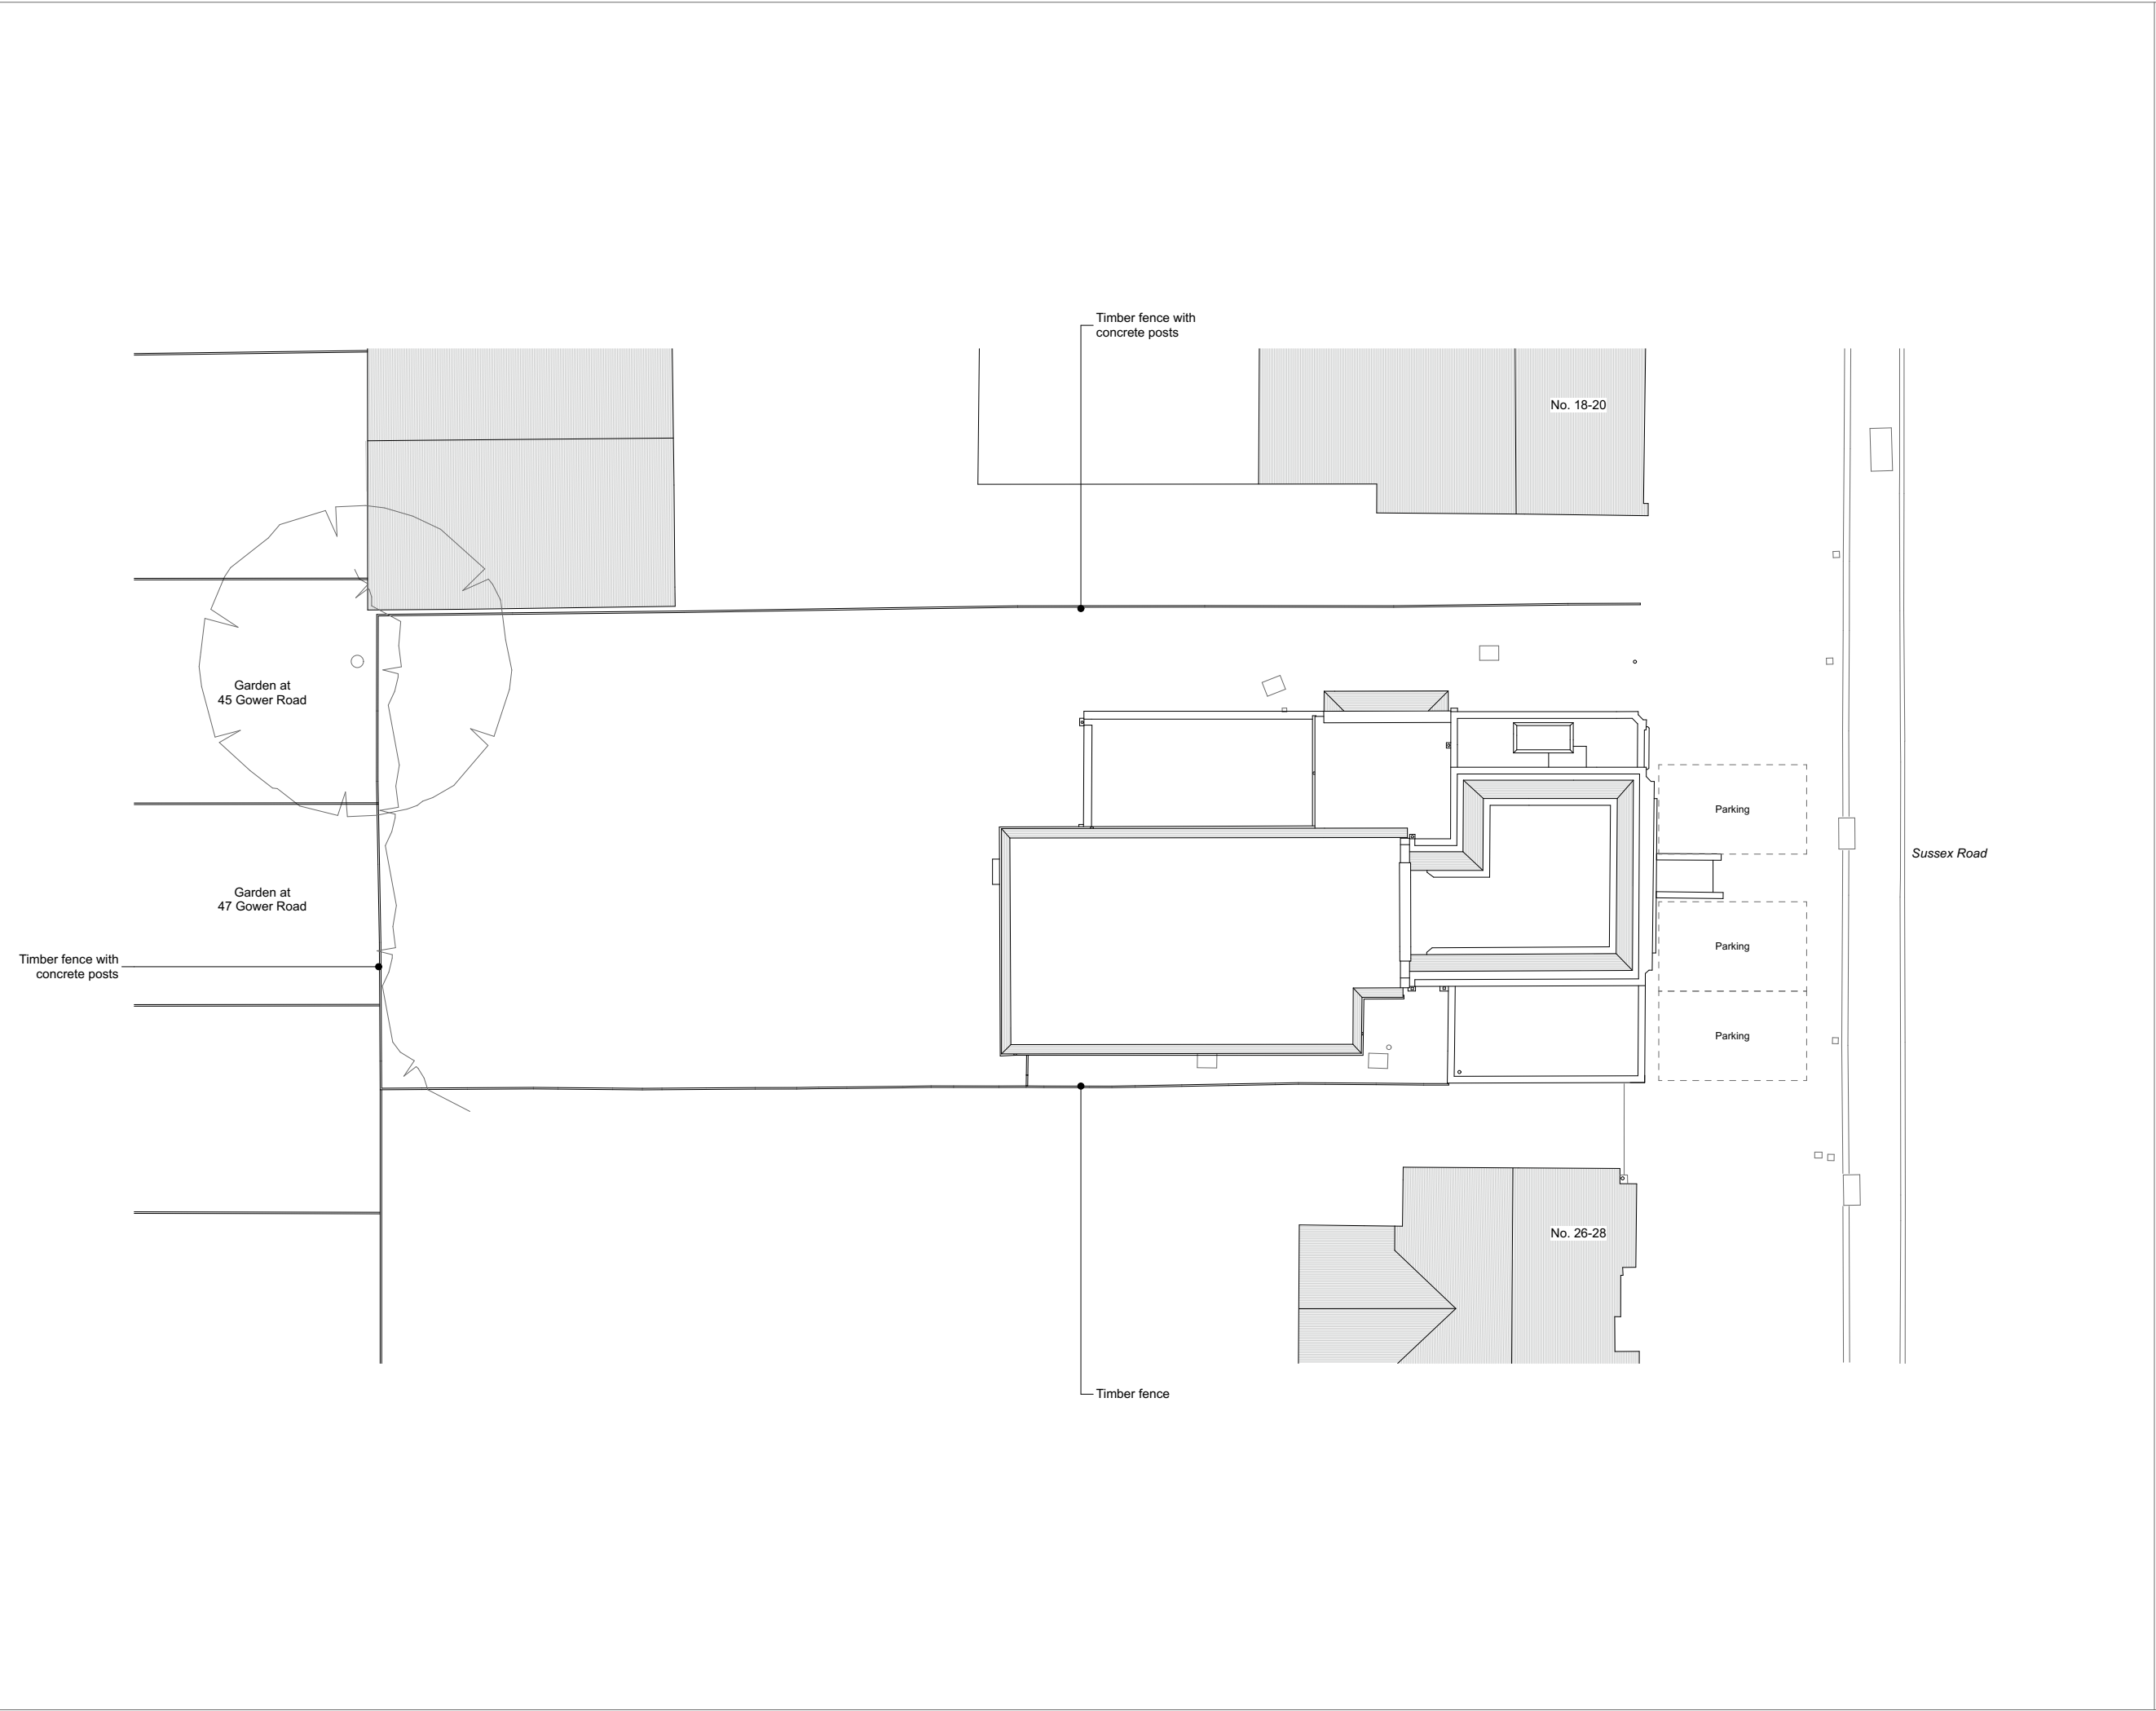

Notes

02

01

00

Rev

15/07/2026

05/06/2026

27/03/2026

Date

Planning

Information

Information

Purpose

Project

Haywards Heath

Client

Kingsway Nurseries

Drawing Title

Site Plan

Existing

Drawing No.

028-SCS-E-GA-101

Scale

1:200 @ A3

Status

Planning

Revision

02

Issue date

15/07/2026

Drawn by

MV

Checked by

SC

All demolition and construction work subject to Structural Engineer's design. Do not proceed without coordinated structural design information.

Development subject to Planning Consent, Building Control approval and Party Wall awards. All dimensions to be checked by Contractor prior to procurement, manufacture or construction.

Do not scale from this drawing for construction purposes. All dimensions to be checked on site. Any ambiguities or discrepancies in dimensions outside of stated tolerances be reported to the Architect.

SAMUEL

CHISHOLM

STUDIO

Samuel Chisholm Studio Ltd

85 Hazellville Road

London N19 3NB

+44 (0)207 018 9980

info@samuelchisholm.com

0

1

2

3

4

5m

N