


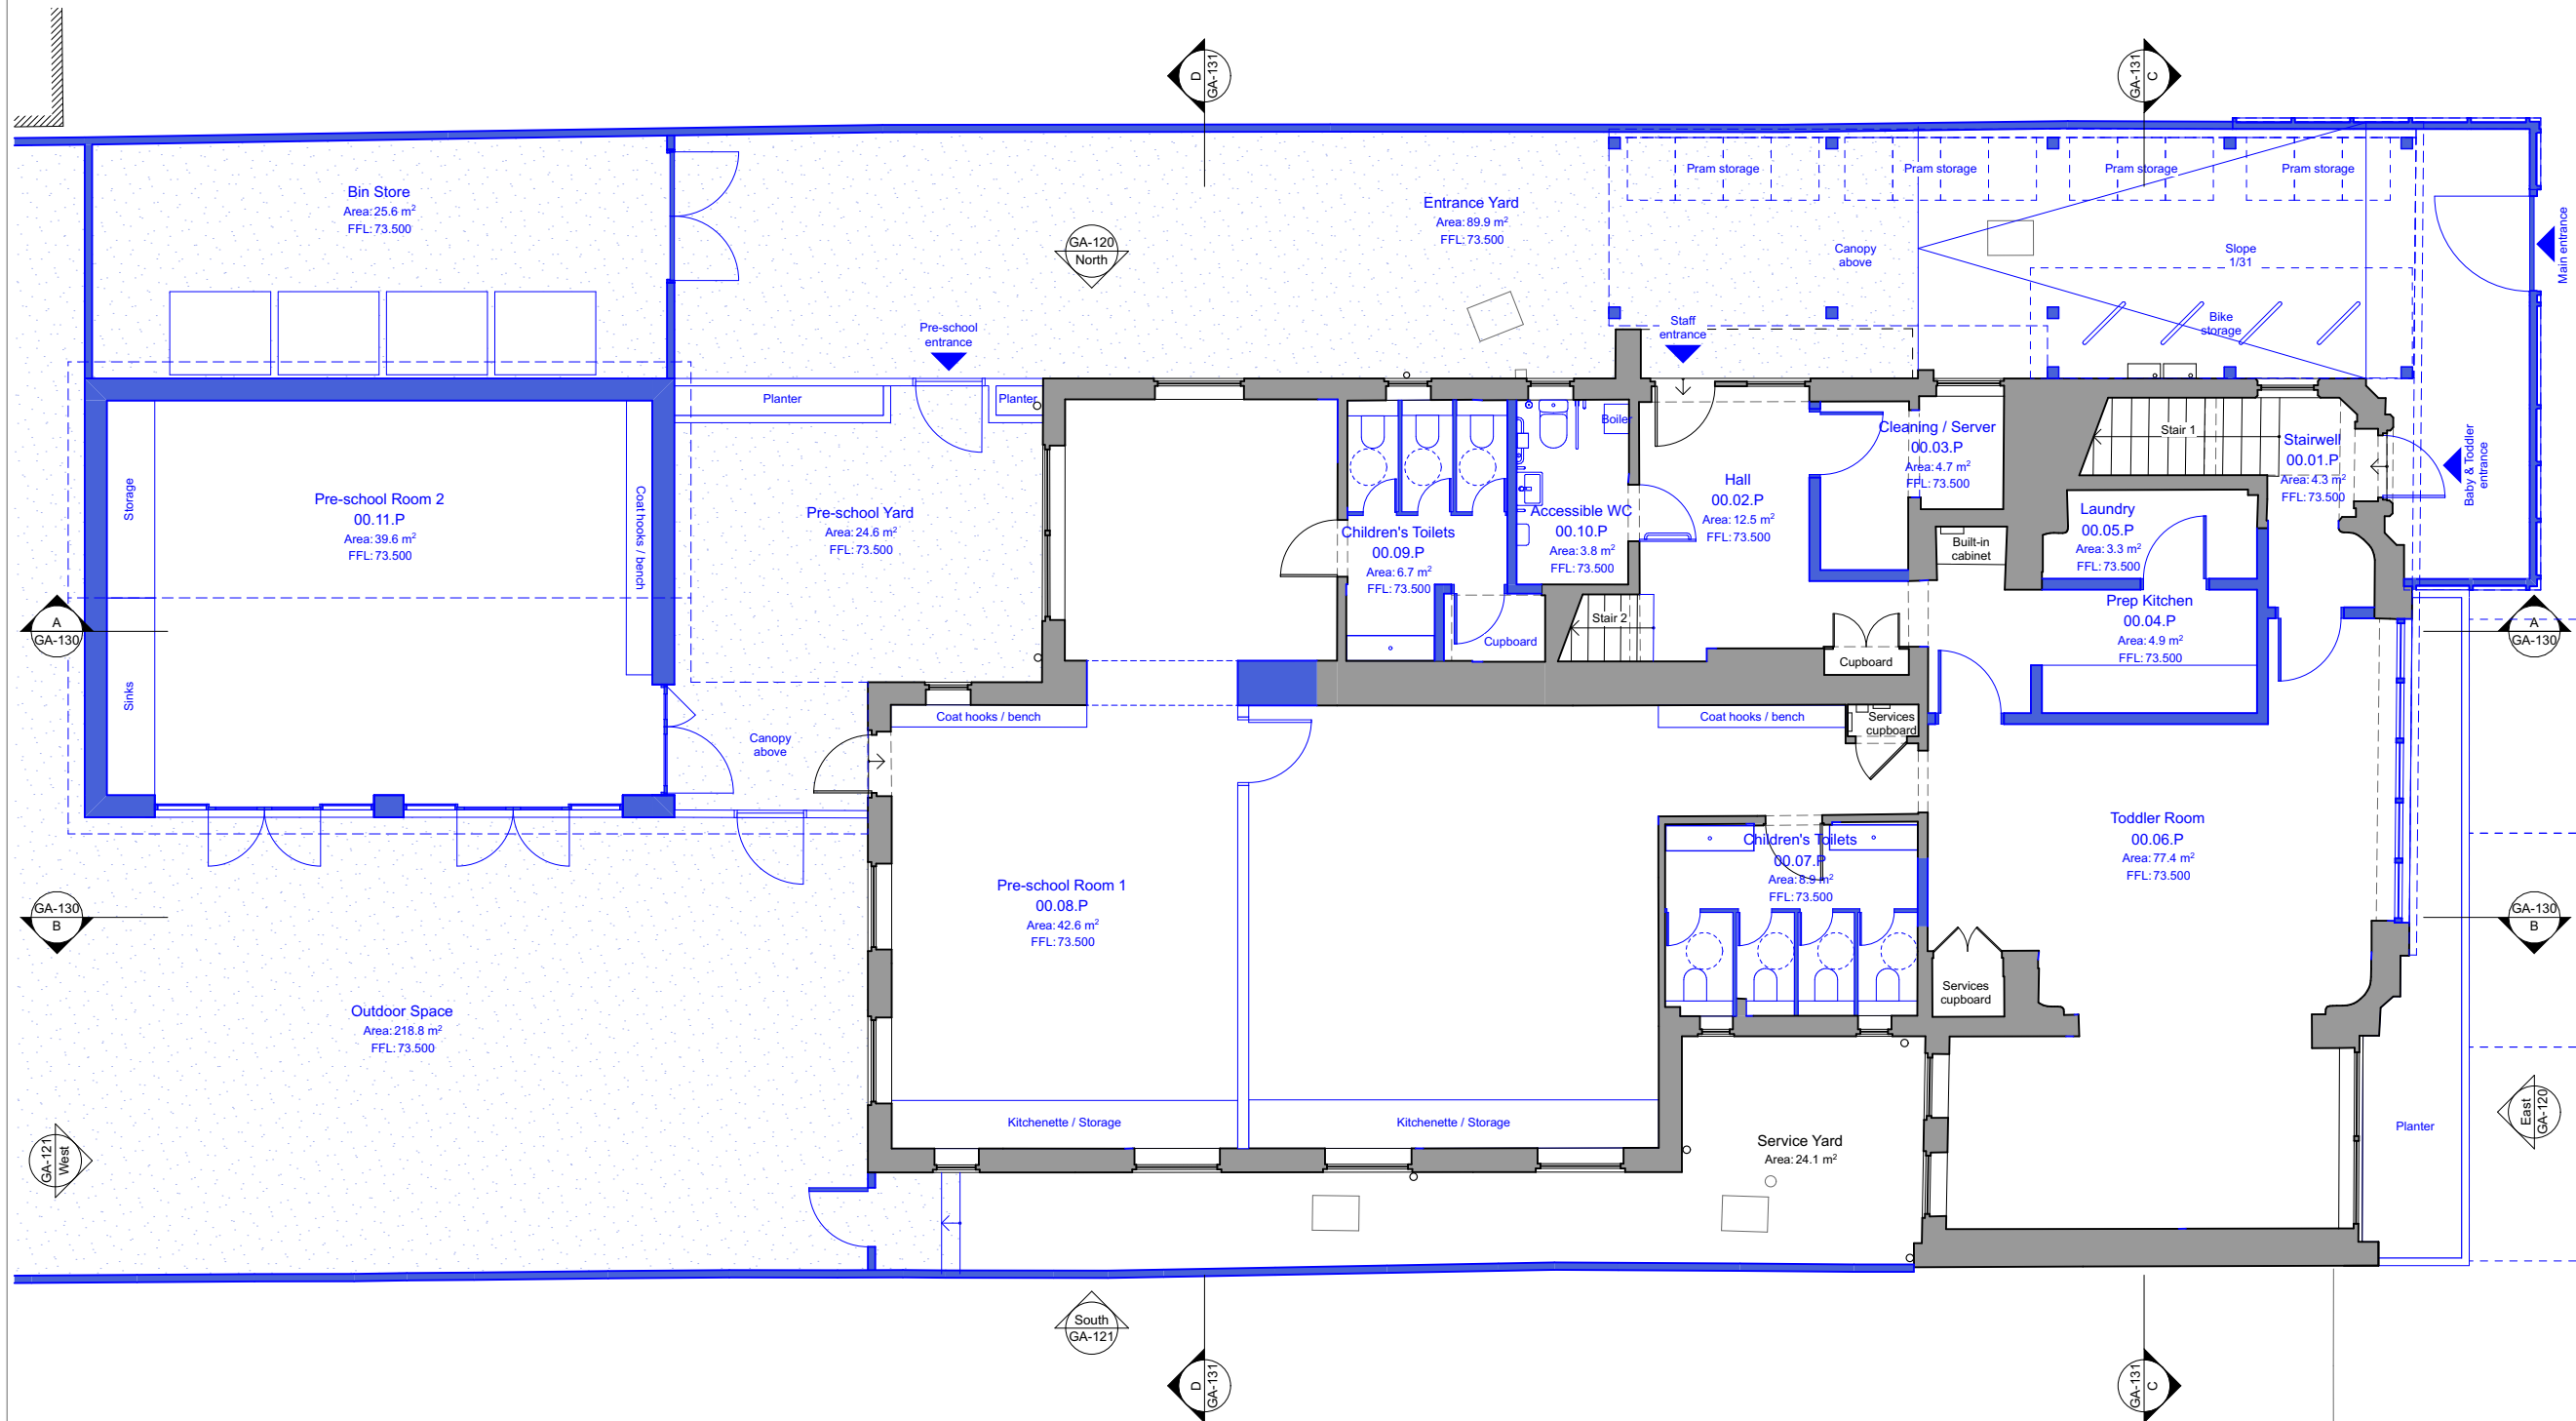

Notes

|     |            |             |
|-----|------------|-------------|
| 01  | 15/07/2026 | Planning    |
| 00  | 05/06/2026 | Information |
| Rev | Date       | Purpose     |

Project  
**Haywards Heath**

Client  
**Kingsway Nurseries**

Drawing Title  
**Ground Floor Plan Proposed**

Drawing No.  
**028-SCS-P-GA-110**

|                            |                                 |
|----------------------------|---------------------------------|
| Scale<br><b>1:100 @ A3</b> | Status<br><b>Planning</b>       |
| Revision<br><b>01</b>      | Issue date<br><b>15/07/2026</b> |
| Drawn by<br><b>MV</b>      | Checked by<br><b>SC</b>         |

All demolition and construction work subject to Structural Engineer's design. Do not proceed without coordinated structural design information.

Development subject to Planning Consent, Building Control approval and Party Wall awards. All dimensions to be checked by Contractor prior to procurement, manufacture or construction.

Do not scale from this drawing for construction purposes. All dimensions to be checked on site. Any ambiguities or discrepancies in dimensions outside of stated tolerances be reported to the Architect.



**SAMUEL CHISHOLM STUDIO**

Samuel Chisholm Studio Ltd  
85 Hazellville Road  
London N19 3NB  
+44 (0)207 018 9980  
info@samuelchisholm.com



**N**



0 1 2 3m