



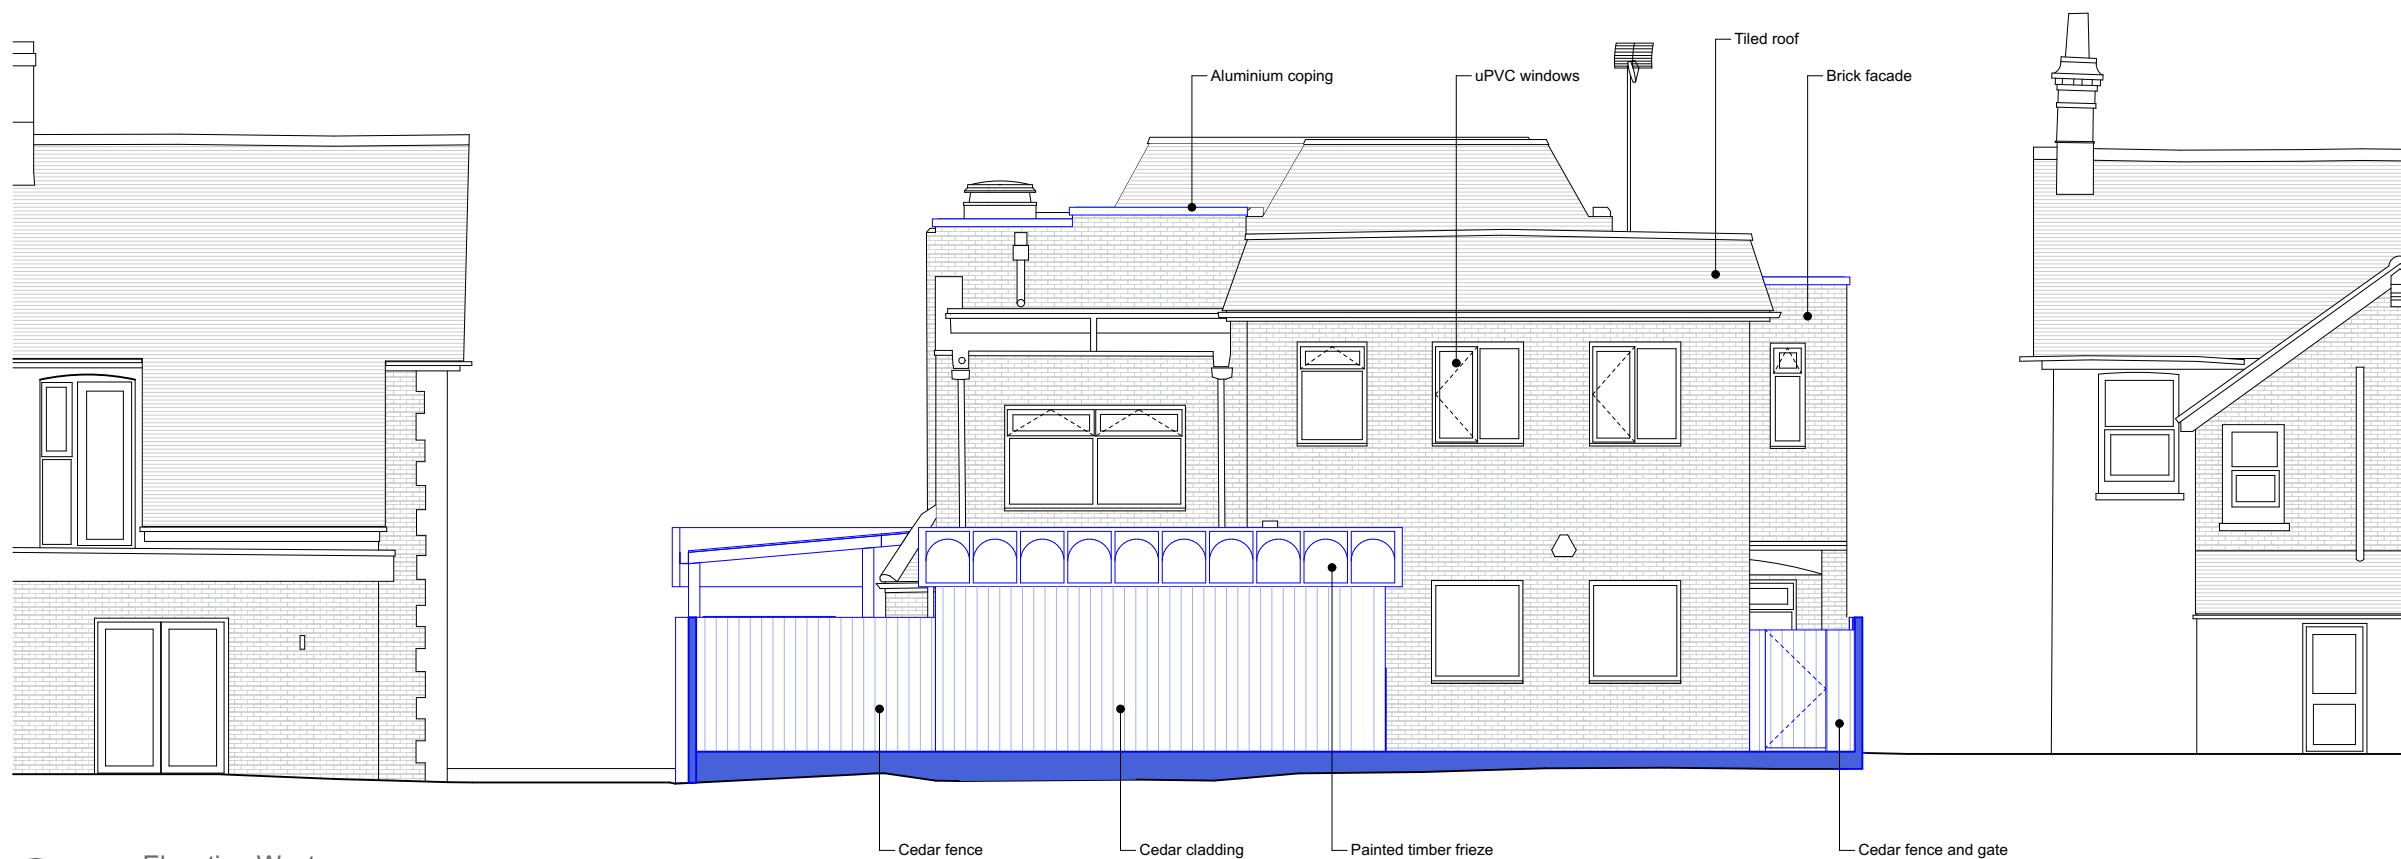

1 Elevation West
1:100

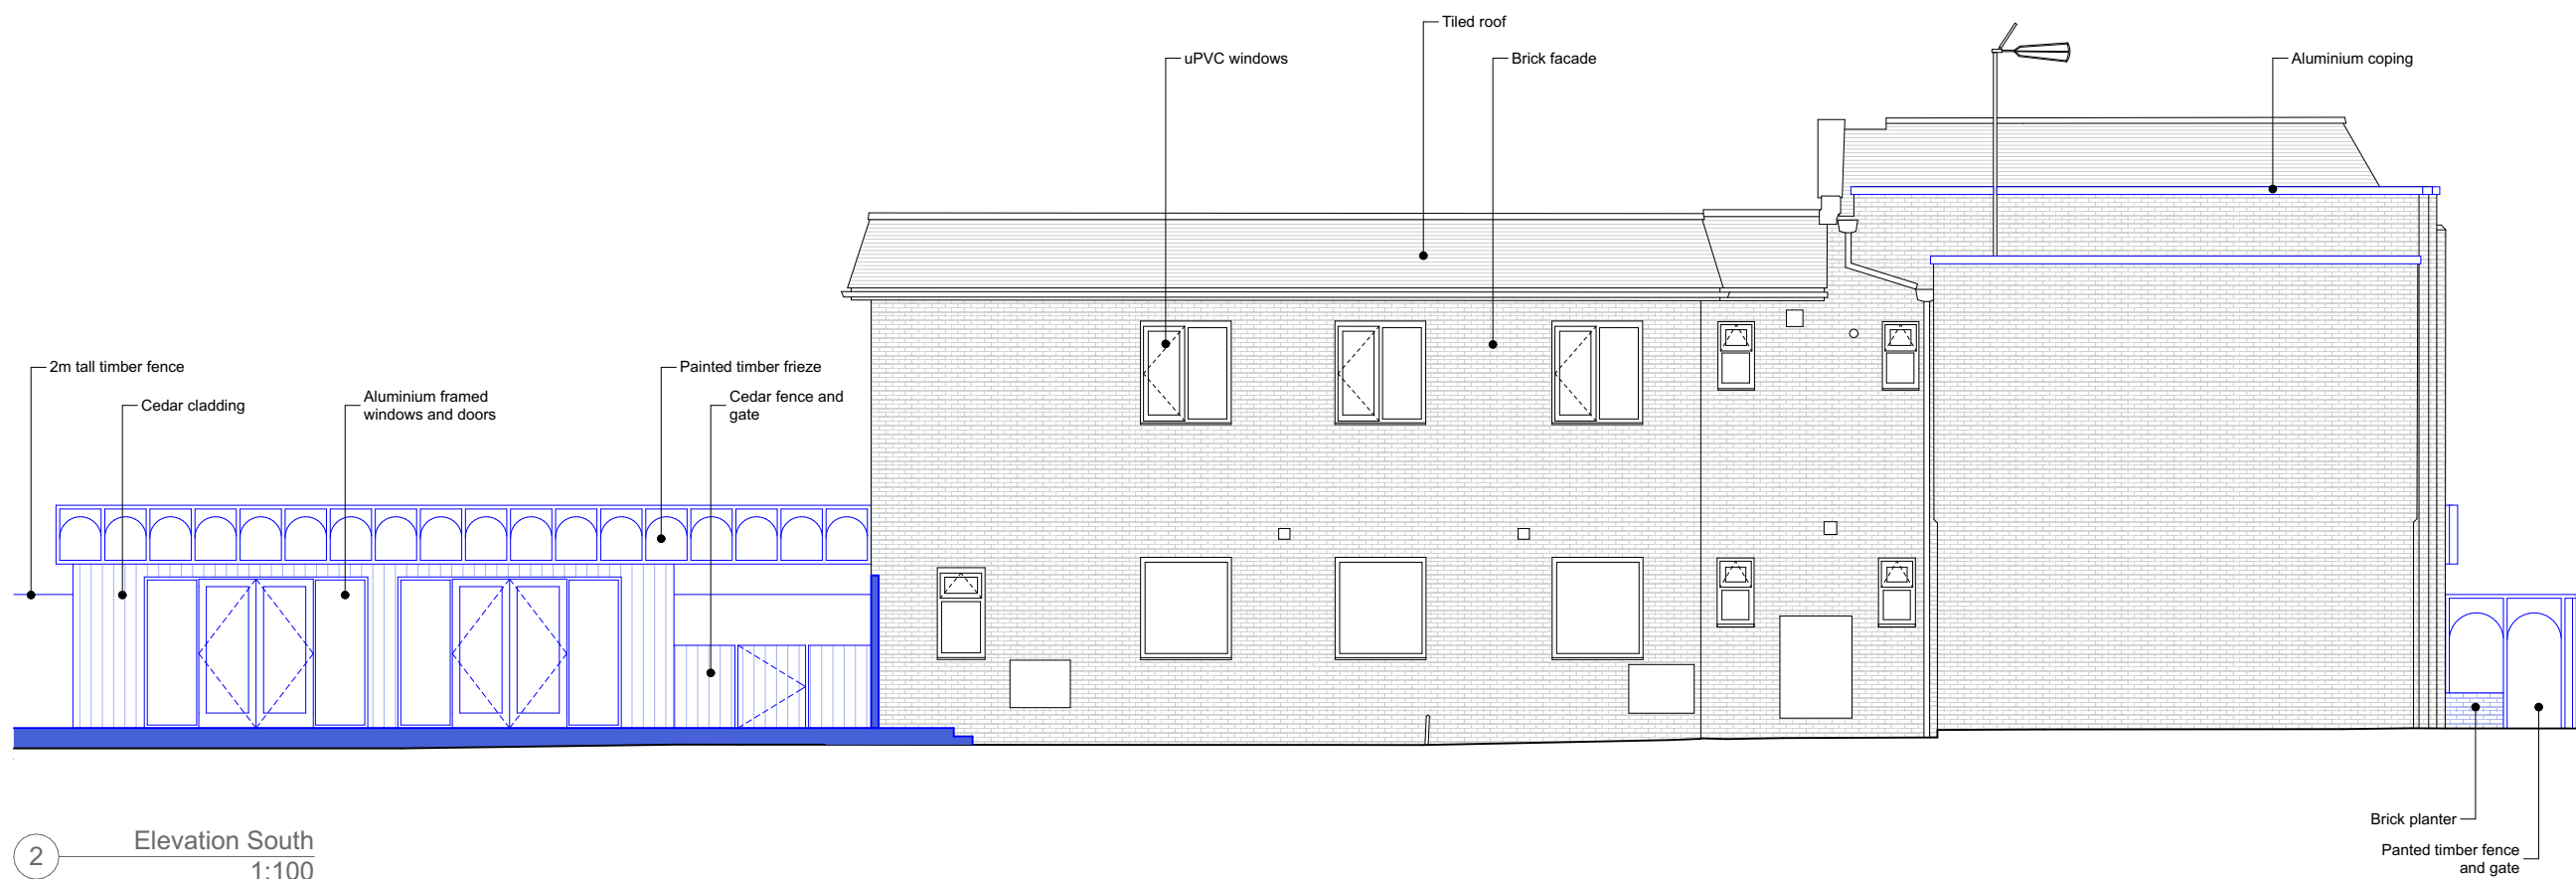

2 Elevation South
1:100

Notes

01	15/07/2026	Planning
00	05/06/2026	Information
Rev	Date	Purpose

Project
Haywards Heath

Client
Kingsway Nurseries

Drawing Title
West and South Elevations
Proposed

Drawing No.
028-SCS-P-GA-121

Scale	Status
1:100 @ A3	Planning

Revision	Issue date
01	15/07/2026

Drawn by	Checked by
MV	SC

All demolition and construction work subject to Structural Engineer's design. Do not proceed without coordinated structural design information.

Development subject to Planning Consent, Building Control approval and Party Wall awards. All dimensions to be checked by Contractor prior to procurement, manufacture or construction.

Do not scale from this drawing for construction purposes. All dimensions to be checked on site. Any ambiguities or discrepancies in dimensions outside of stated tolerances be reported to the Architect.

SAMUEL
CHISHOLM
STUDIO

Samuel Chisholm Studio Ltd
85 Hazellville Road
London N19 3NB
+44 (0)207 018 9980
info@samuelchisholm.com

0 1 2 3m