



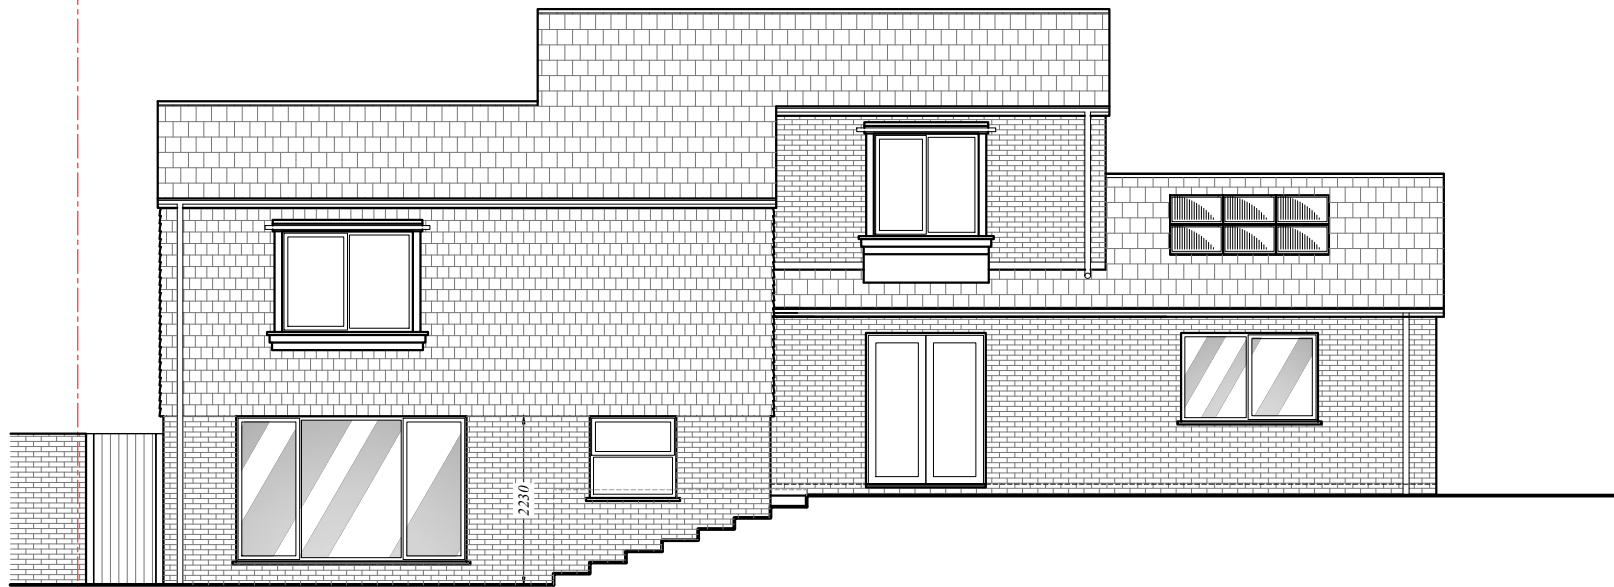


Front Elevation

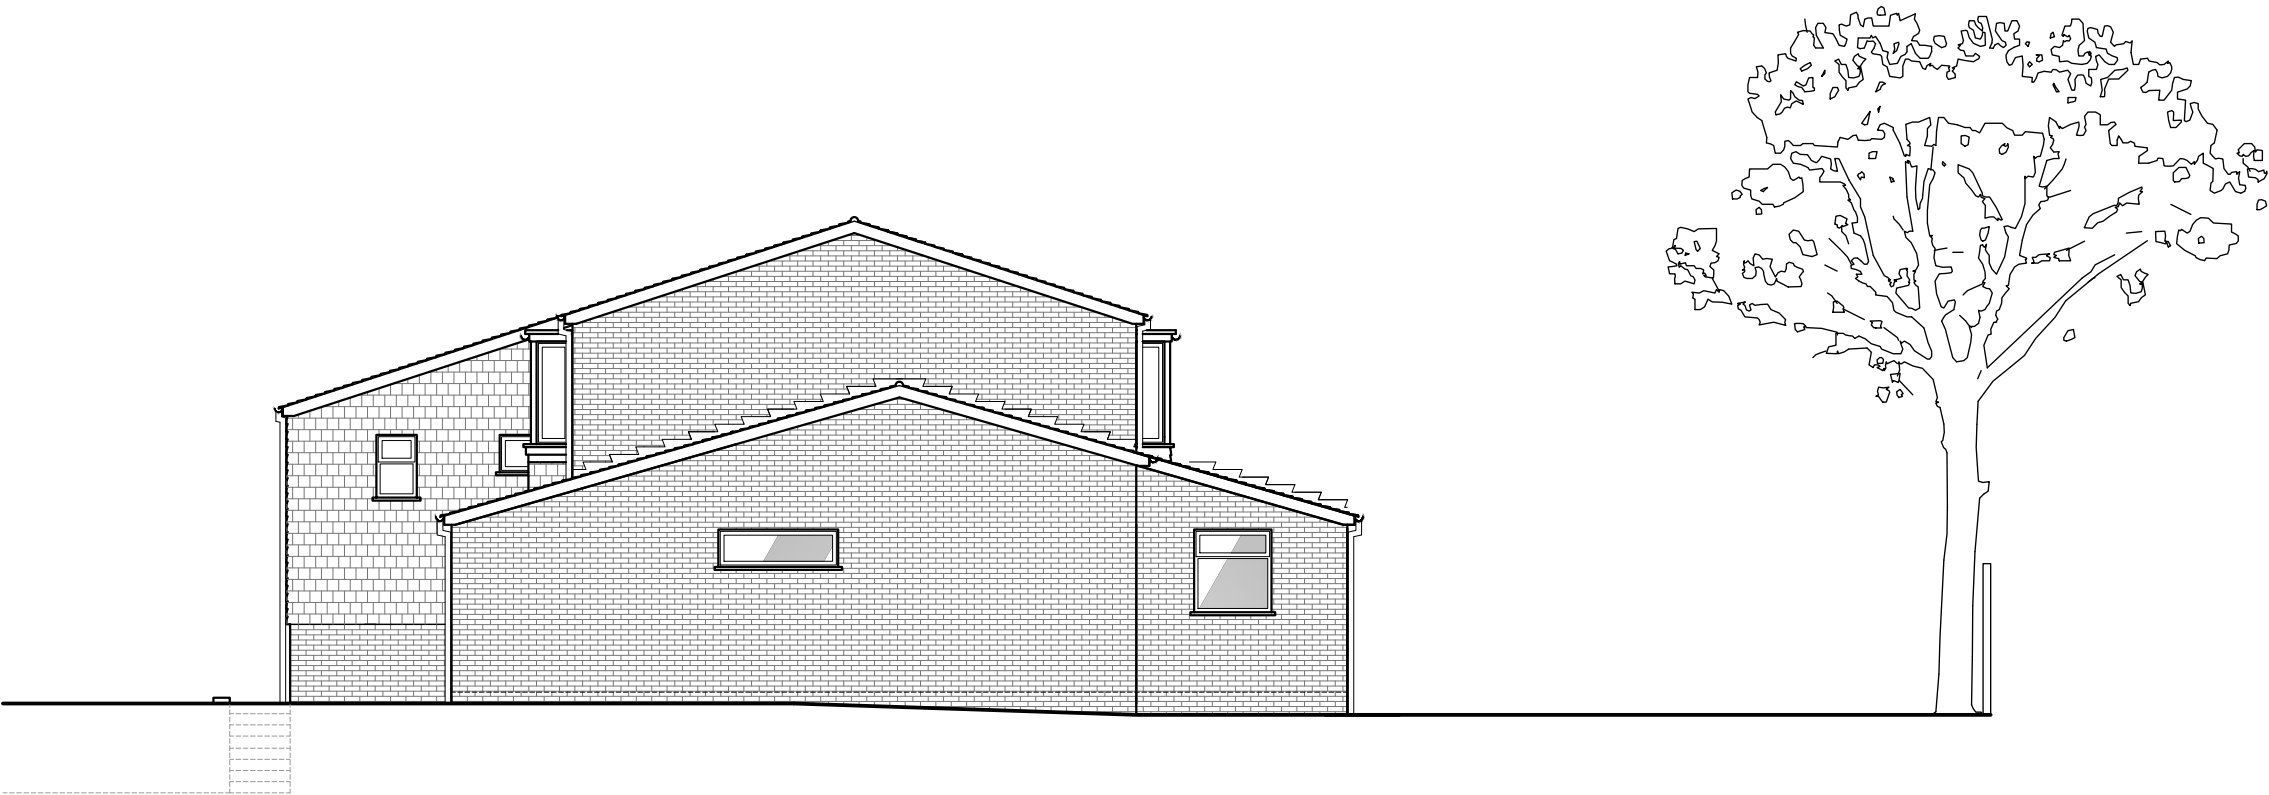


Side Elevation



Rear Elevation

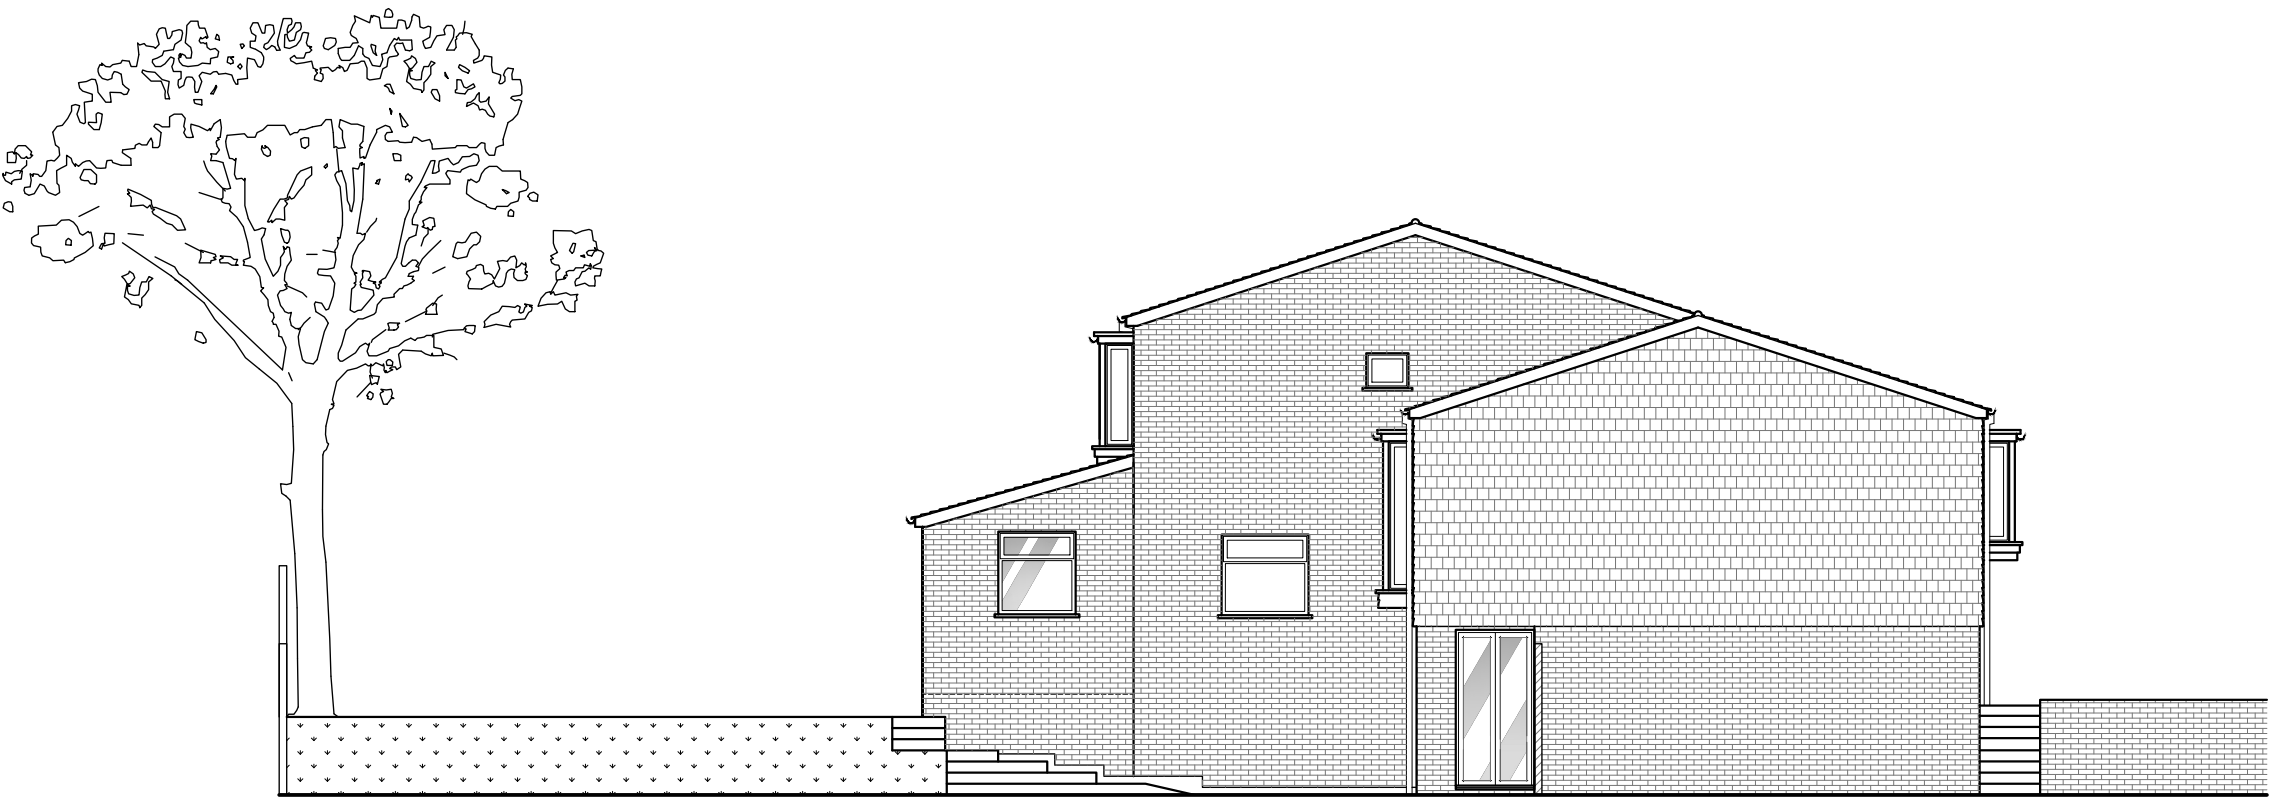

Side Elevation

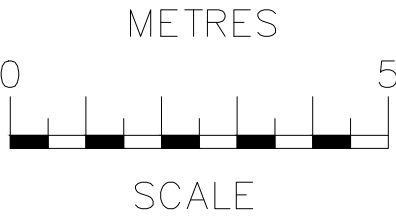

A 16.06.26 DRAWING REVISED

rev	date	description			
RB Design Corner Cottage, The Limes, Felbridge, East Grinstead, RH19 2QY Tel: 01342 523 766 Mob 07988 998 928 e.mail: info@rossbowditchdesign.co.uk					
project	drawing		date	job no	
2 Estcots Drive, East Grinstead, RH19 3DA	WORKS		03.03.26		
client	scale of		drawing no		
Ms. Vicky Watson	ELEVATIONS PROPOSED		1:100 PLN 09		