



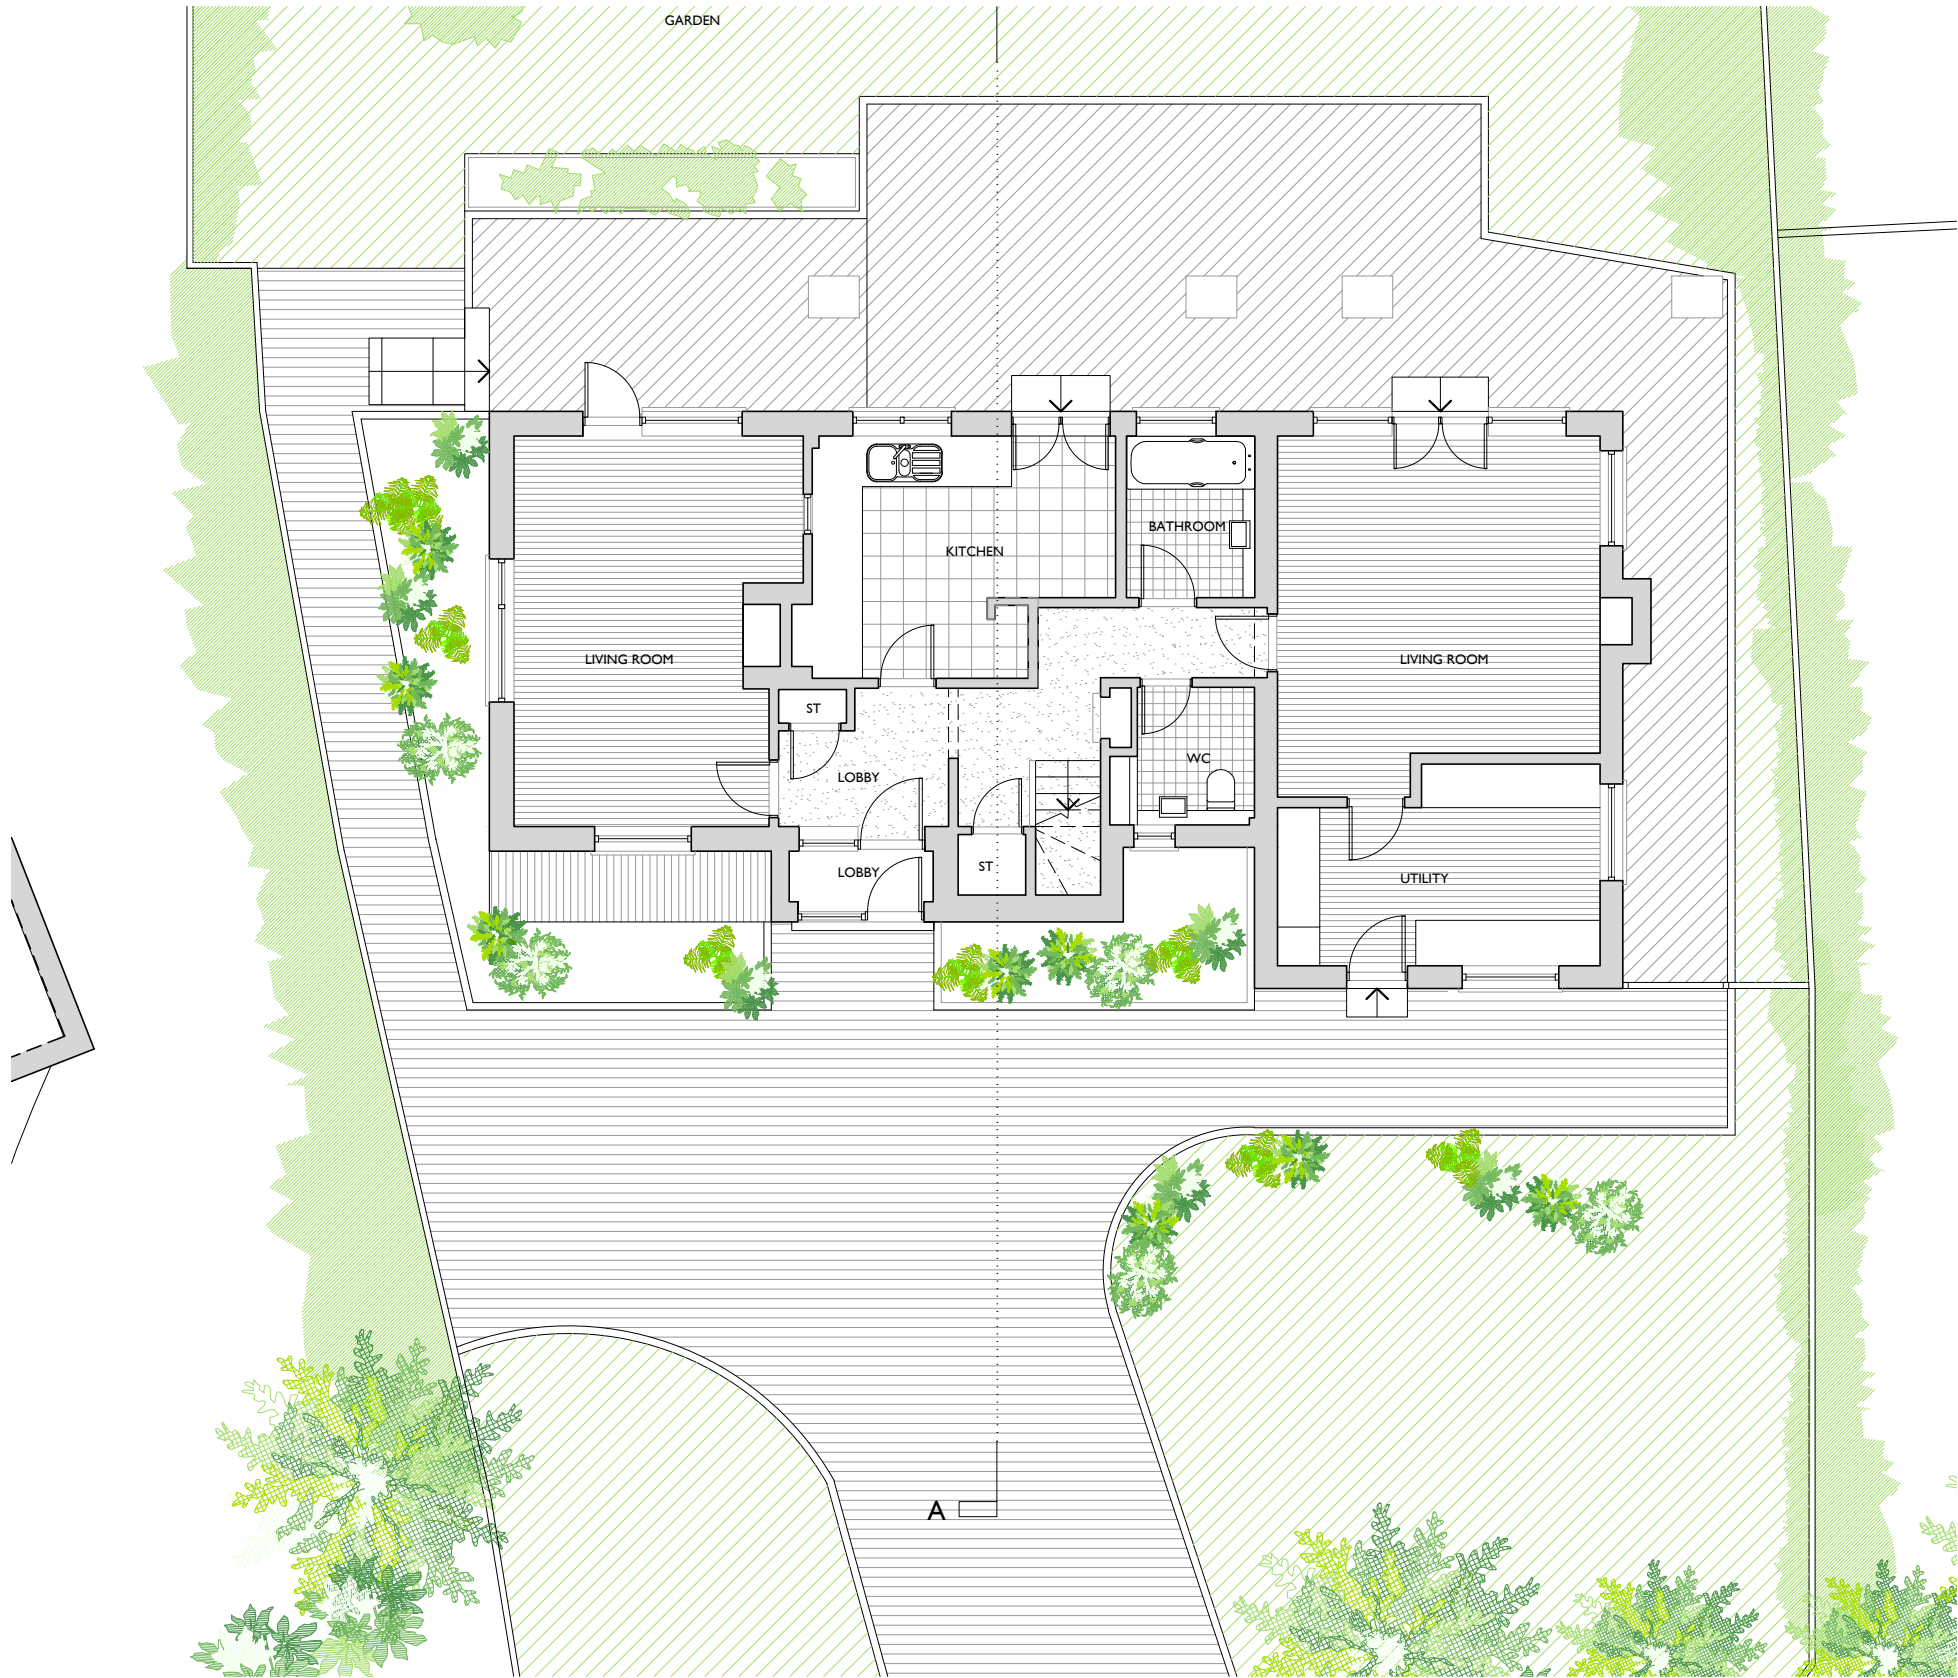

00 Existing Ground Floor Plan
Scale 1:100

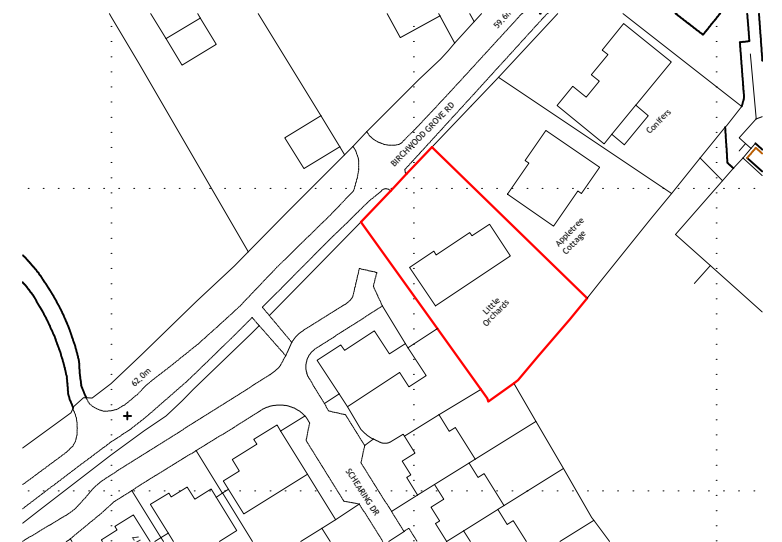

BP Existing Block Plan
Scale 1:500



LP Existing Location Plan
Scale 1:1250