



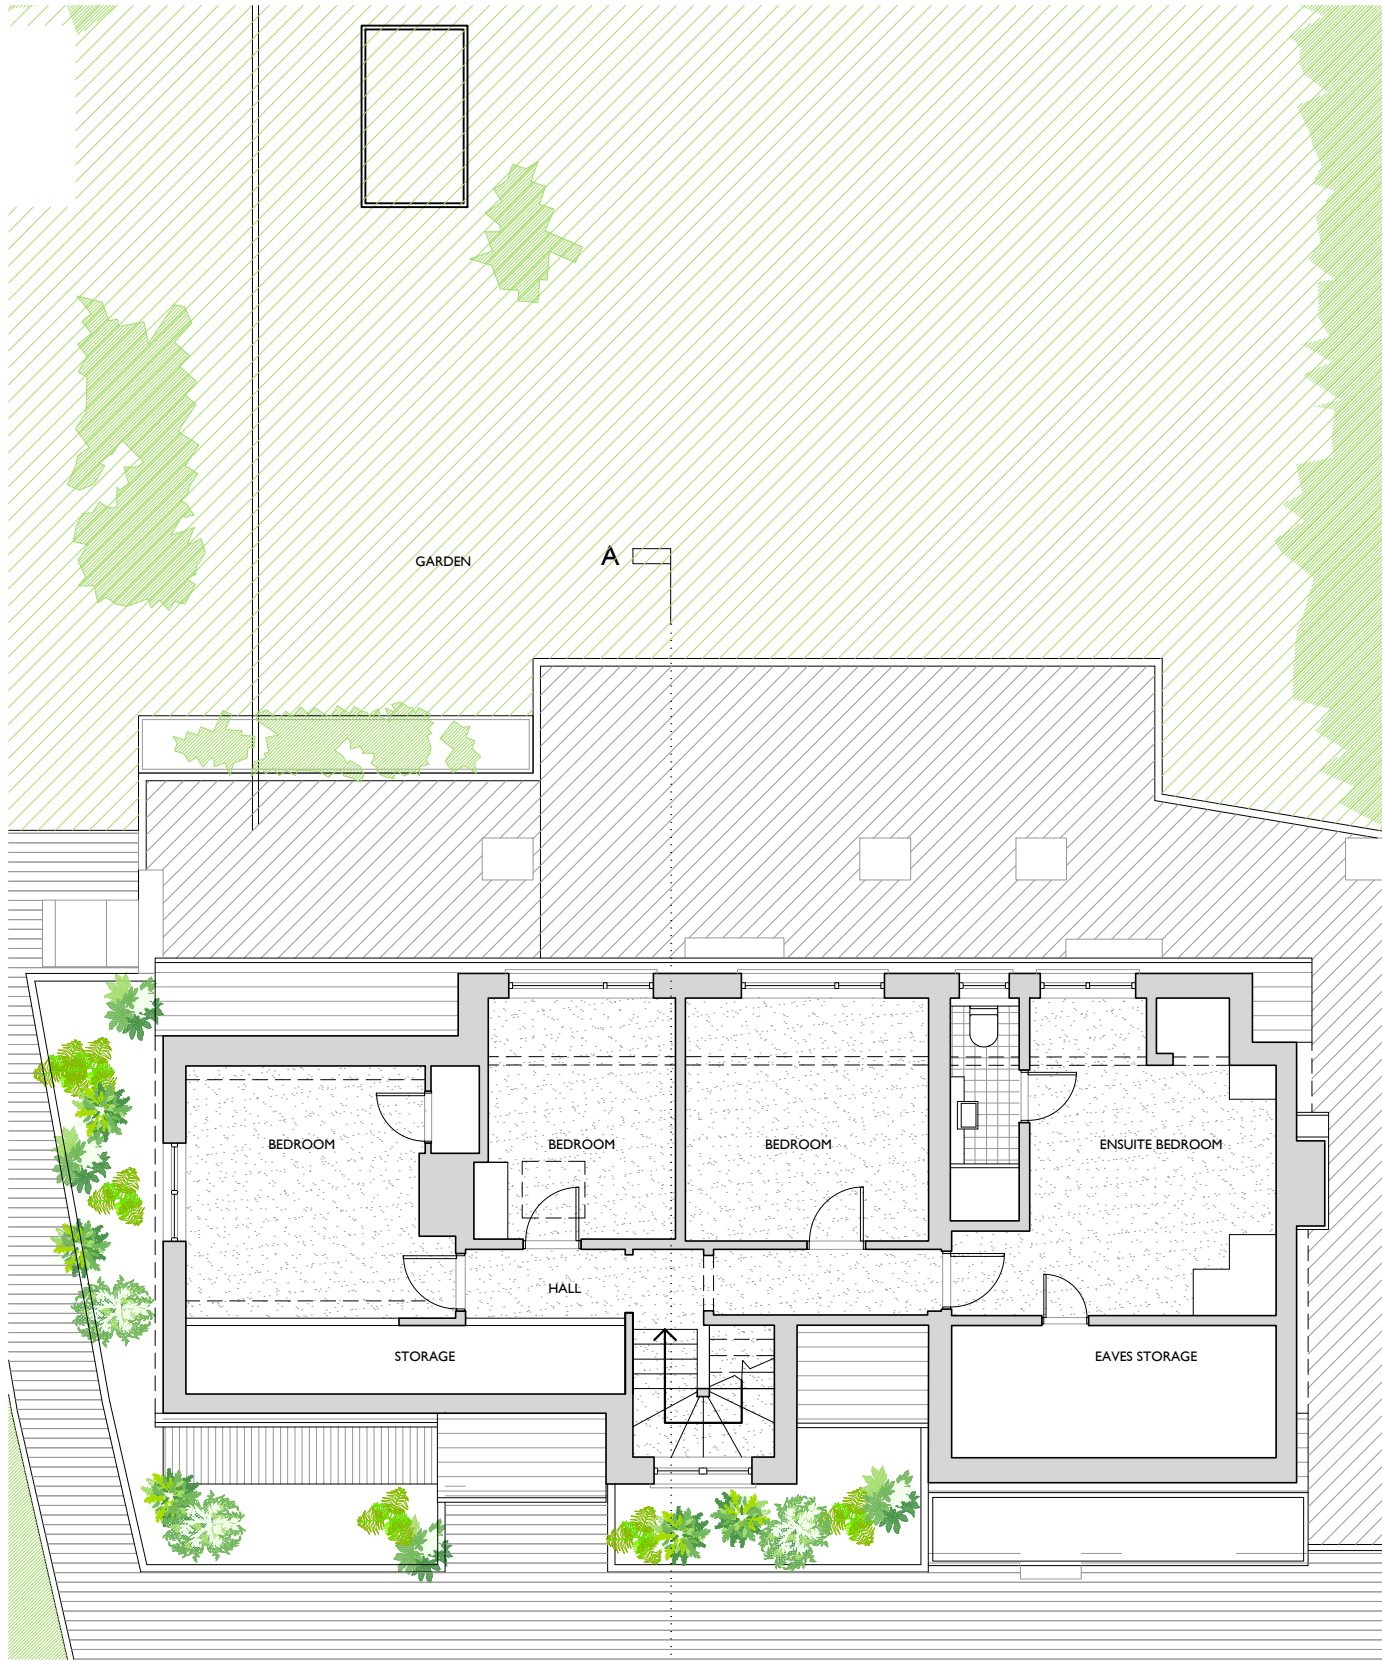

01 Existing First Floor Plan
Scale 1:100

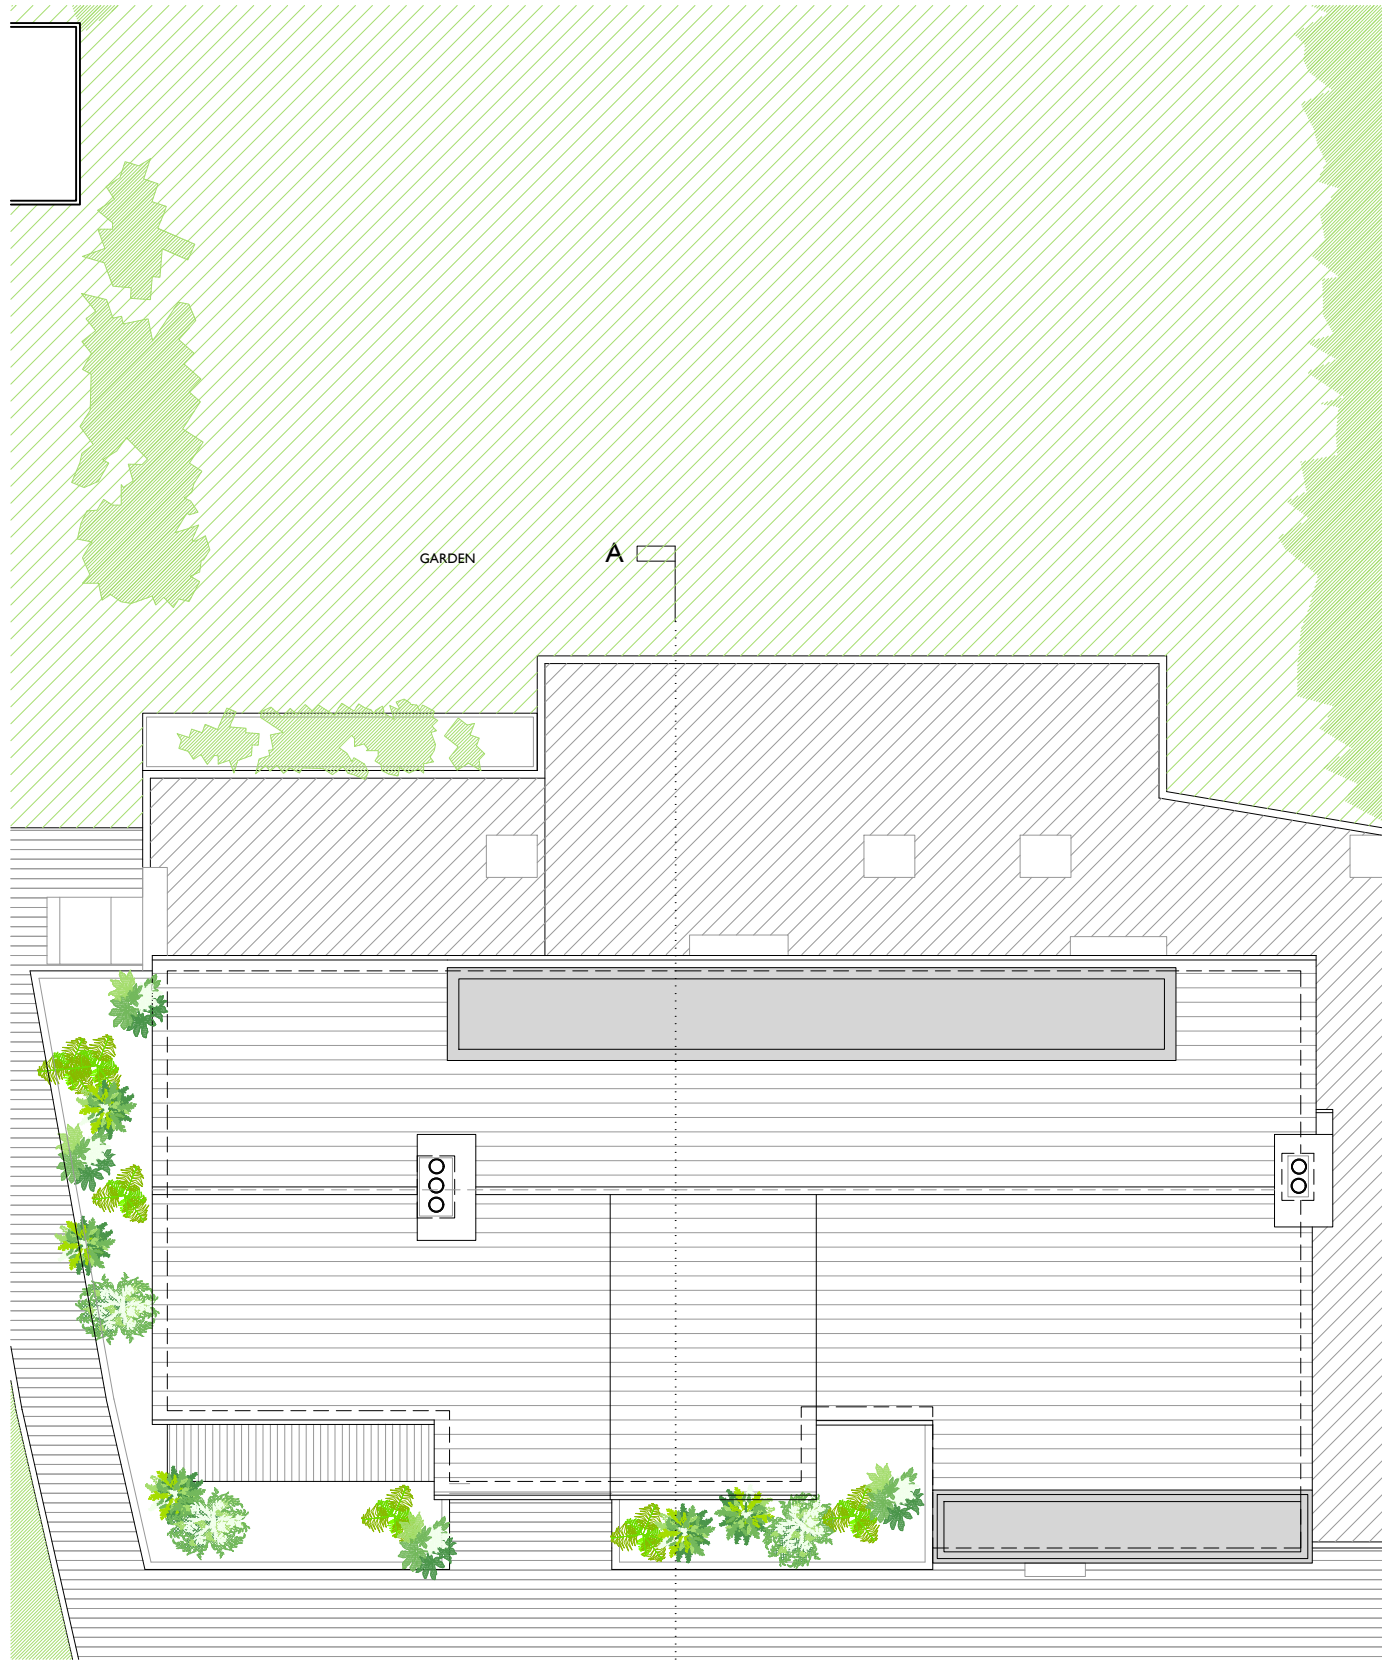

RP Existing Roof Plan
Scale 1:100