


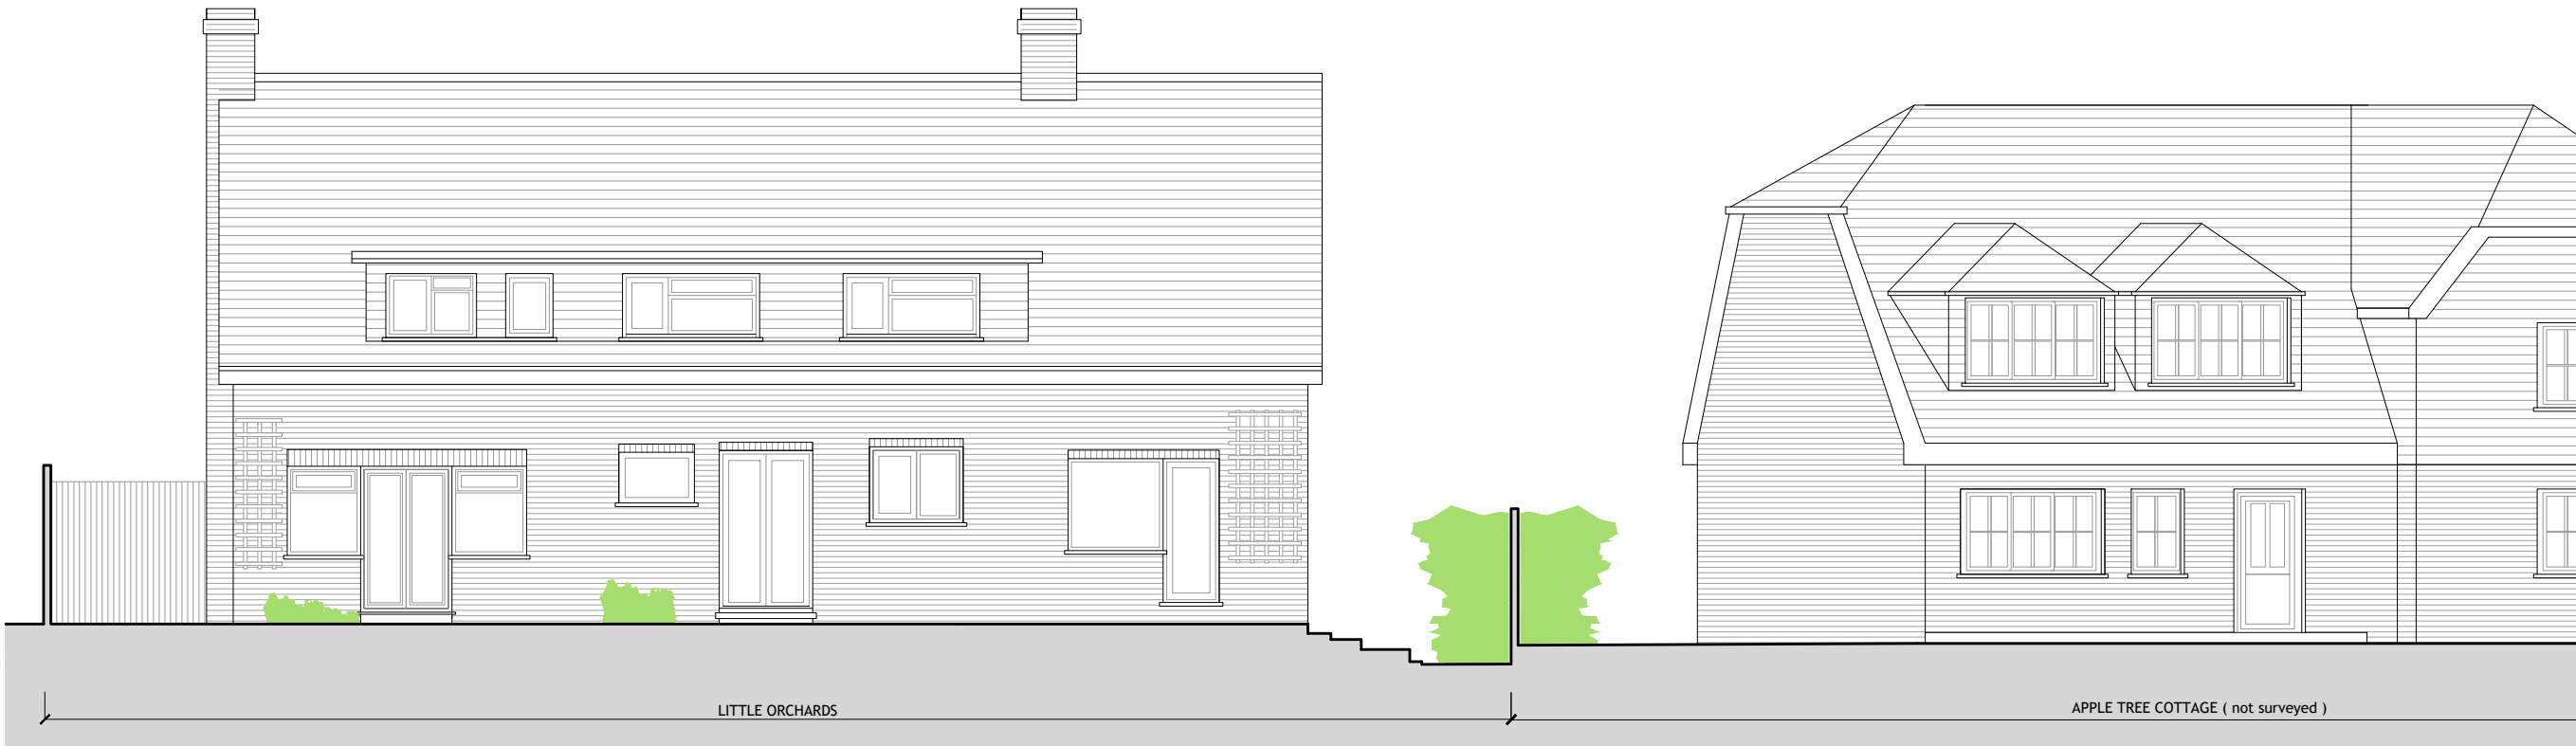

EL Existing North Elevation
Scale 1:100



EL Existing South Elevation
Scale 1:100