




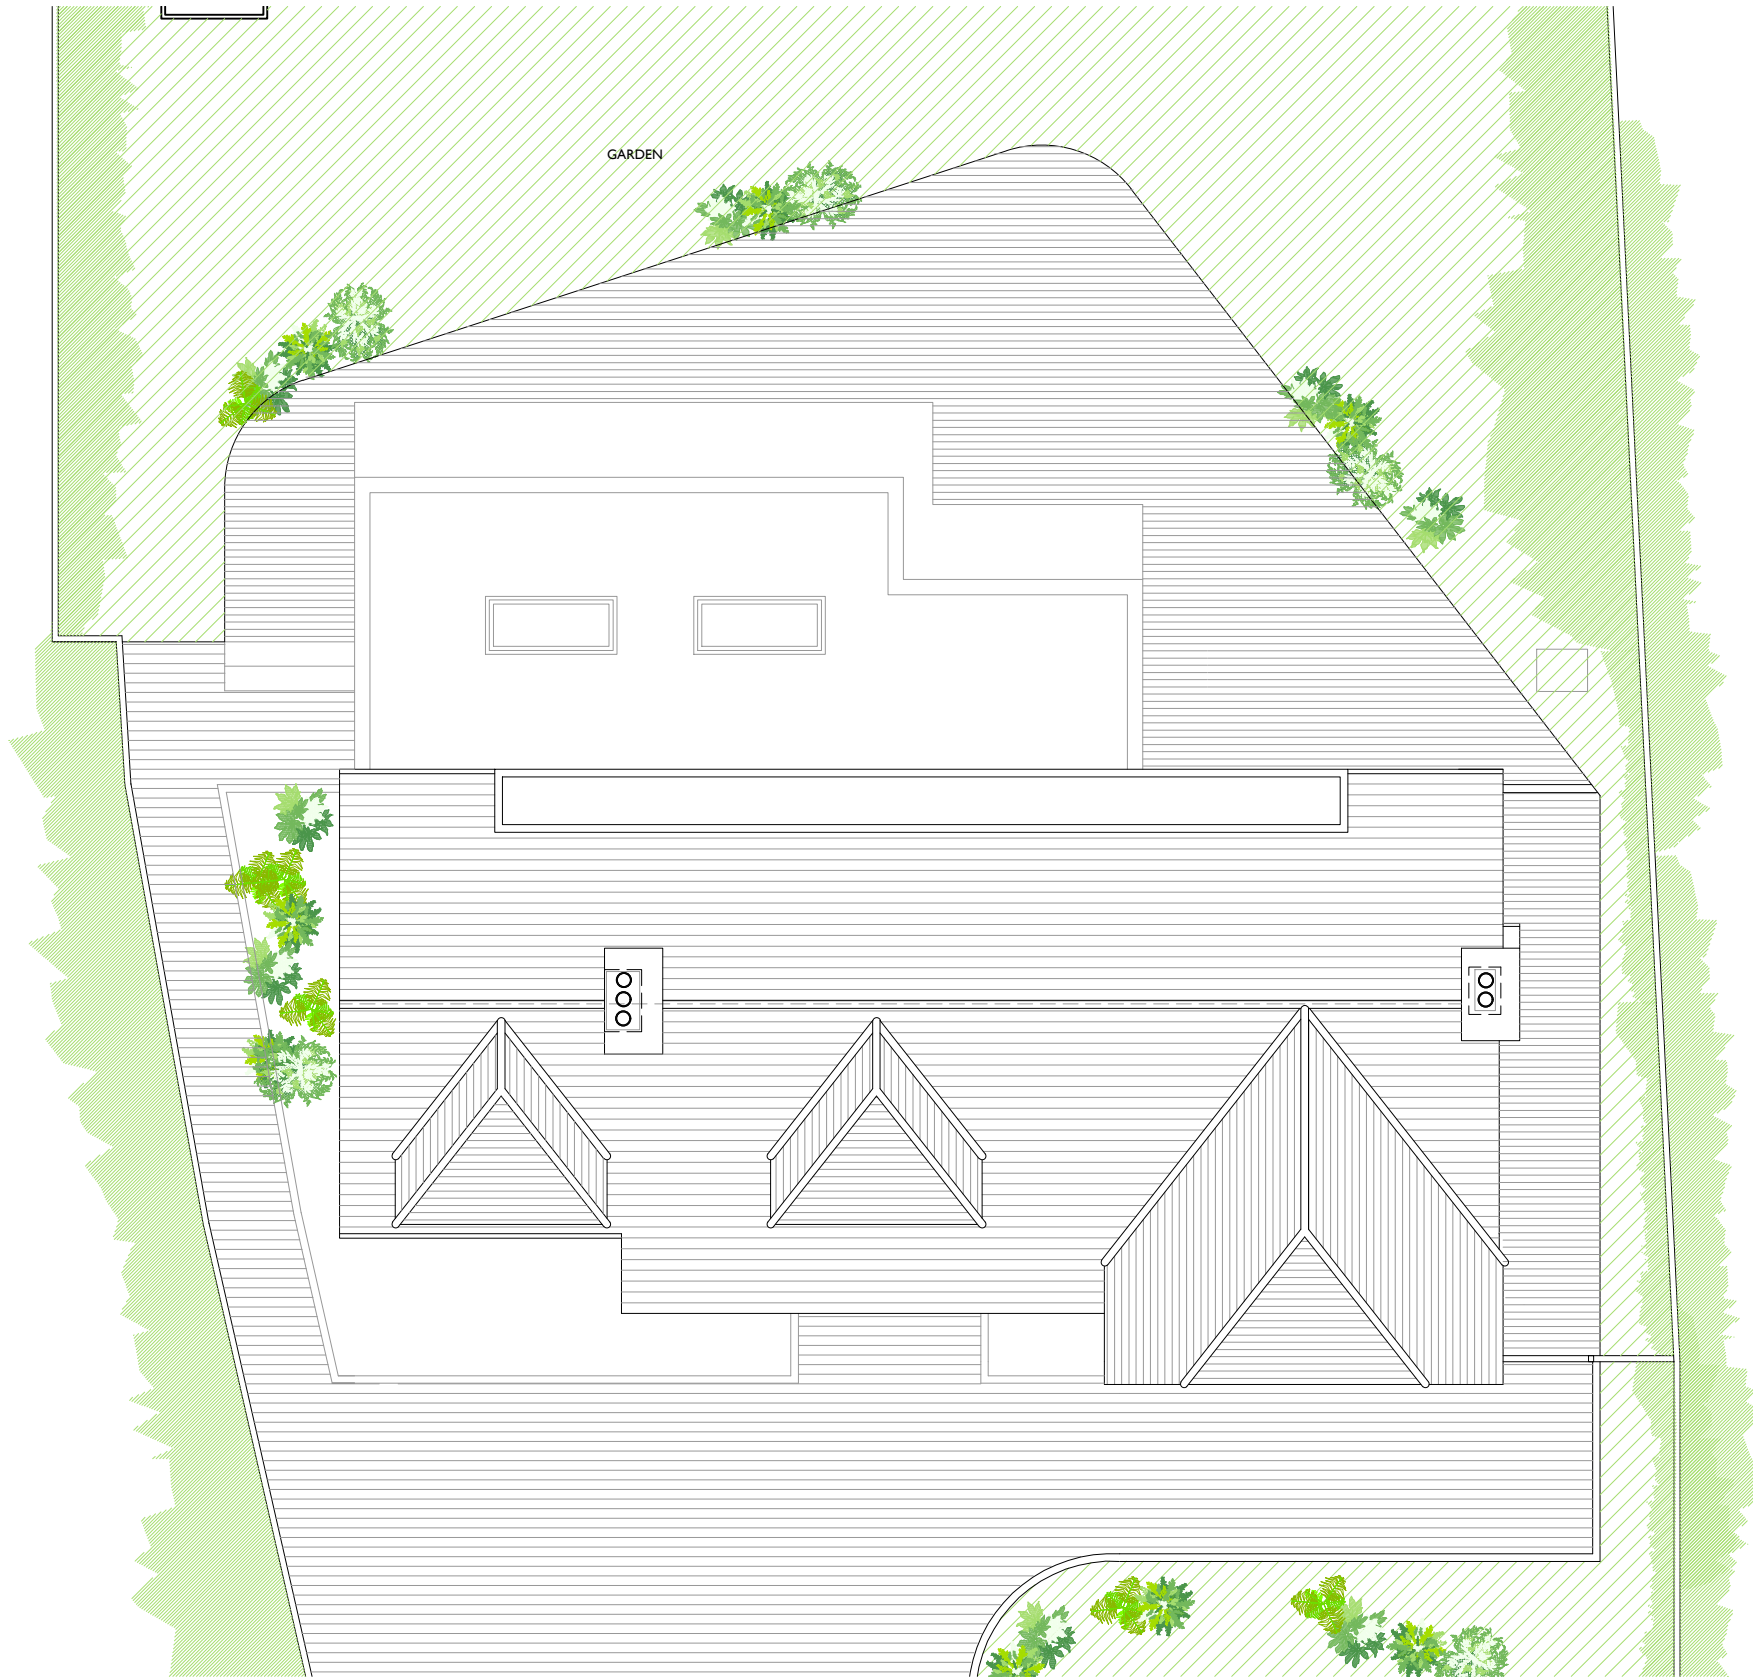

RP Proposed Roof Plan
Scale 1:100

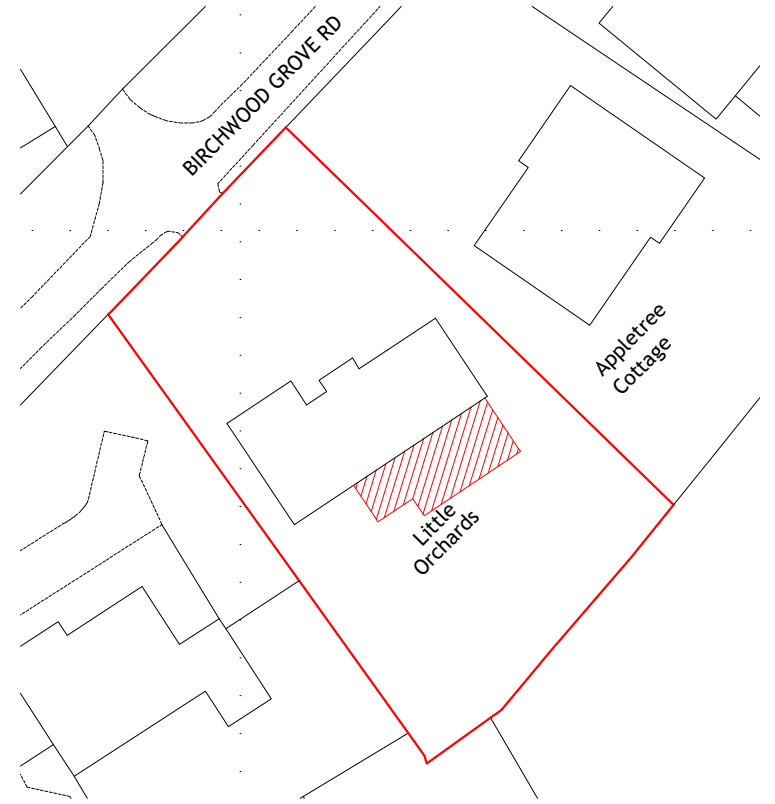

BP Proposed Block Plan
Scale 1:500

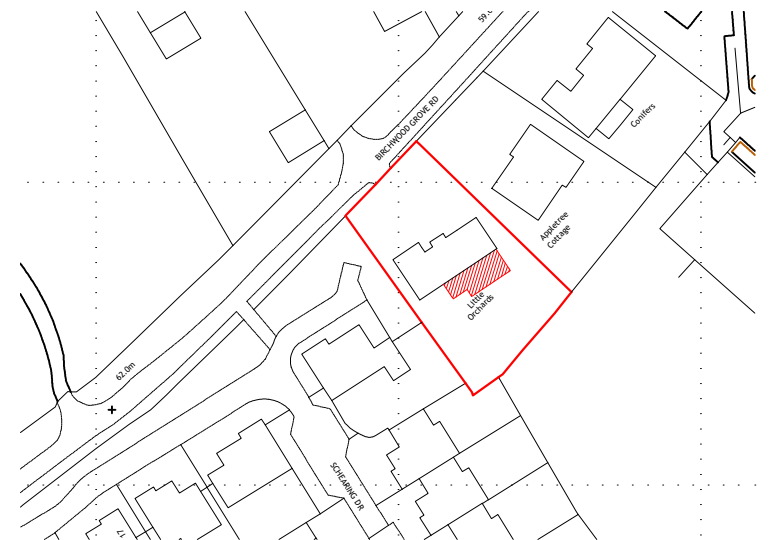

LP Proposed Location Plan
Scale 1:1250