


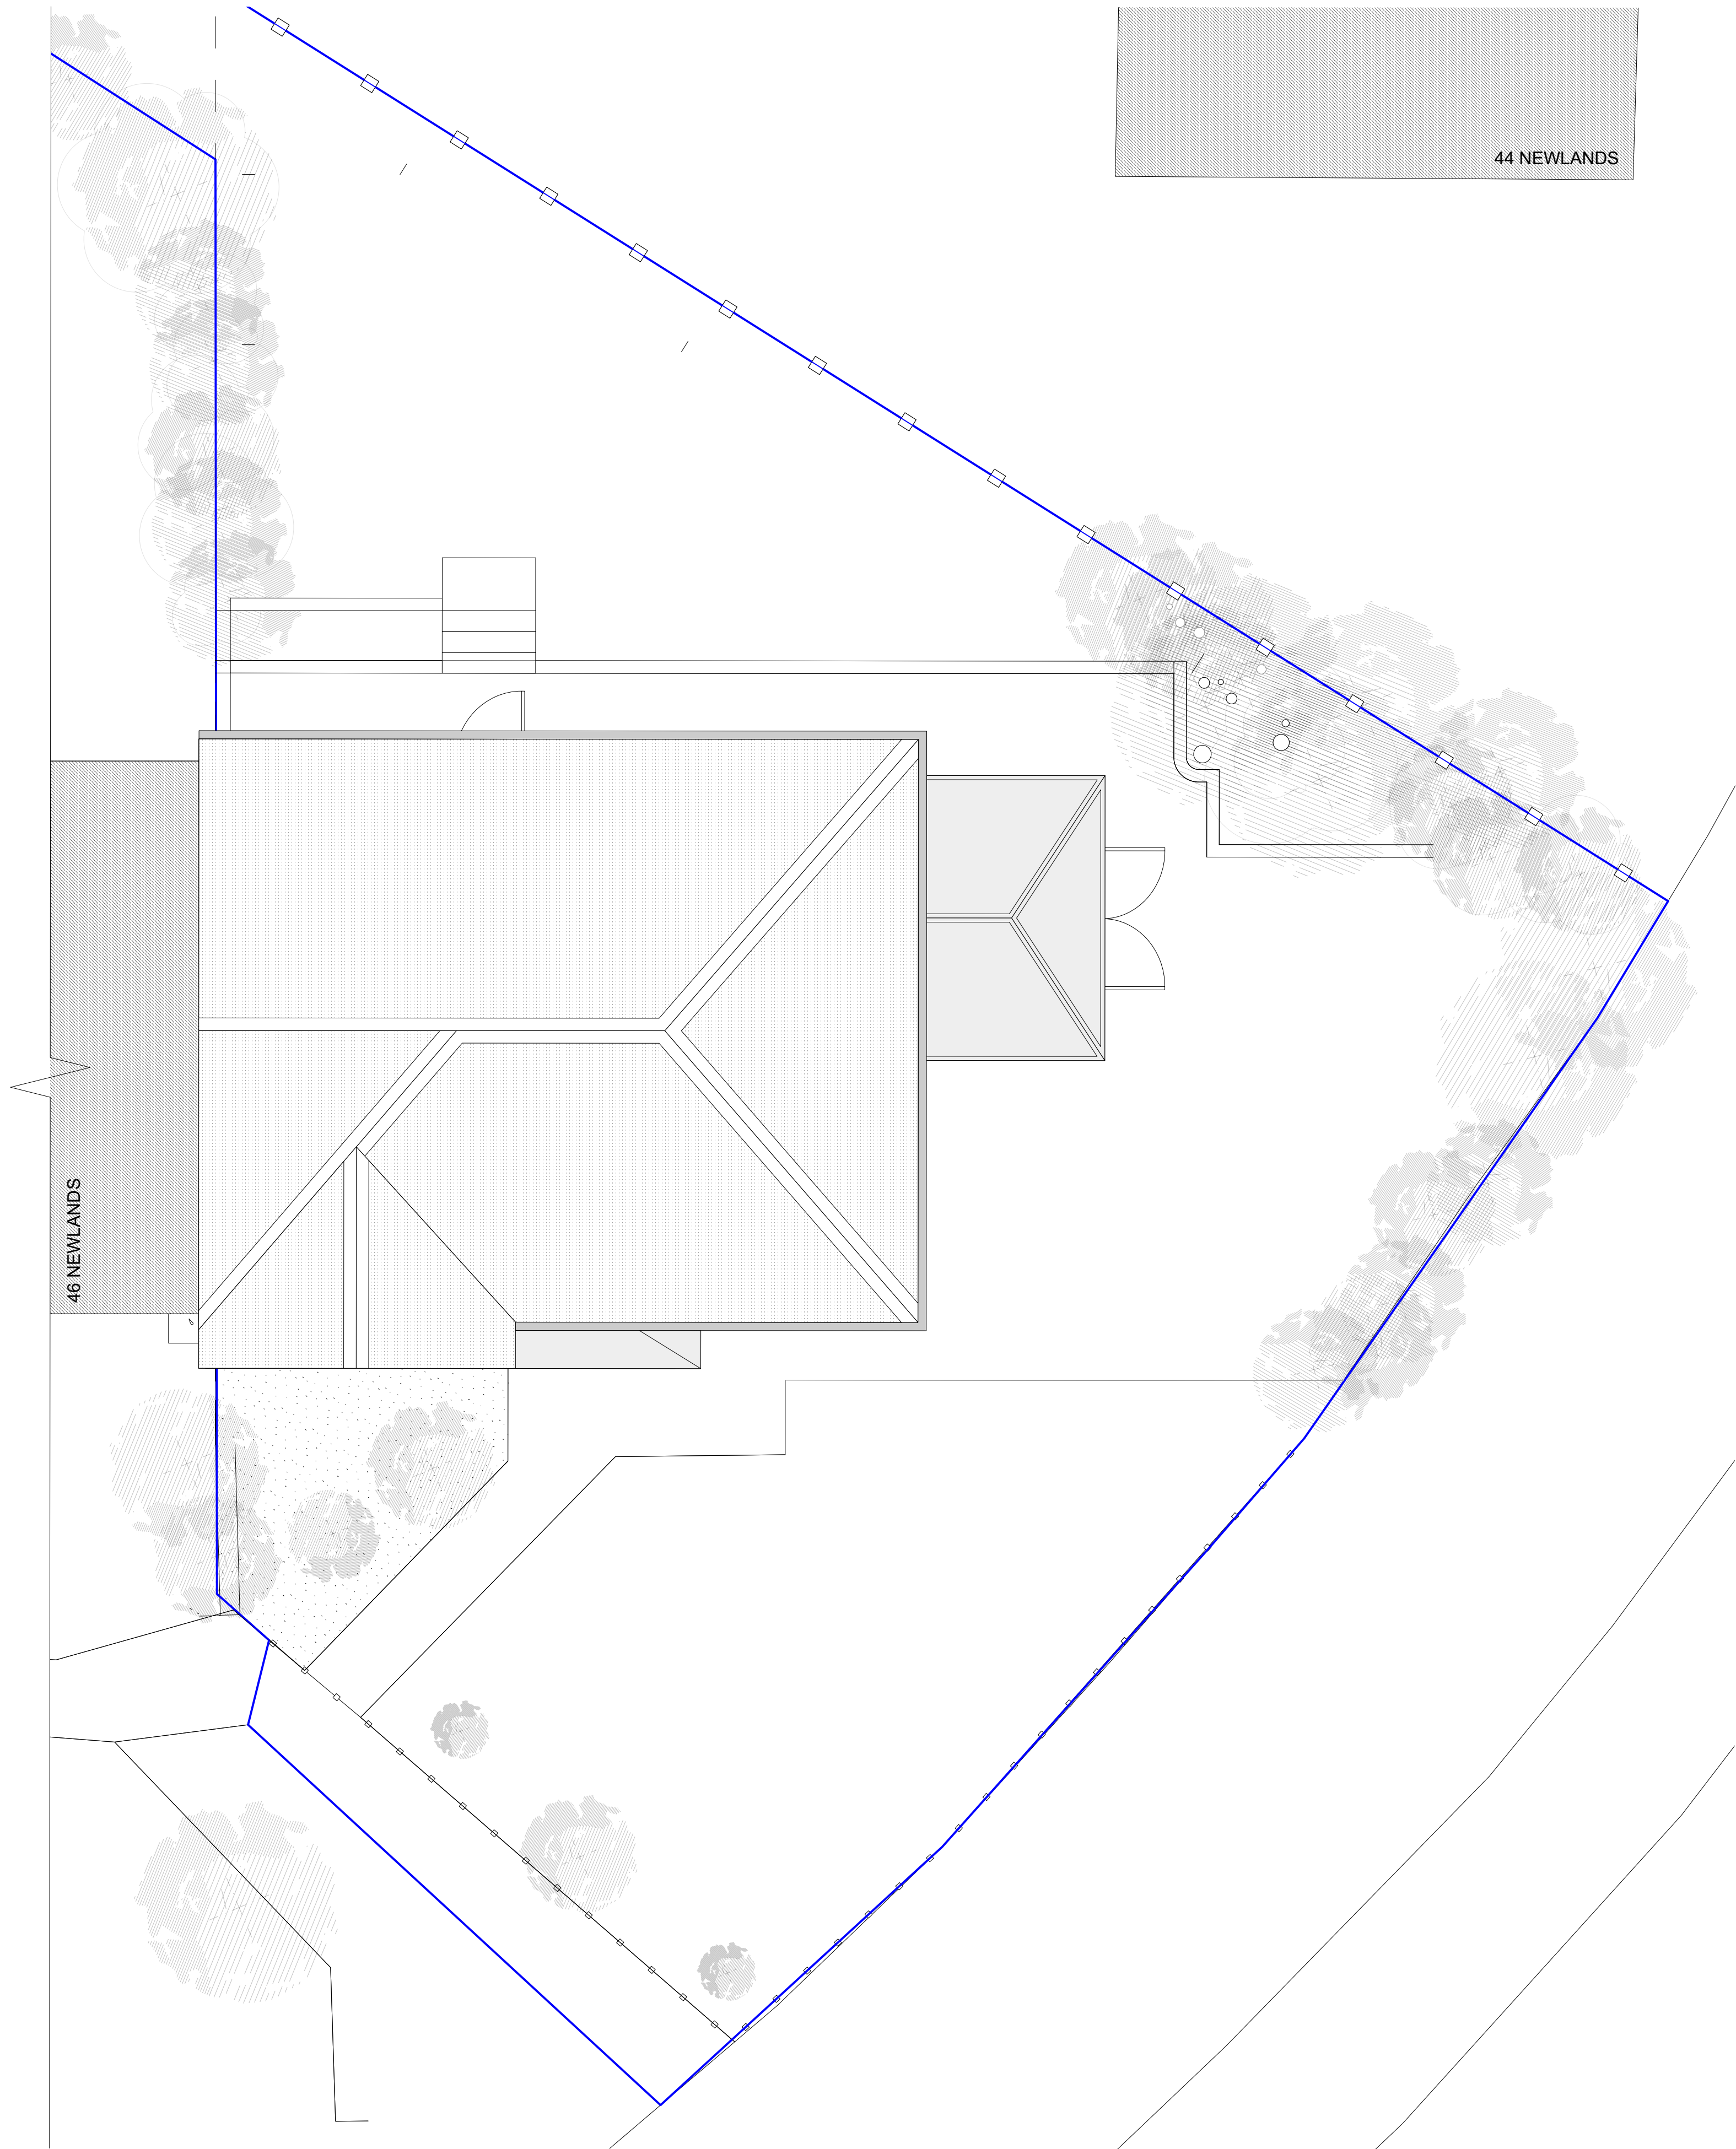


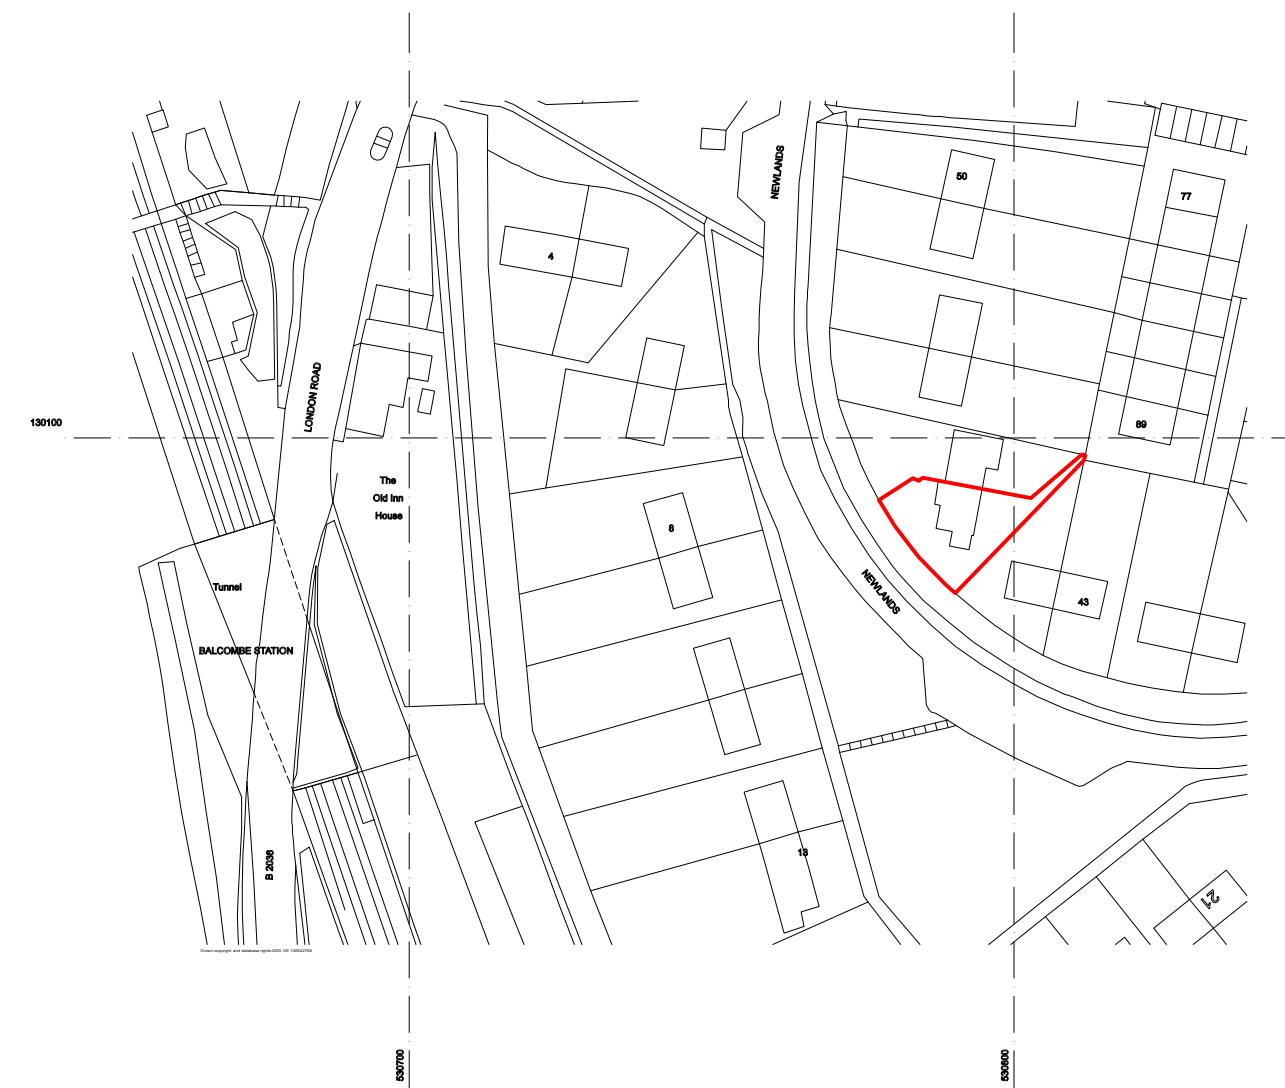

2 EXISTING ROOF PLAN
Scale: 1:50

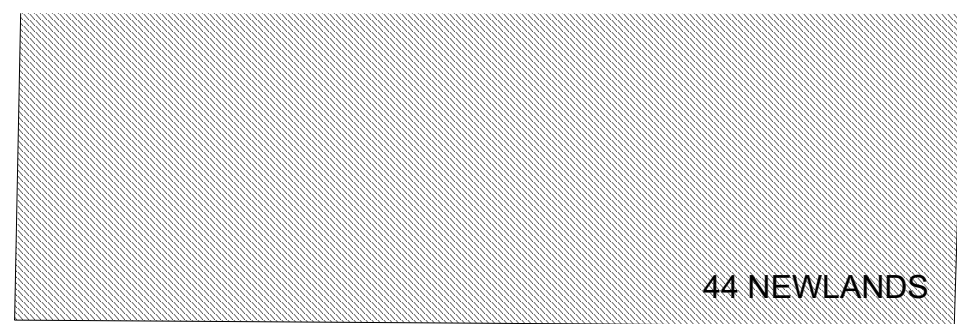

1 LOCATION PLAN
Scale: 1:1250

 

REV A -			
REV	DATE	DESCRIPTION	NAME

Status: **PLANNING**

45 NEWLANDS
BALCOMBE
HAYWARDS HEATH
WEST SUSSEX
RH176JA

Project Name:
45 NEWLANDS

Format:
PLANS

Title:
EXISTING ROOFPLAN

Site Address:
45 NEWLANDS, BALCOMBE, HAYWARDS
HEATH, WEST SUSSEX, RH176JA

Drawing No:
101.4

Rev:
/

Date: 08/2024

Scale: As shown @A1

Drawn by:
DB

Checked:
DB