
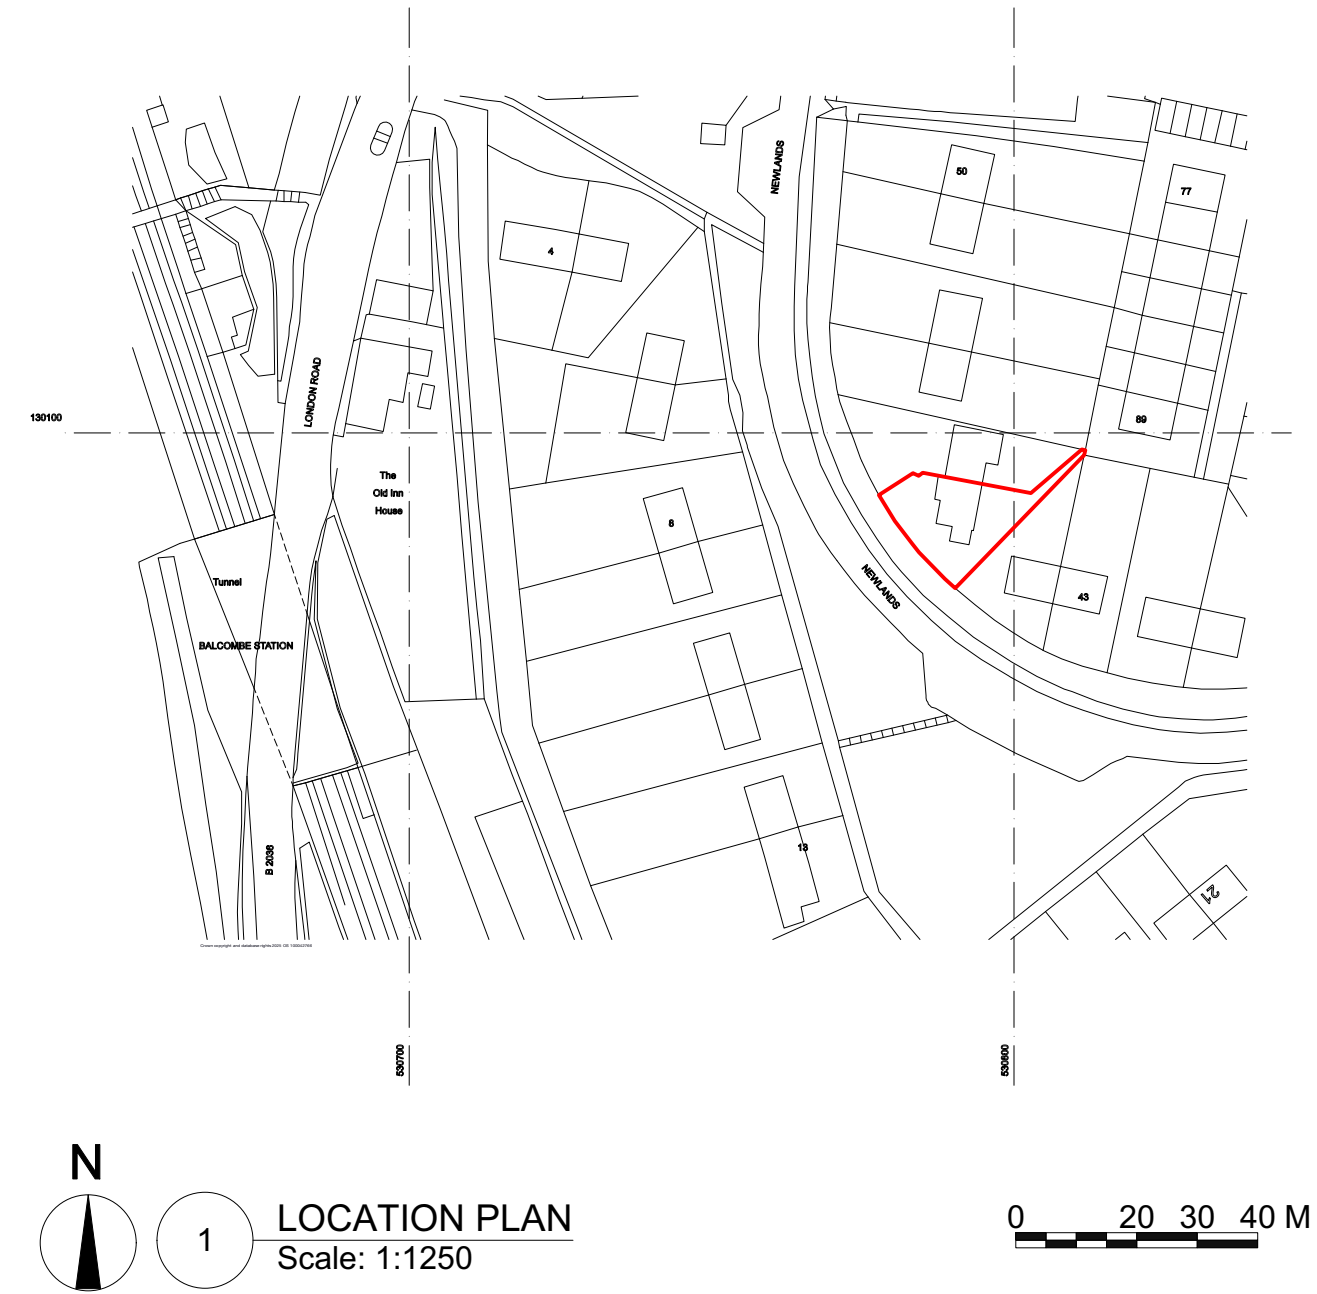


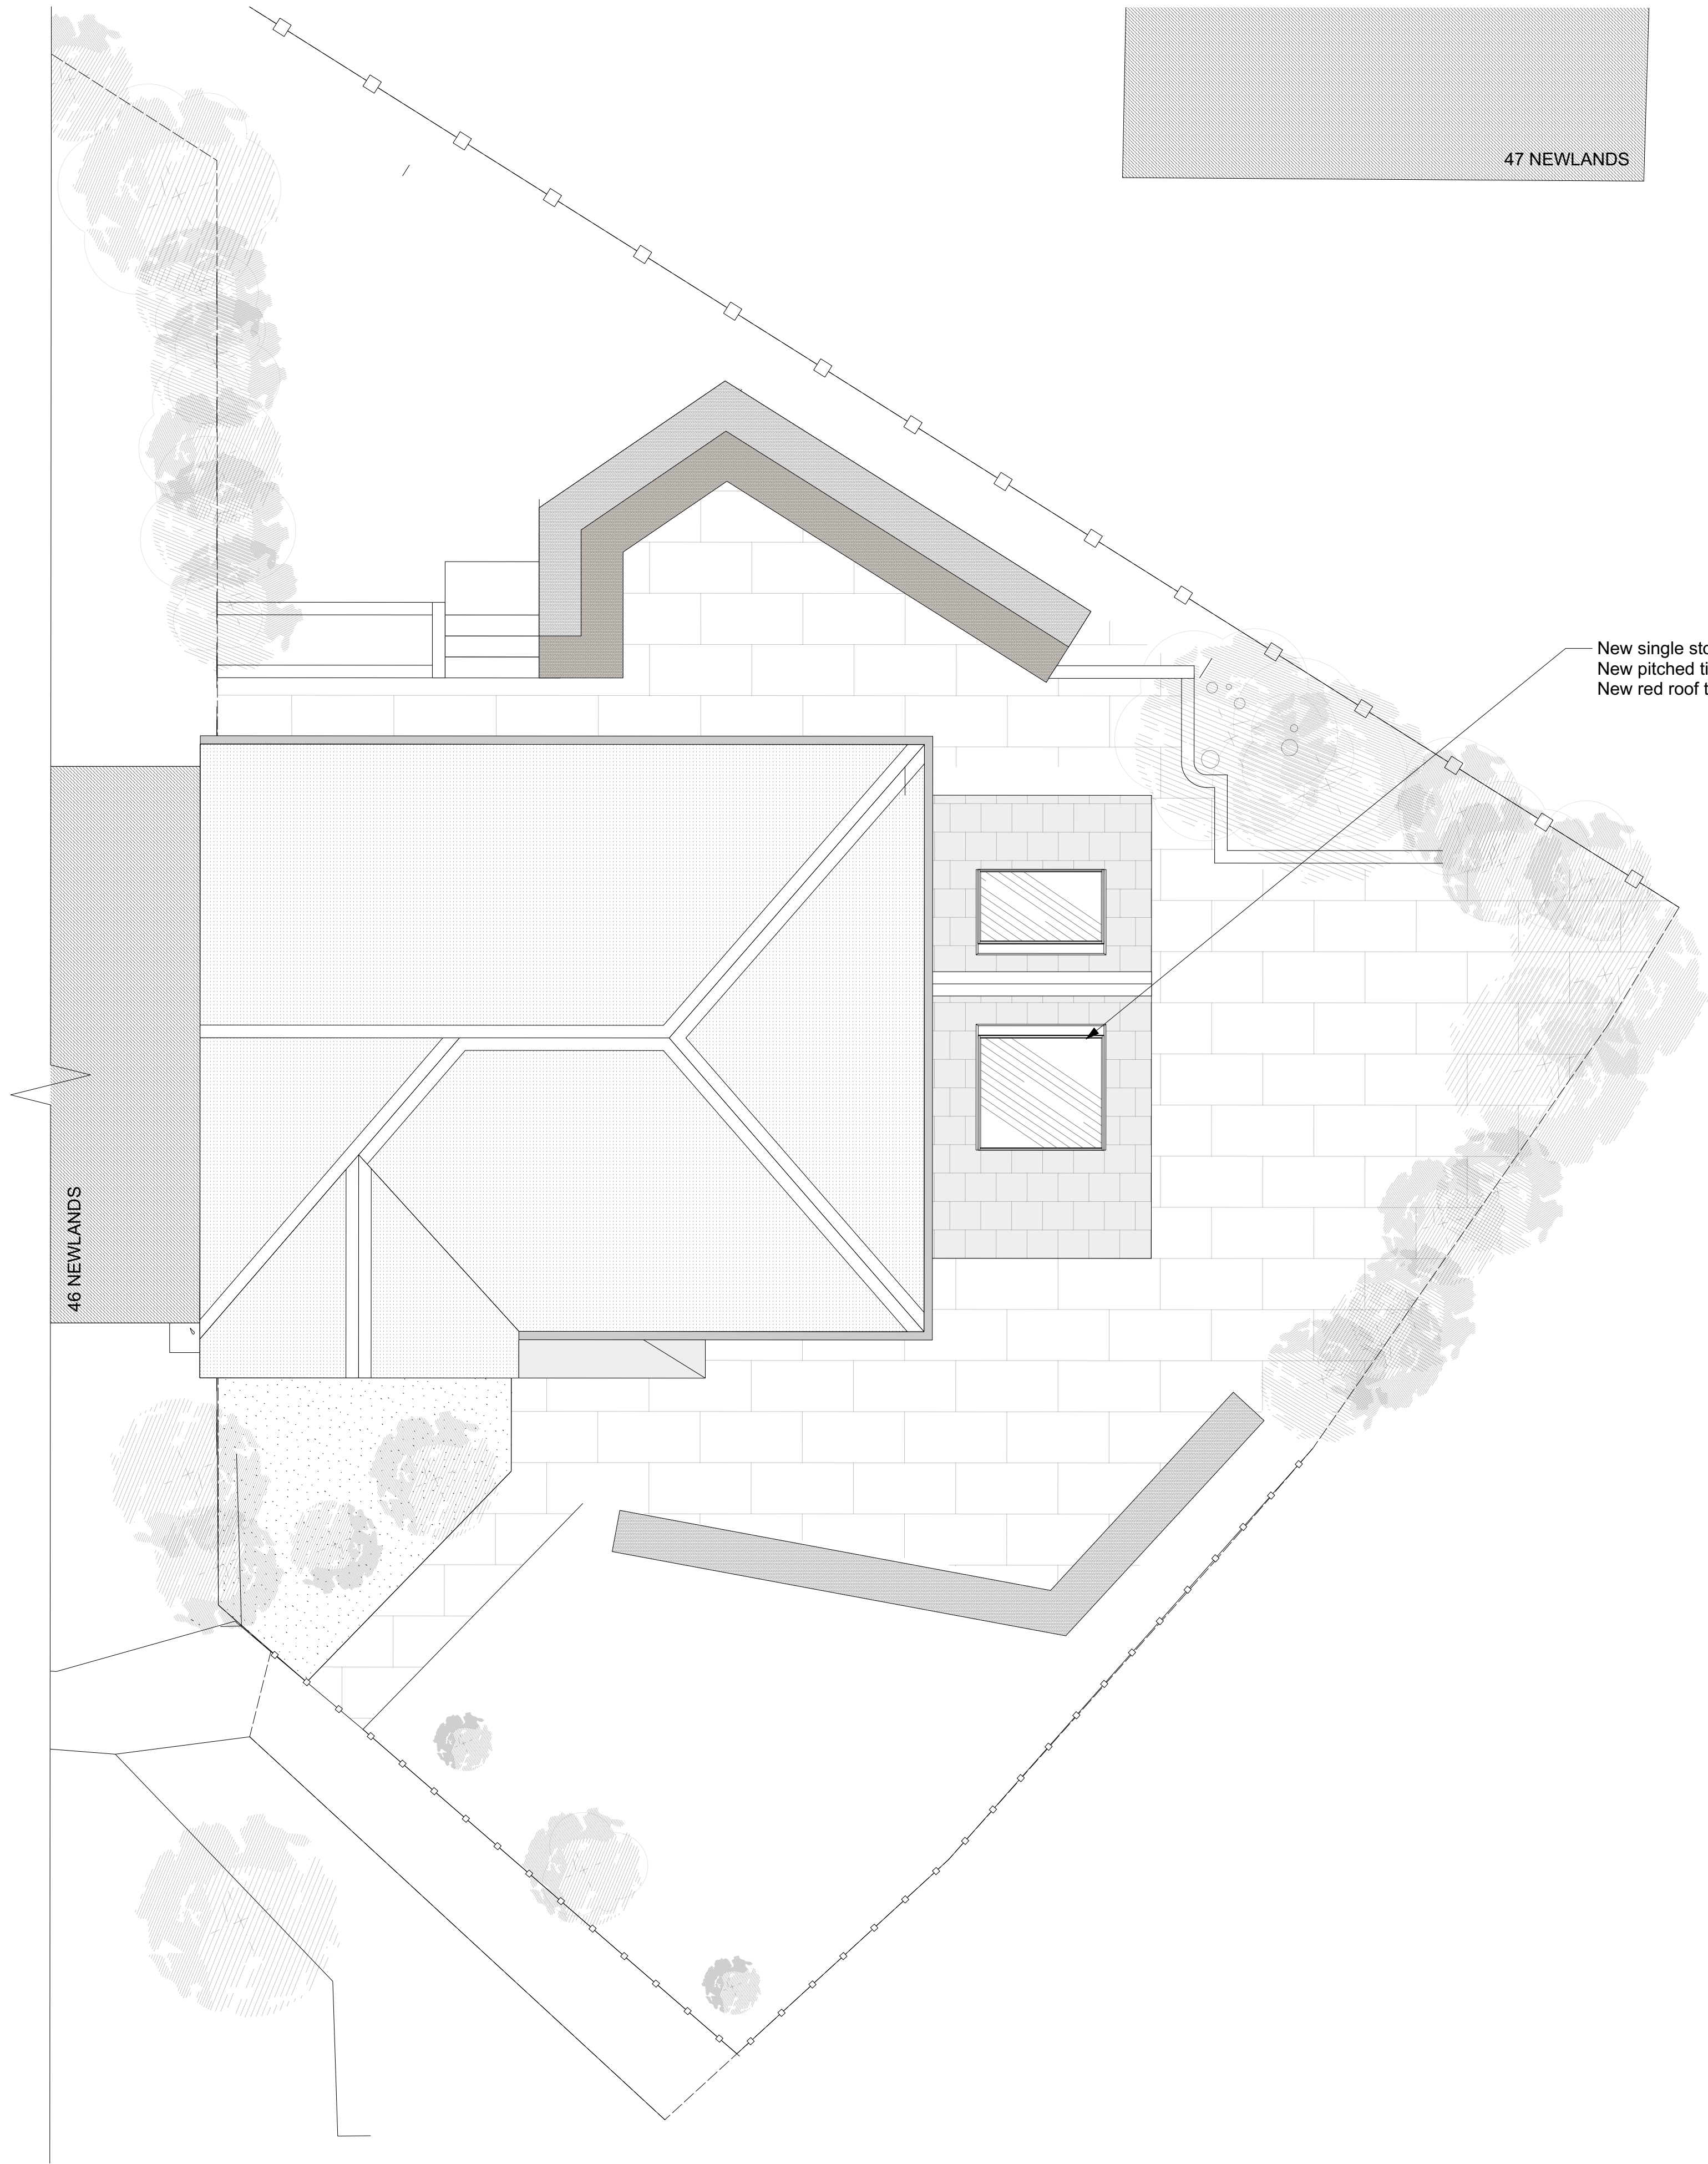

REV A -		
REV	DATE	DESCRIPTION

Status: **PLANNING**

45 NEWLANDS
BALCOMBE
HAYWARDS HEATH
WEST SUSSEX
RH176JA

Project Name:
45 NEWLANDS

Format:
PLANS

Title:
PROPOSED ROOF PLAN

Site Address:
45 NEWLANDS, BALCOMBE, HAYWARDS
HEATH, WEST SUSSEX, RH176JA

Drawing No:
201.5

Rev:
/

Date: 08/2024

Scale: As shown @A1

Drawn by:
DB

Checked:
DB