


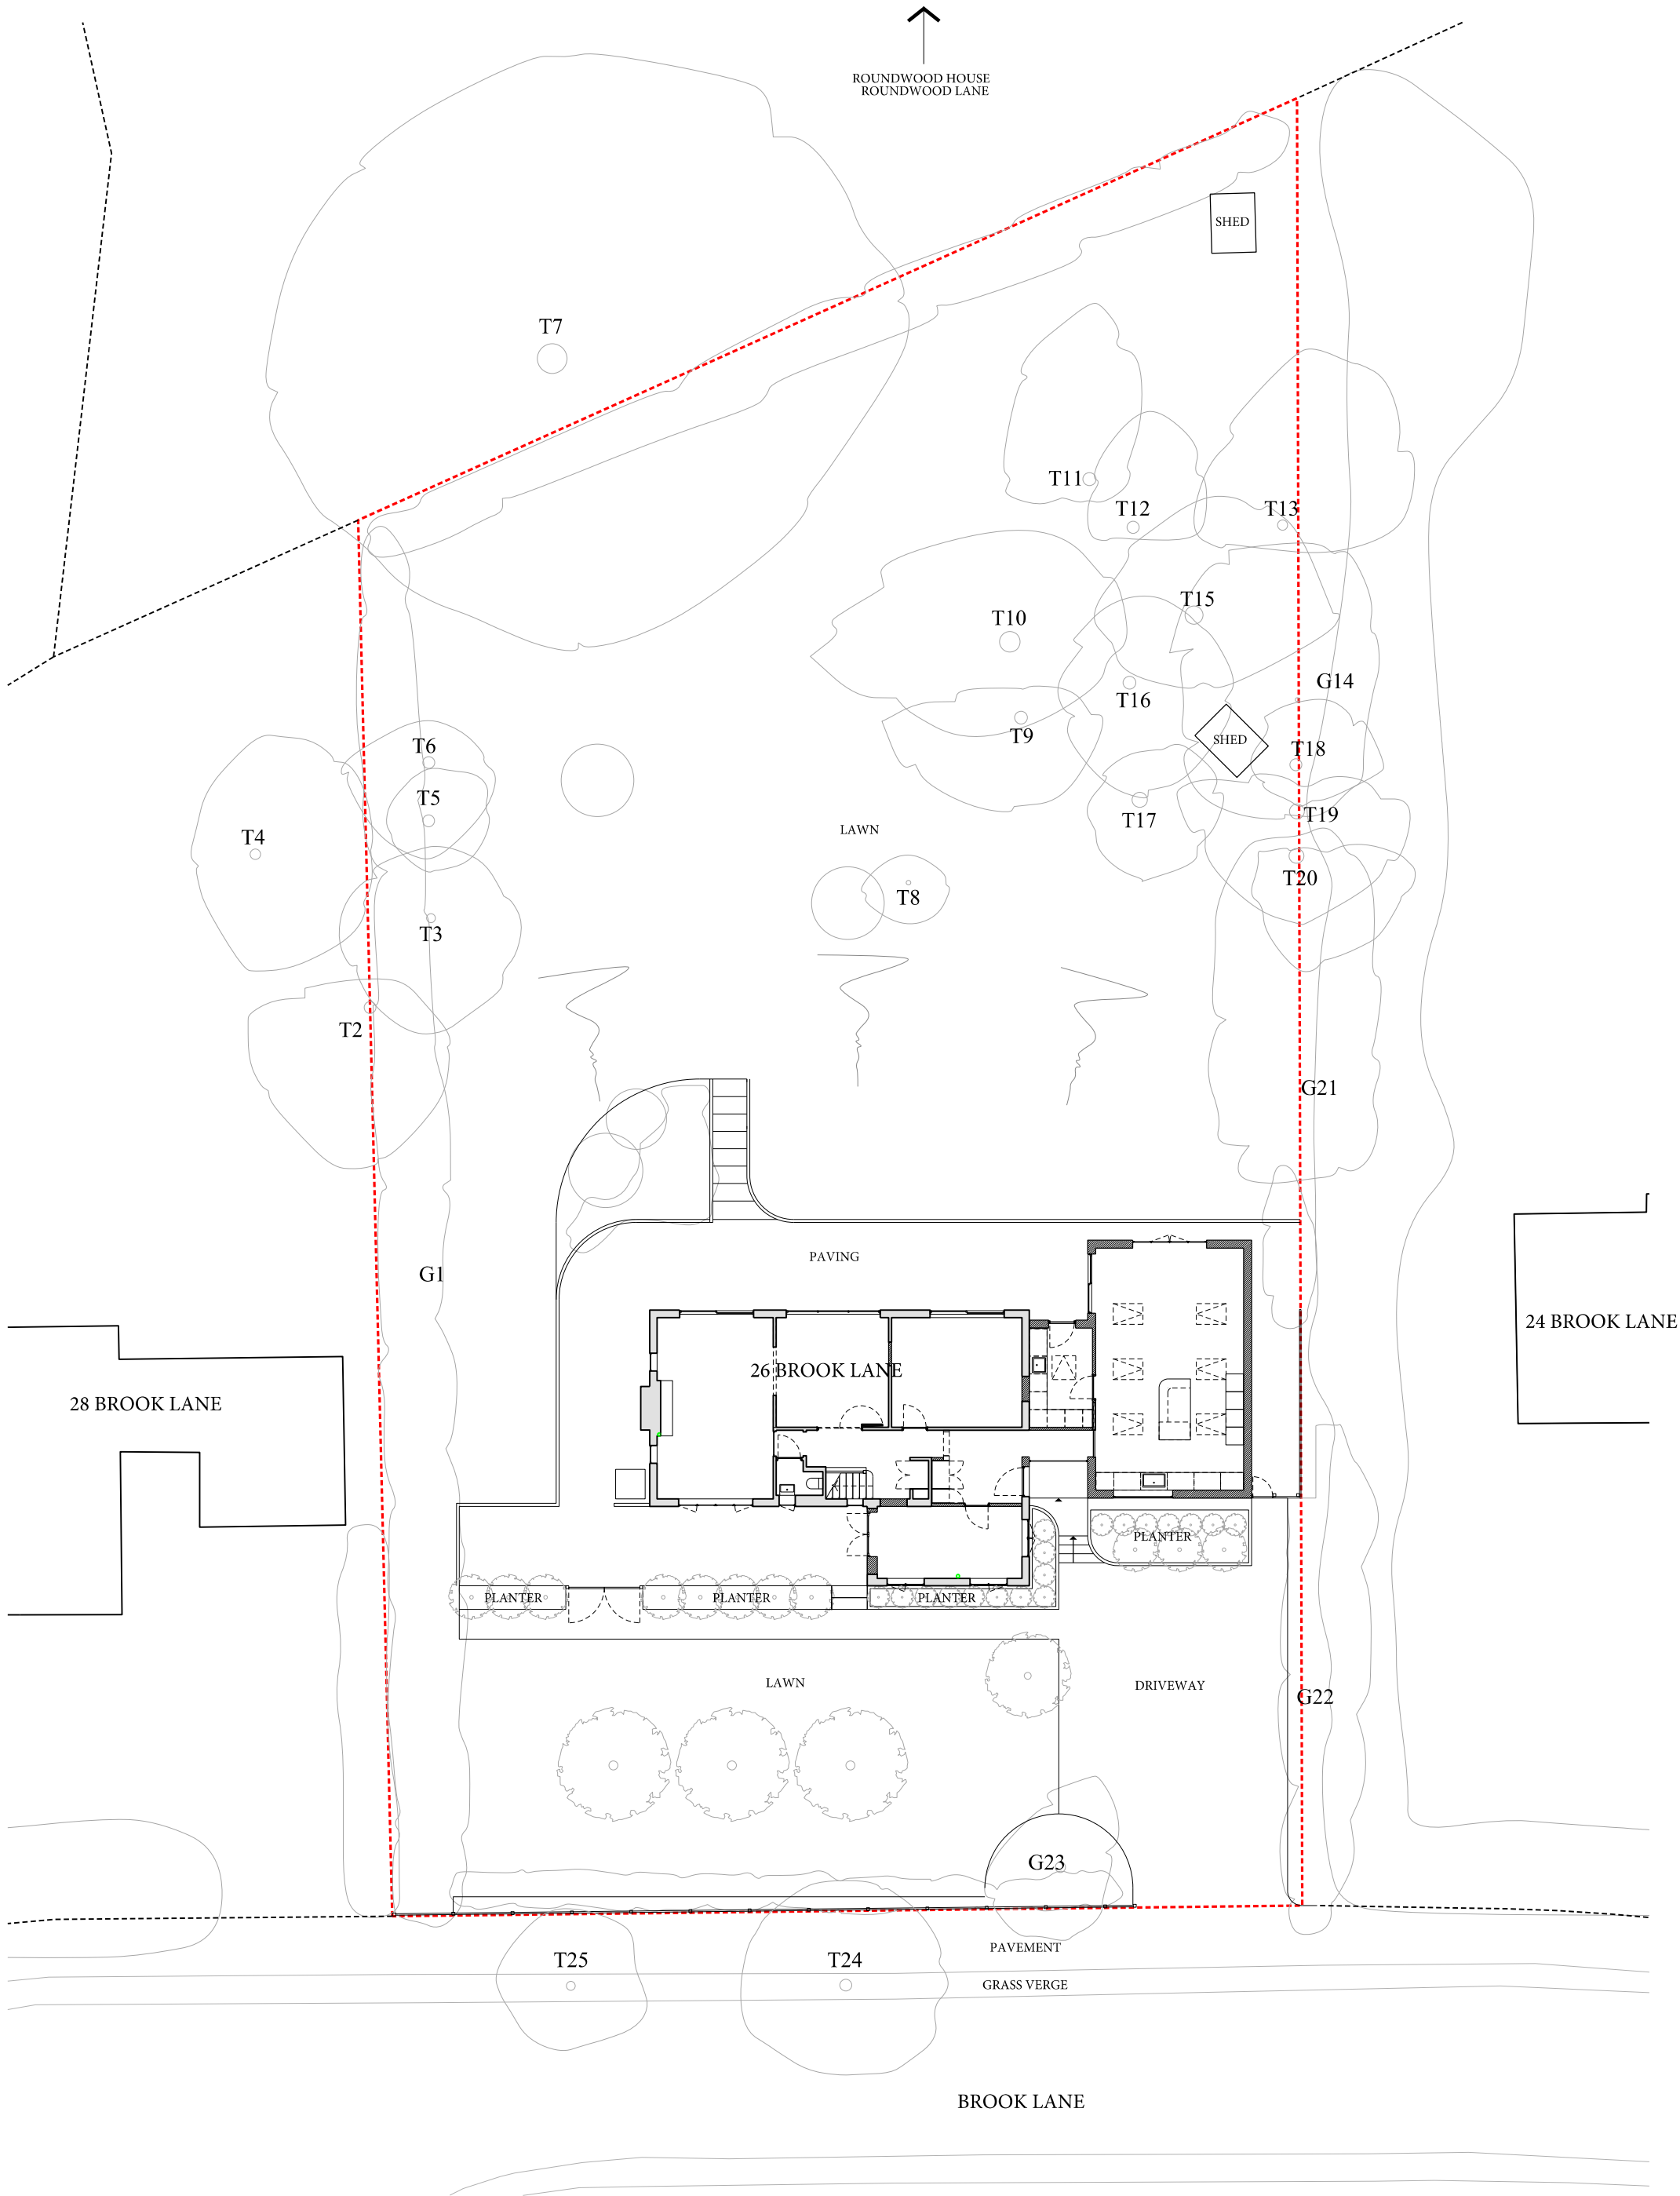

**26 Brook Lane**  
Lindfield, RH16 1SG  
Scale 1:200 @ A3  
0.0m 2.0m 4.0m 6.0m

Dimensions are indicative only and subject to detailed design and survey. Structural calculations and design by others

| Rev | Date       | Description           |
|-----|------------|-----------------------|
| P01 | 03/04/2026 | Released For Planning |
| -   | --/--/--   | -----                 |
| -   | --/--/--   | -----                 |
| Title    | Proposed Site Plan |
|----------|--------------------|
| Number   | 1020-PL-20-00      |
| Purpose  | For Planning       |
| Scale    | 1:200 @ A3         |
| Created  | 08/03/2026         |
| Revision | P01                |

**Studio Wilkinson**  
Architecture & Design  
[www.studiowilkinson.com](http://www.studiowilkinson.com)  
All copyright information included within this drawing remains the property of Studio Wilkinson Limited 2026