



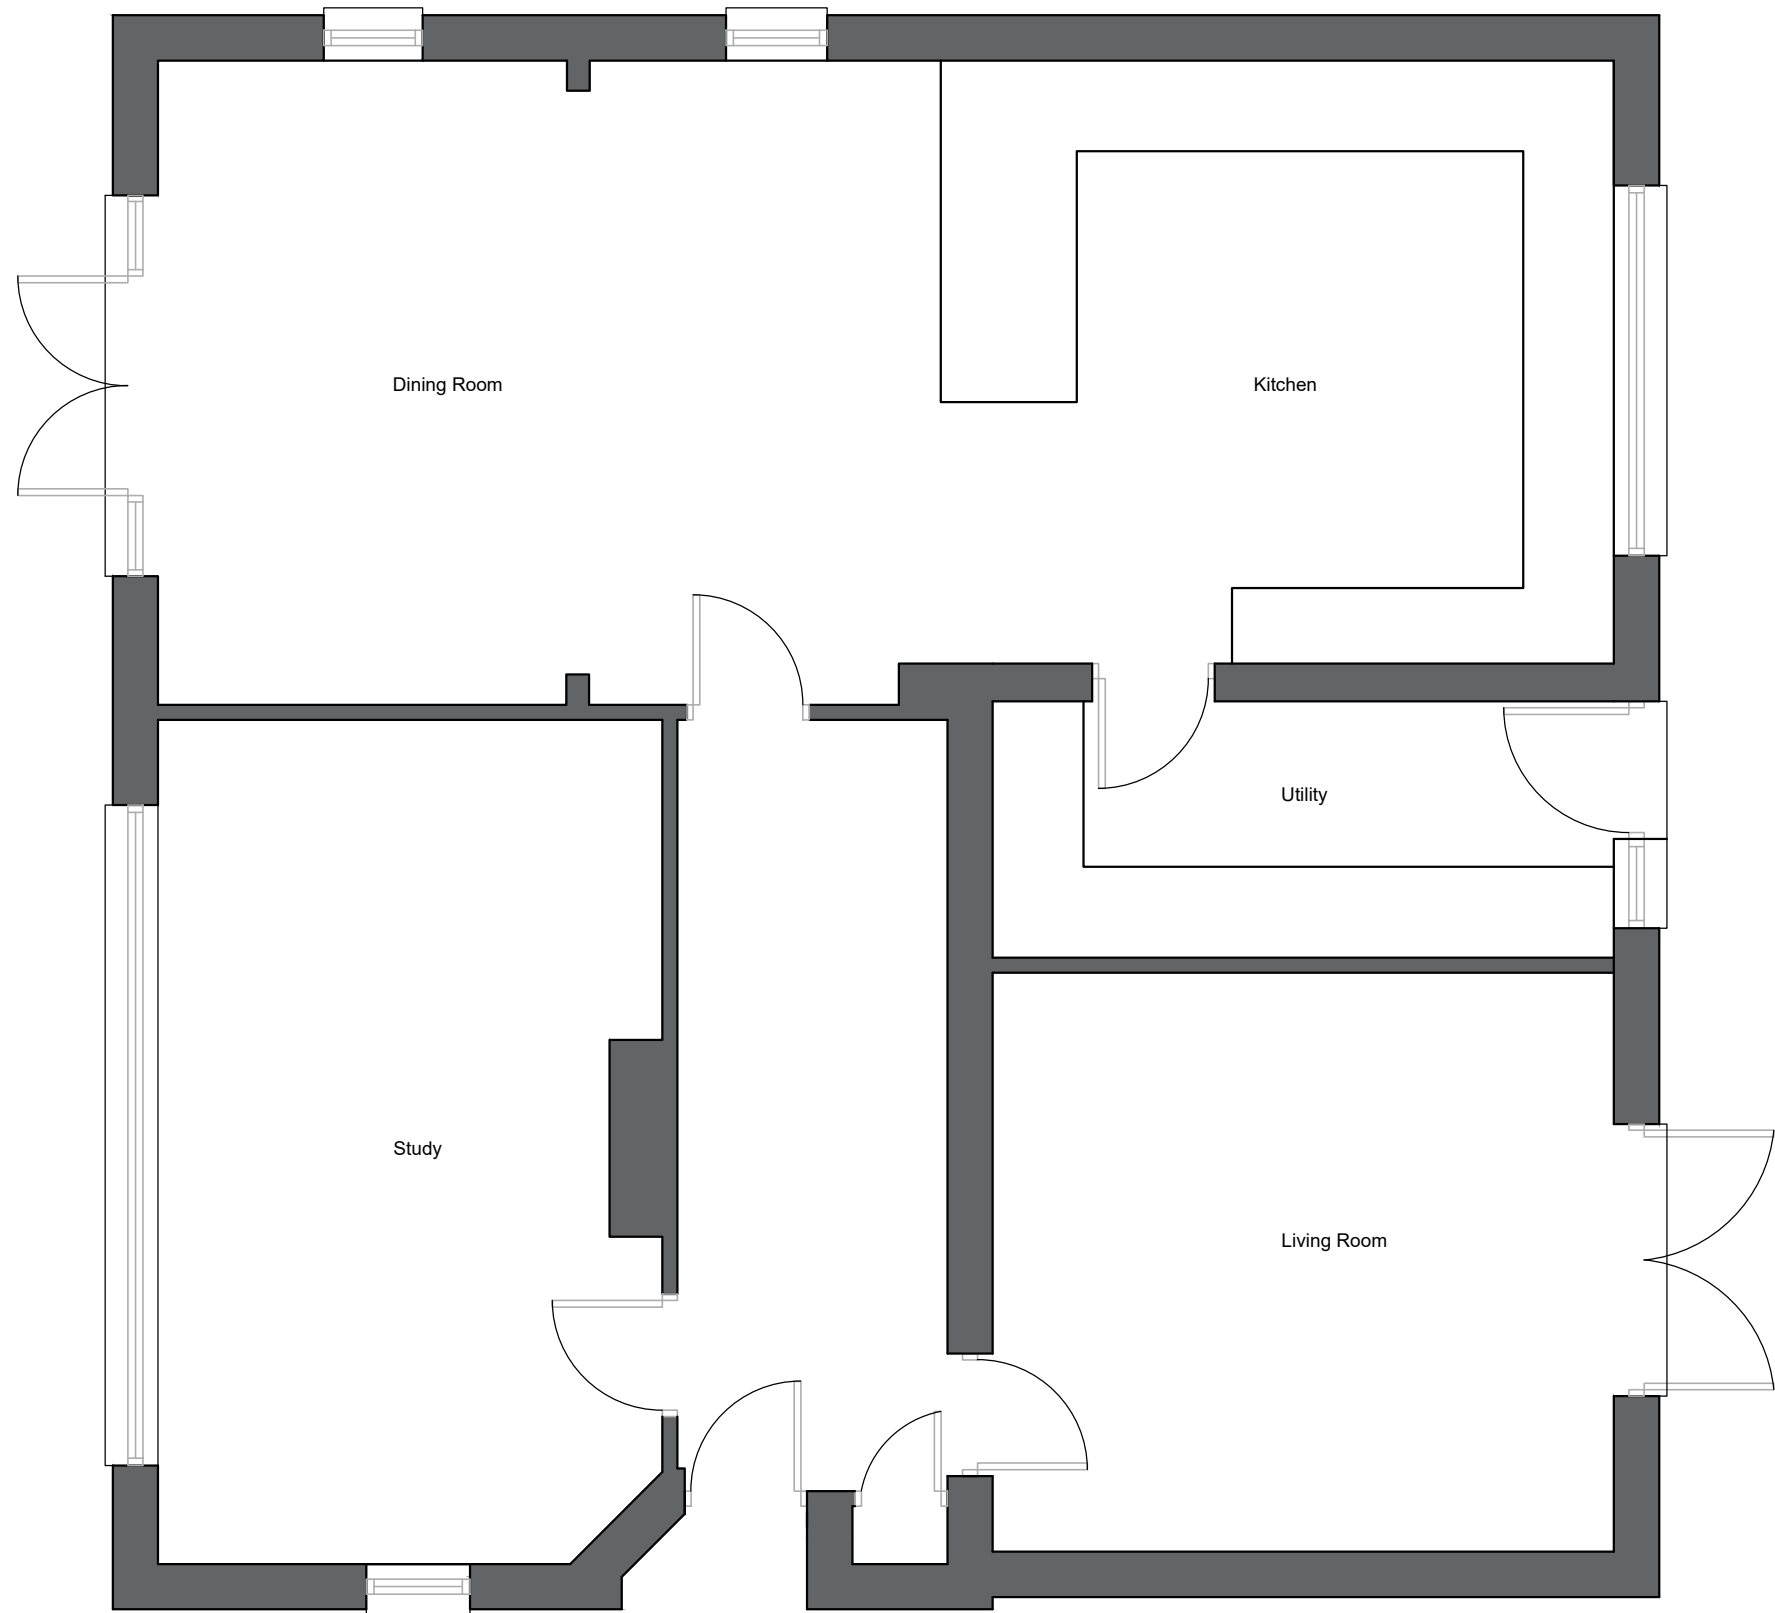

Existing Ground Floor Plan
Scale: 1:50

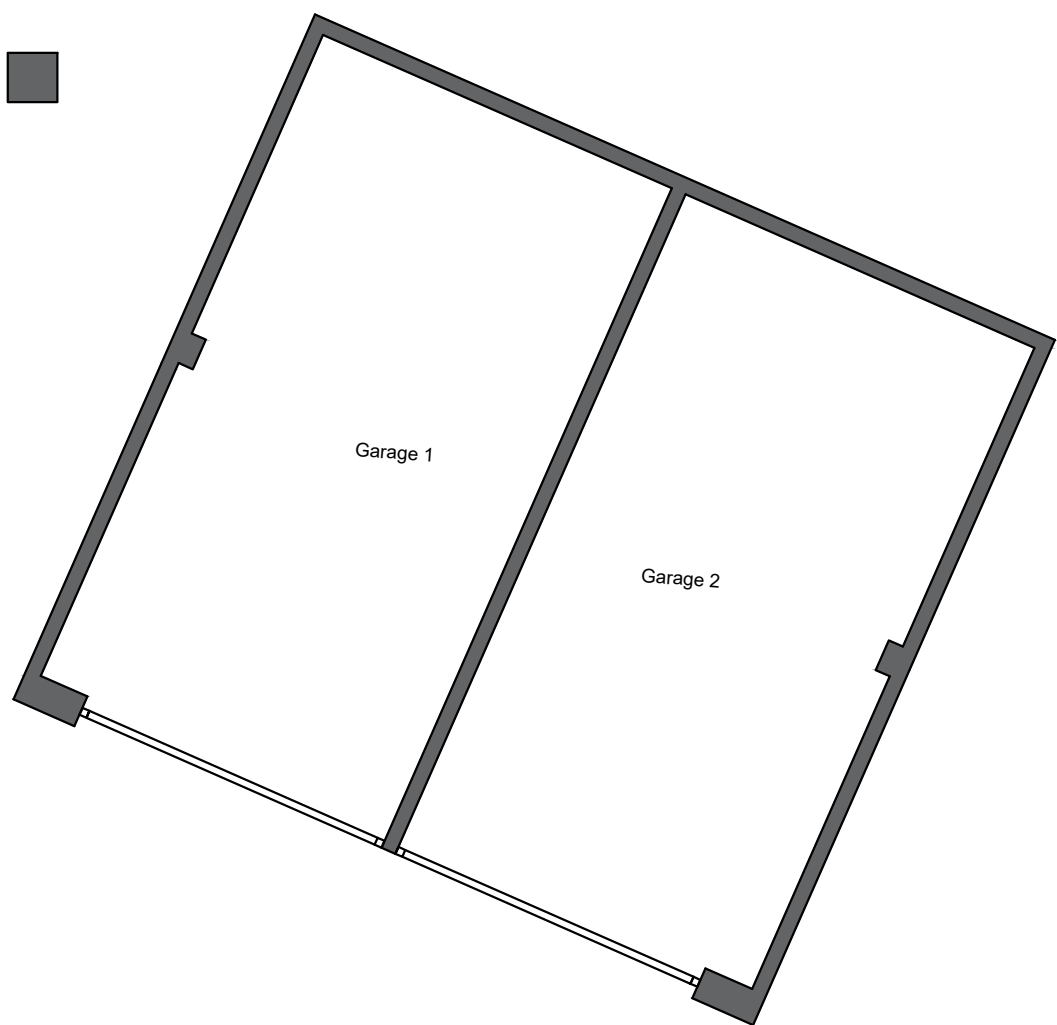

Existing Front Elevation
Scale: 1:50



Existing Side Elevation
Scale: 1:50






Existing Side Elevation
Scale: 1:50





Site block Plan
Scale: 1:200

1:200 SCALE BAR

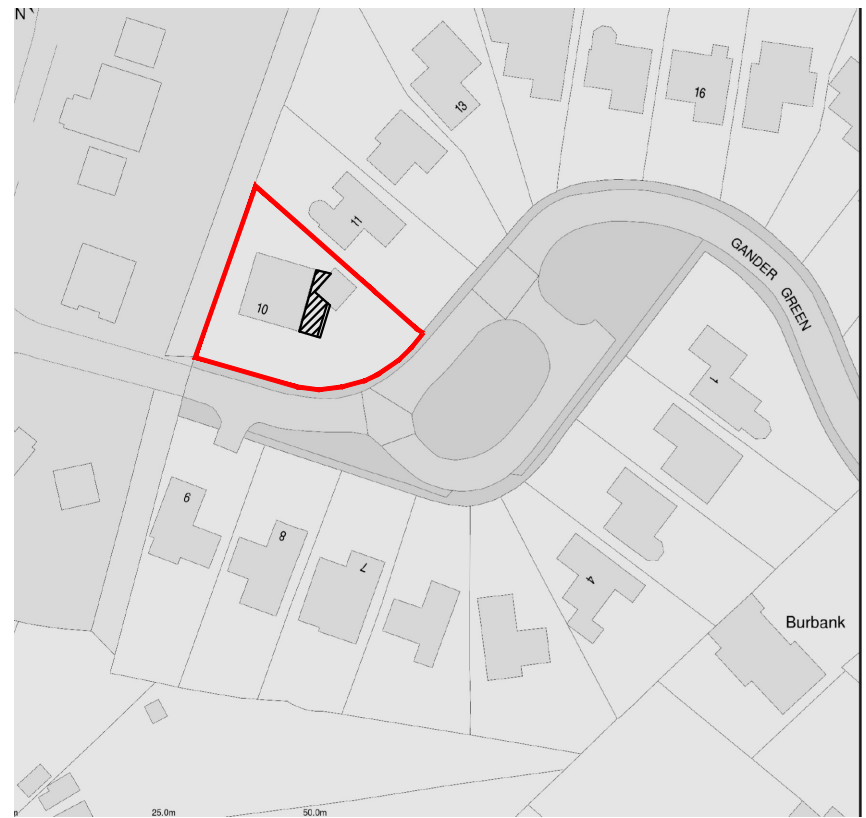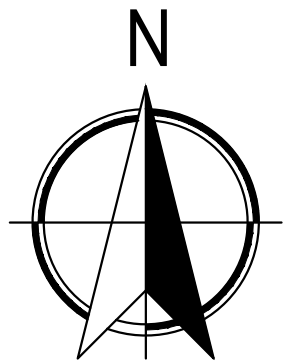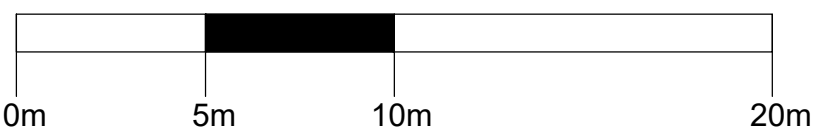

Site Location Plan
Scale: 1:1250

1:1250 SCALE BAR

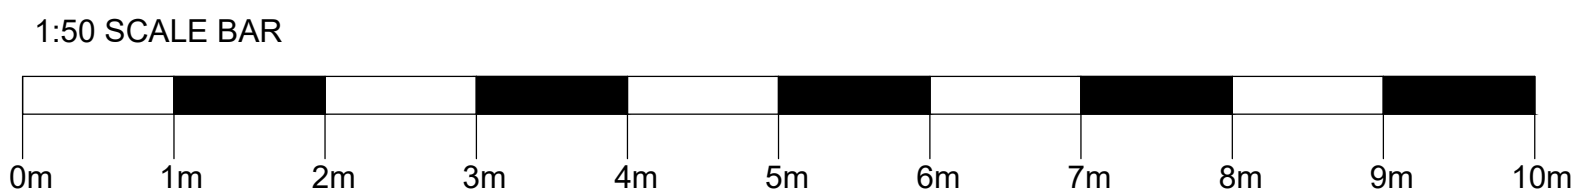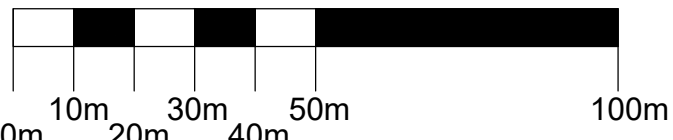

PLANNING DRAWING

**JAMES
BURTON
ARCHITECTURAL
DESIGN**



Mr and Mrs McCallum
10 Gander Green, Haywards Heath, RH16 1RB
Proposed Front Extension
Existing Plans & Elevations
May 2019
Drawing 2019/100 -
Scale: As shown @A1