




THIS DRAWING IS THE PROPERTY OF STEPHEN BROMLEY ASSOCIATES
AND MUST NOT BE REPRODUCED OR USED IN ANY MANNER OR FOR THE
PROMOTION OF ANY PROJECT WITHOUT THE WRITTEN PERMISSION
OF STEPHEN BROMLEY ASSOCIATES. ALL INFORMATION IS TO BE
USED AS A GUIDE ONLY AND DOES NOT CONSTITUTE A CONTRACT.
NO LIABILITY IS ACCEPTED FOR ANY LOSS OR DAMAGE OF ANY KIND
WHICH MAY BE INCURRED BY ANY PERSON USING THIS DRAWING.
THIS DRAWING IS THE PROPERTY OF STEPHEN BROMLEY ASSOCIATES
AND MUST NOT BE REPRODUCED OR USED IN ANY MANNER OR FOR THE
PROMOTION OF ANY PROJECT WITHOUT THE WRITTEN PERMISSION
OF STEPHEN BROMLEY ASSOCIATES. ALL INFORMATION IS TO BE
USED AS A GUIDE ONLY AND DOES NOT CONSTITUTE A CONTRACT.
NO LIABILITY IS ACCEPTED FOR ANY LOSS OR DAMAGE OF ANY KIND
WHICH MAY BE INCURRED BY ANY PERSON USING THIS DRAWING.

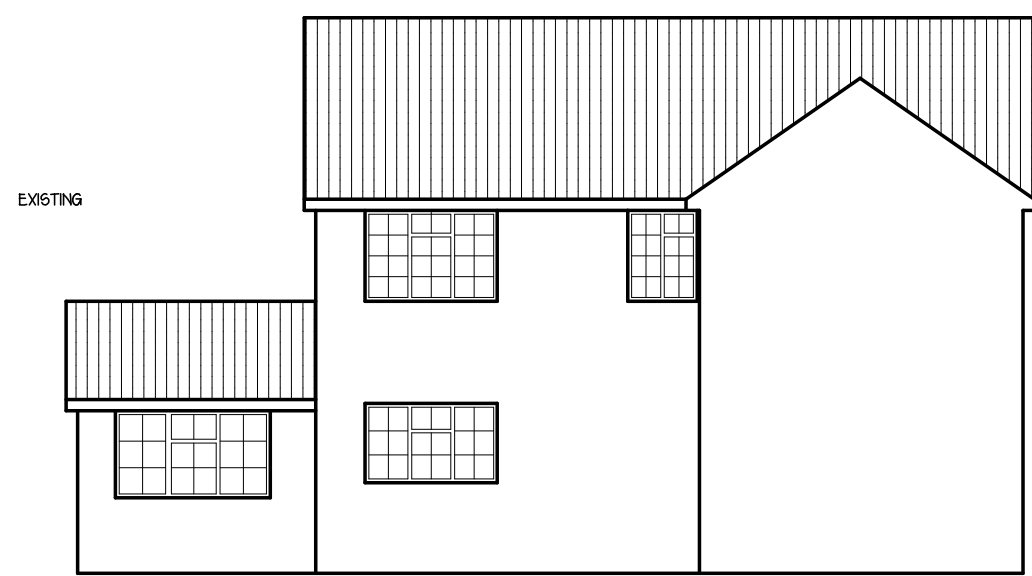


FRONT ELEVATION

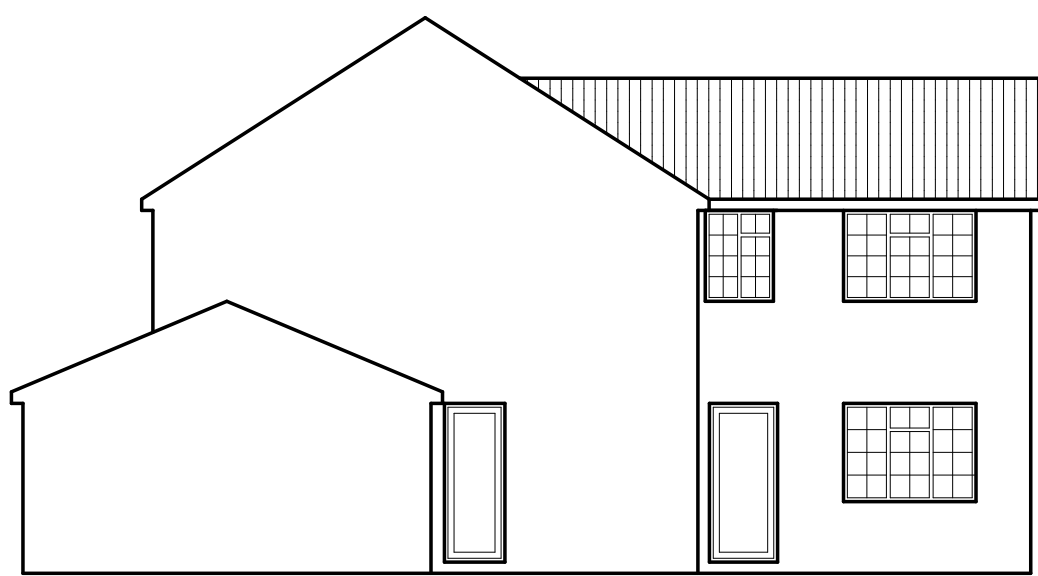


SIDE ELEVATION

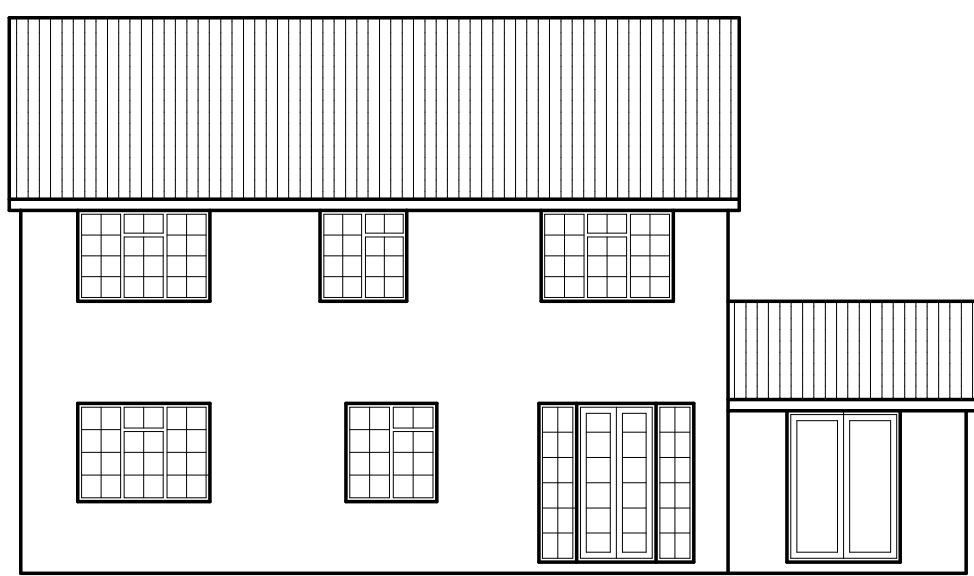


REAR ELEVATION

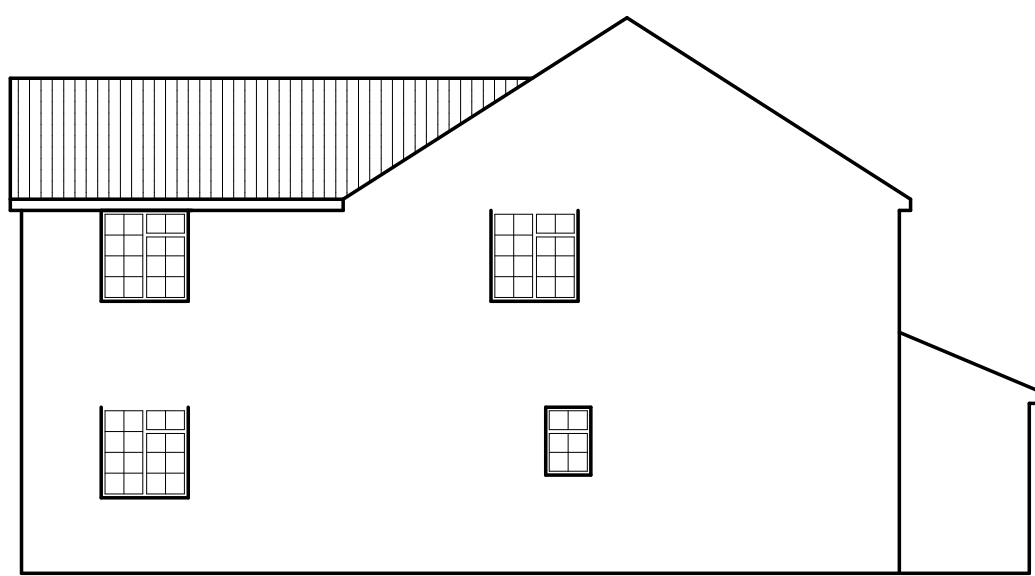


NORTH ELEVATION

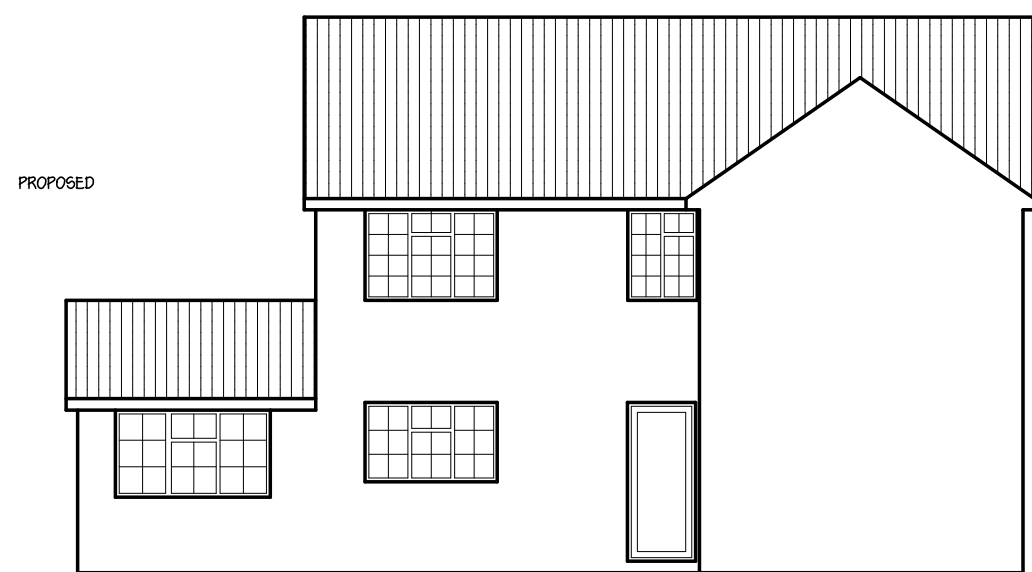


PROPOSED

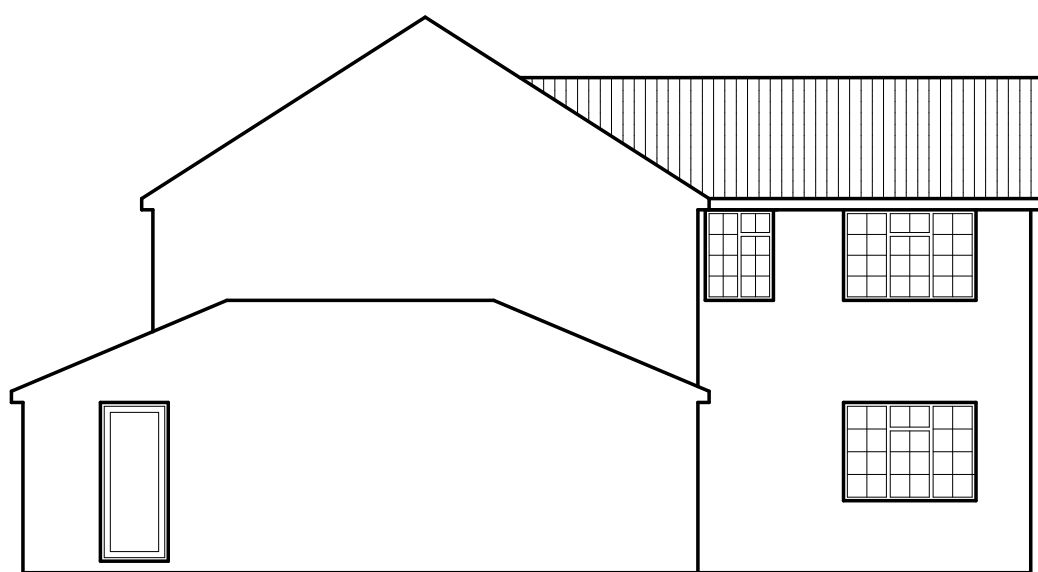



SIDE ELEVATION

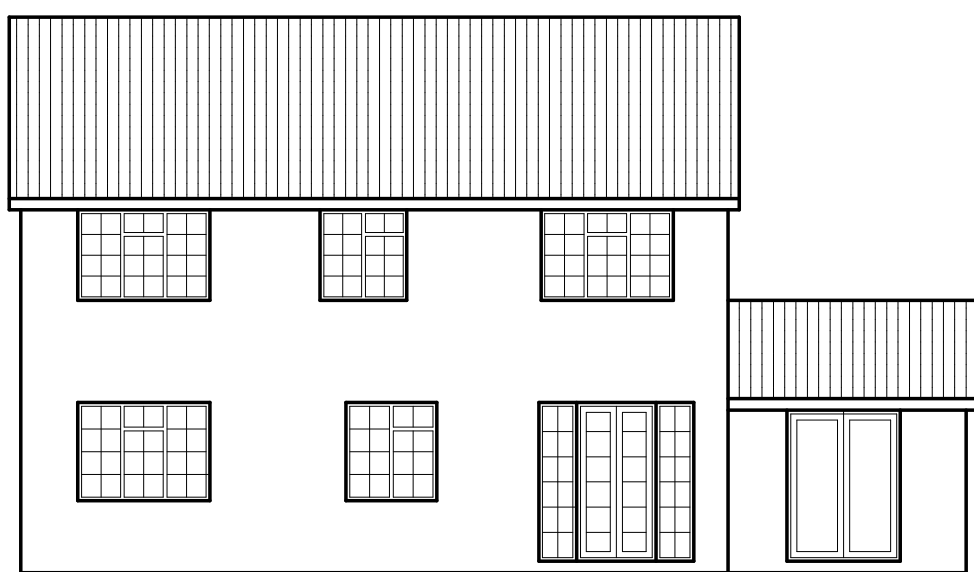


REAR ELEVATION

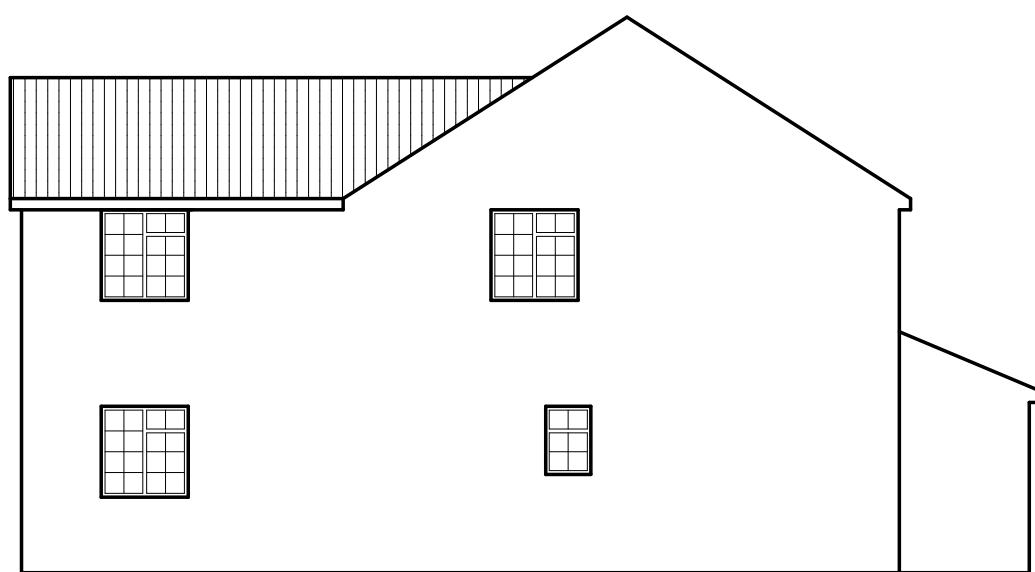



NORTH ELEVATION

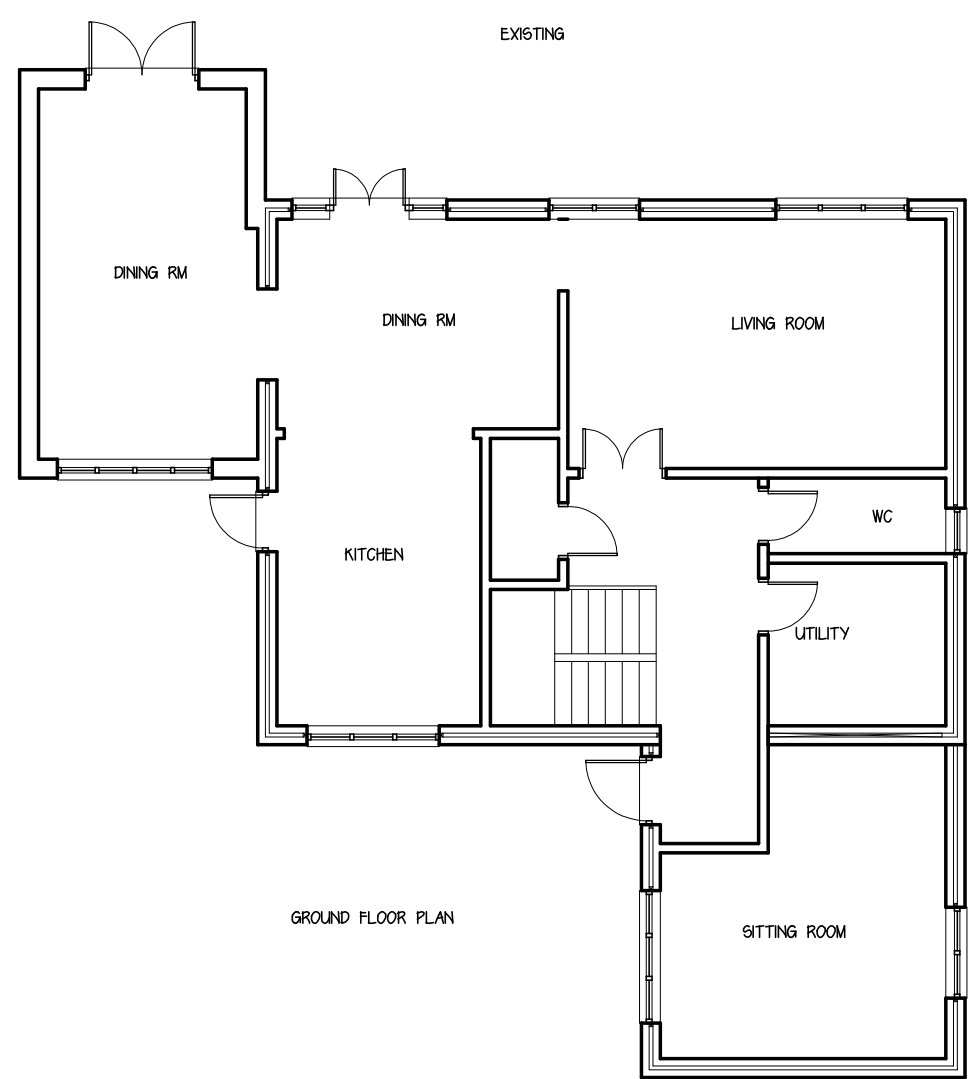 


GROUND FLOOR PLAN

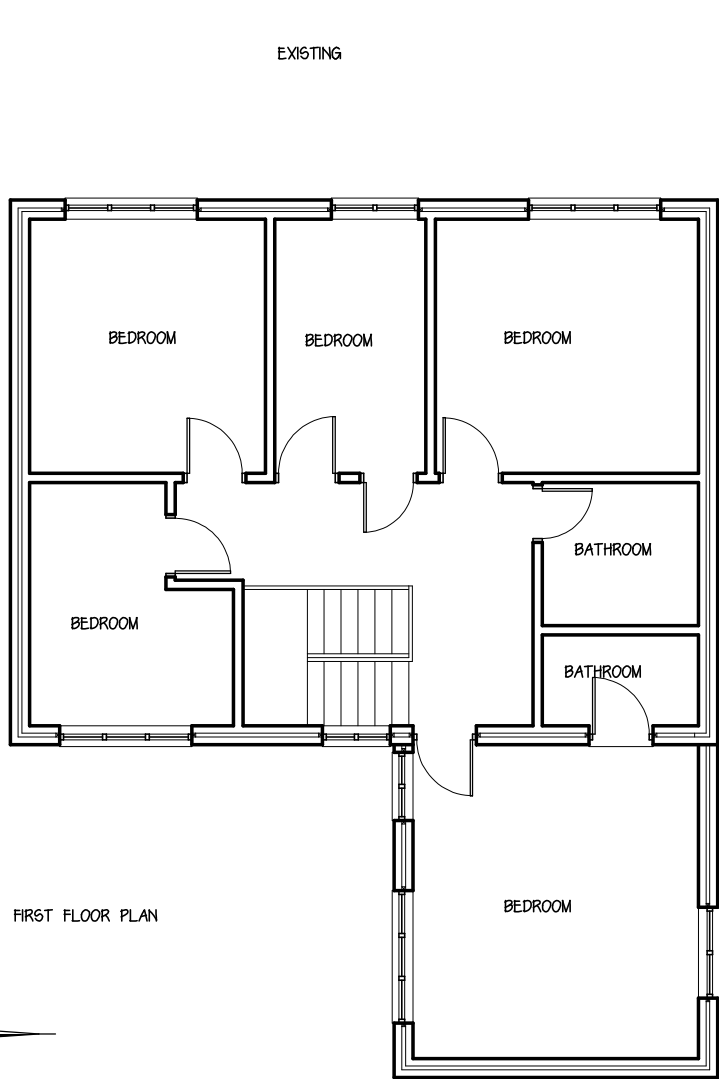


FIRST FLOOR PLAN

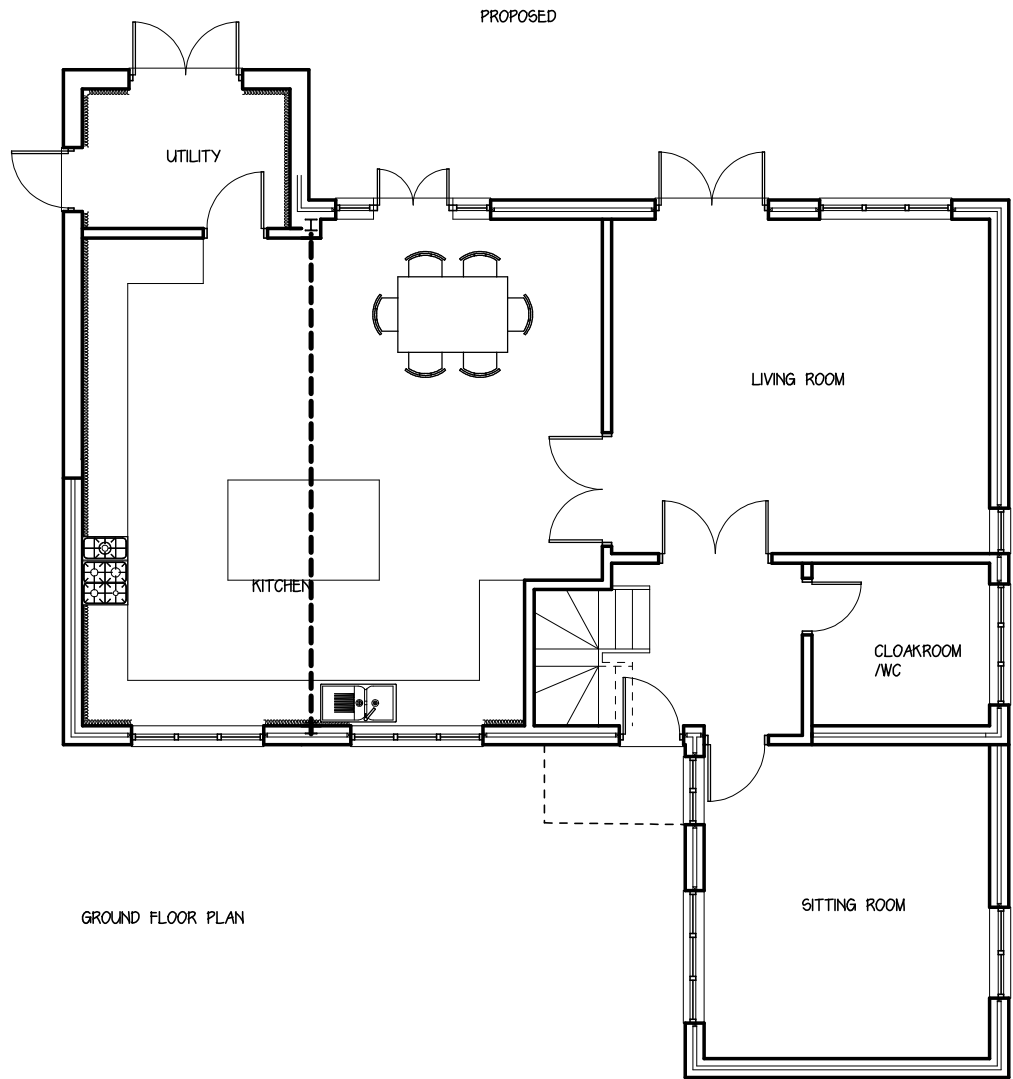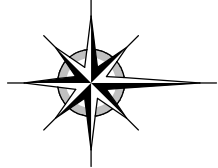

GROUND FLOOR PLAN

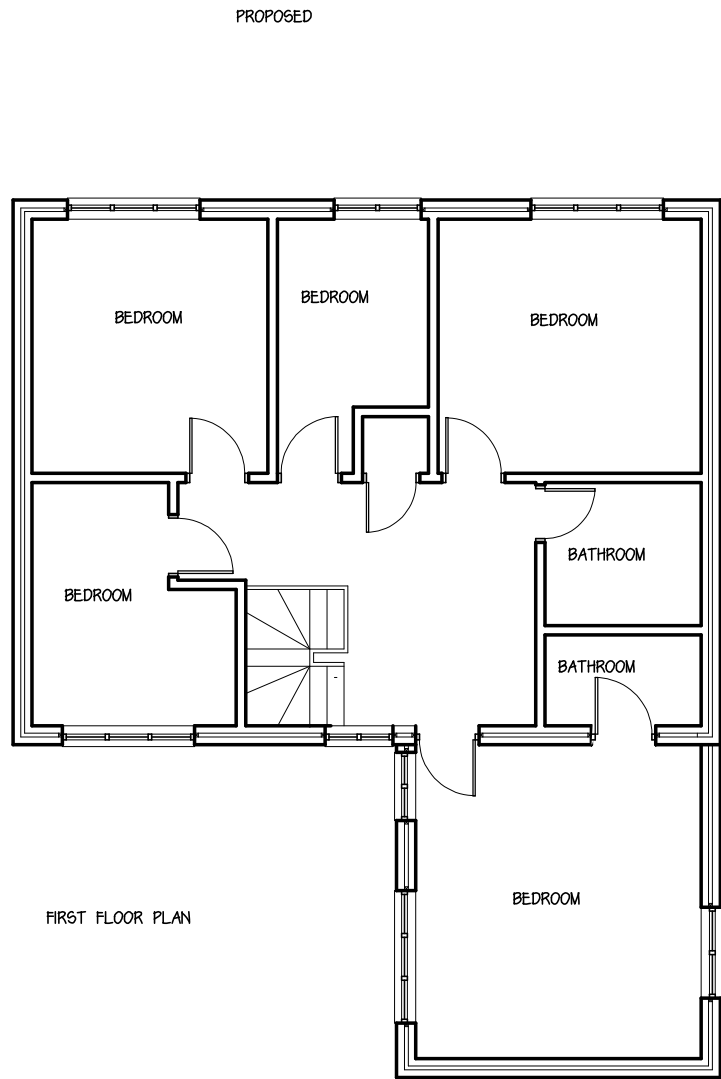

FIRST FLOOR PLAN

 

STEPHEN BROMLEY ASSOCIATES
5 WEST ST SHOREHAM BY SEA
WEST SUSSEX

PROPOSED ALTERATIONS

AT SCALE 1:100 @ A1

4 PORTSMOUTH WOOD

Drawing no 12213-1