


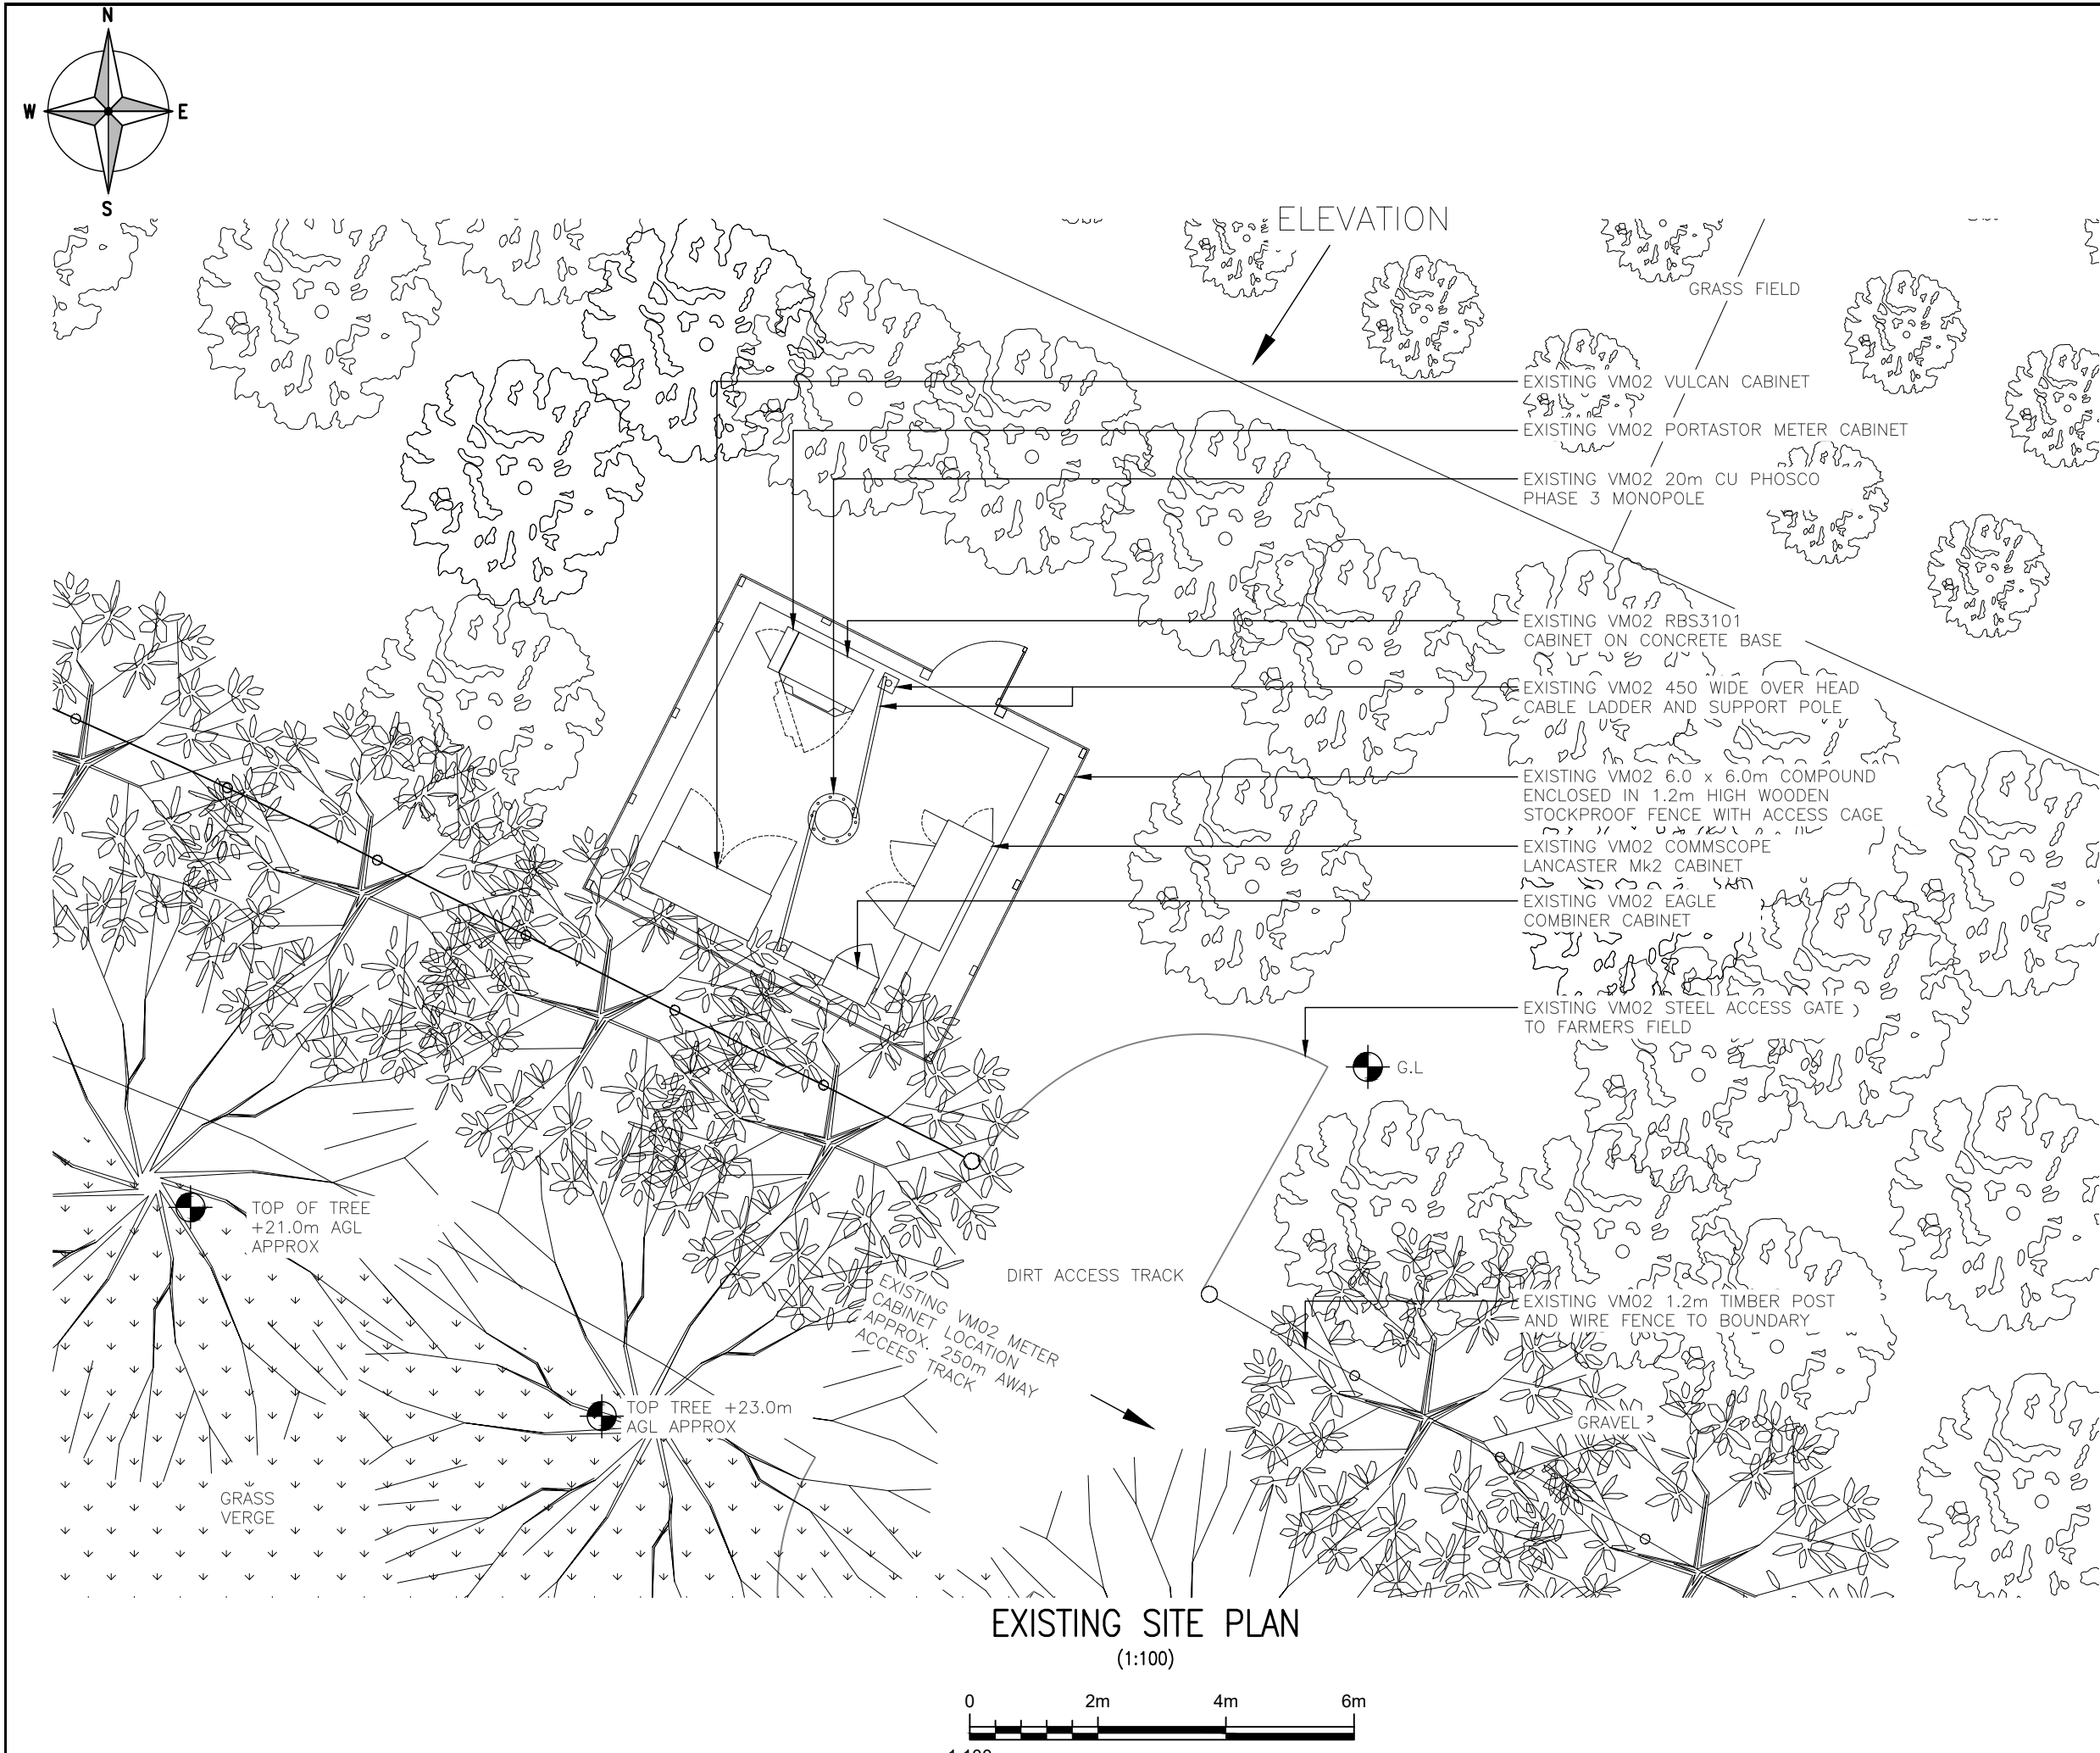

ALL DIMENSIONS ARE IN mm UNLESS NOTED OTHERWISE

N.G.R

E:535316

N:124965

NOTES:

B	TREES AMNEDED	RP	SD	09.01.26
A	PLANNING ISSUE	RP	SD	19.11.25
REV	MODIFICATION	BY	CH	DATE



Central Park Office
2nd Floor, Building C
Northampton Road
Manchester, M40 5BP
Tel: 0161 785 4500
Web: www.clarke-telecom.com



Cell Name				Opt.
LITTLE WALSTEAD FARM				—
Cell ID No				
CSID	—	VF	—	VM02
11739204	—	—	—	046765
Project No.	—	TM Cell ID	—	N/A
—	—	—	—	—
Site Address / Contact Details				
6 NOAHS ARK LANE LINDFIELD, WALTSTEAD MID SUSSEX, WEST SUSSEX, RH16 2LT				
Drawing Title: EXISTING SITE PLAN				
Purpose of issue: PLANNING				Dwg Rev: B
Drawing Number: 200				B
Surveyed By: D.C		Original Sheet Size: A3		Pack Issue:
Drawn: RP	Date: 19.11.25	Checked: SD	Date: 19.11.25	B