





EXISTING/ PROPOSED WEST ELEVATION

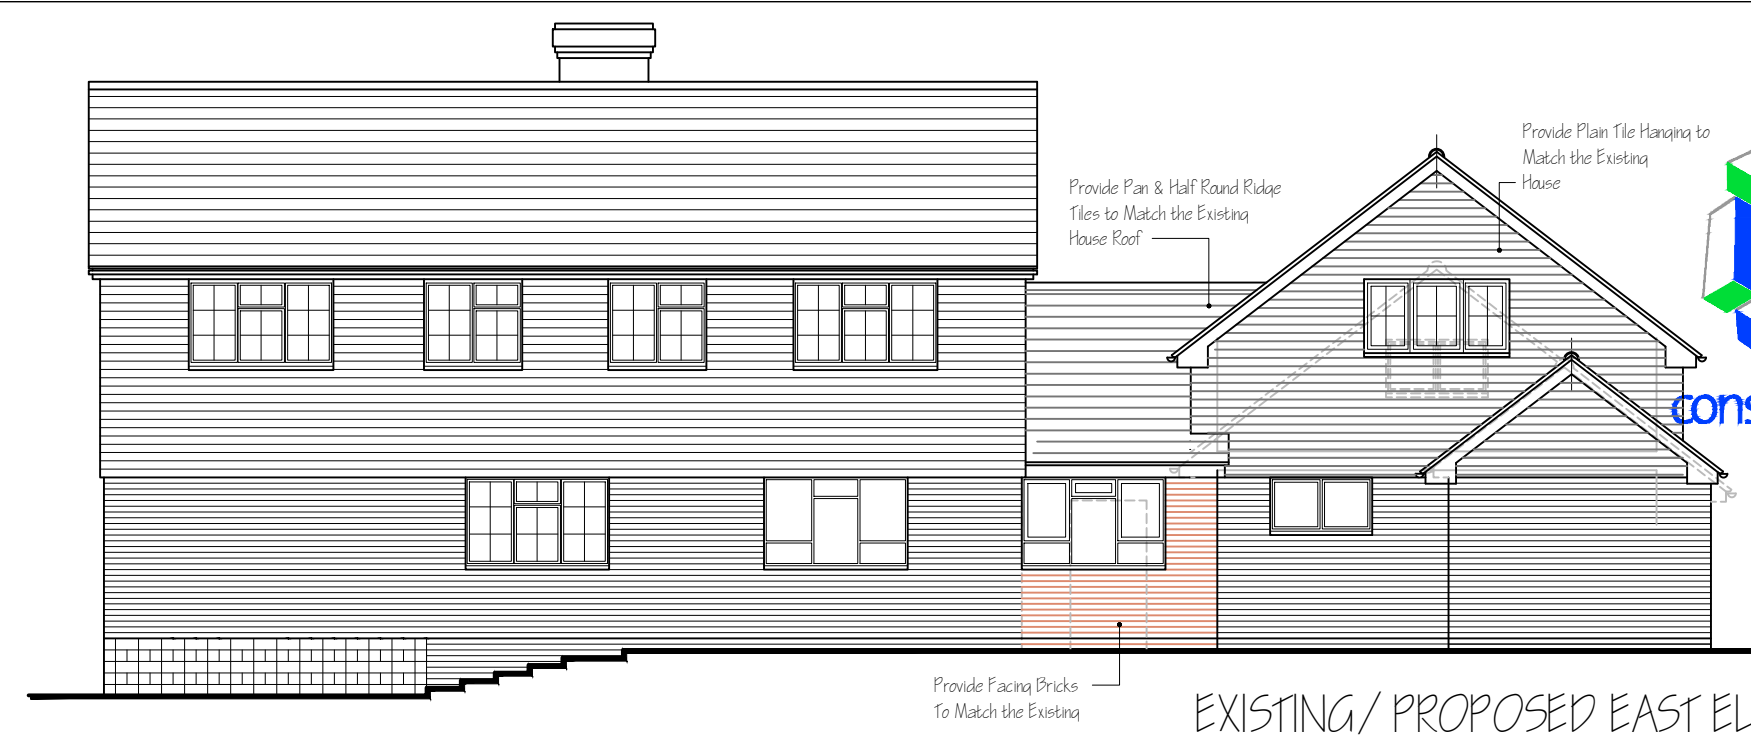


EXISTING/ PROPOSED EAST ELEVATION

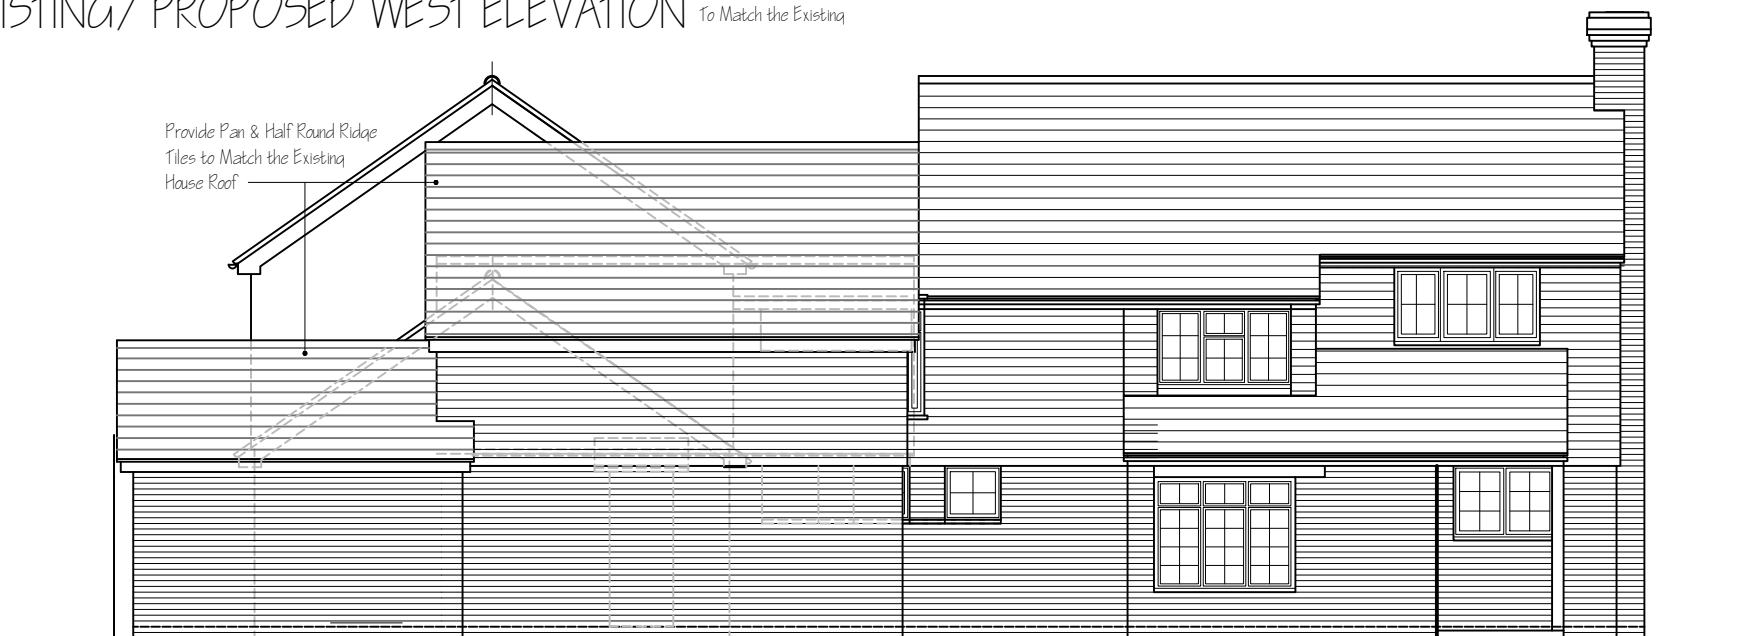


EXISTING/ PROPOSED NORTH ELEVATION



EXISTING SOUTH ELEVATION

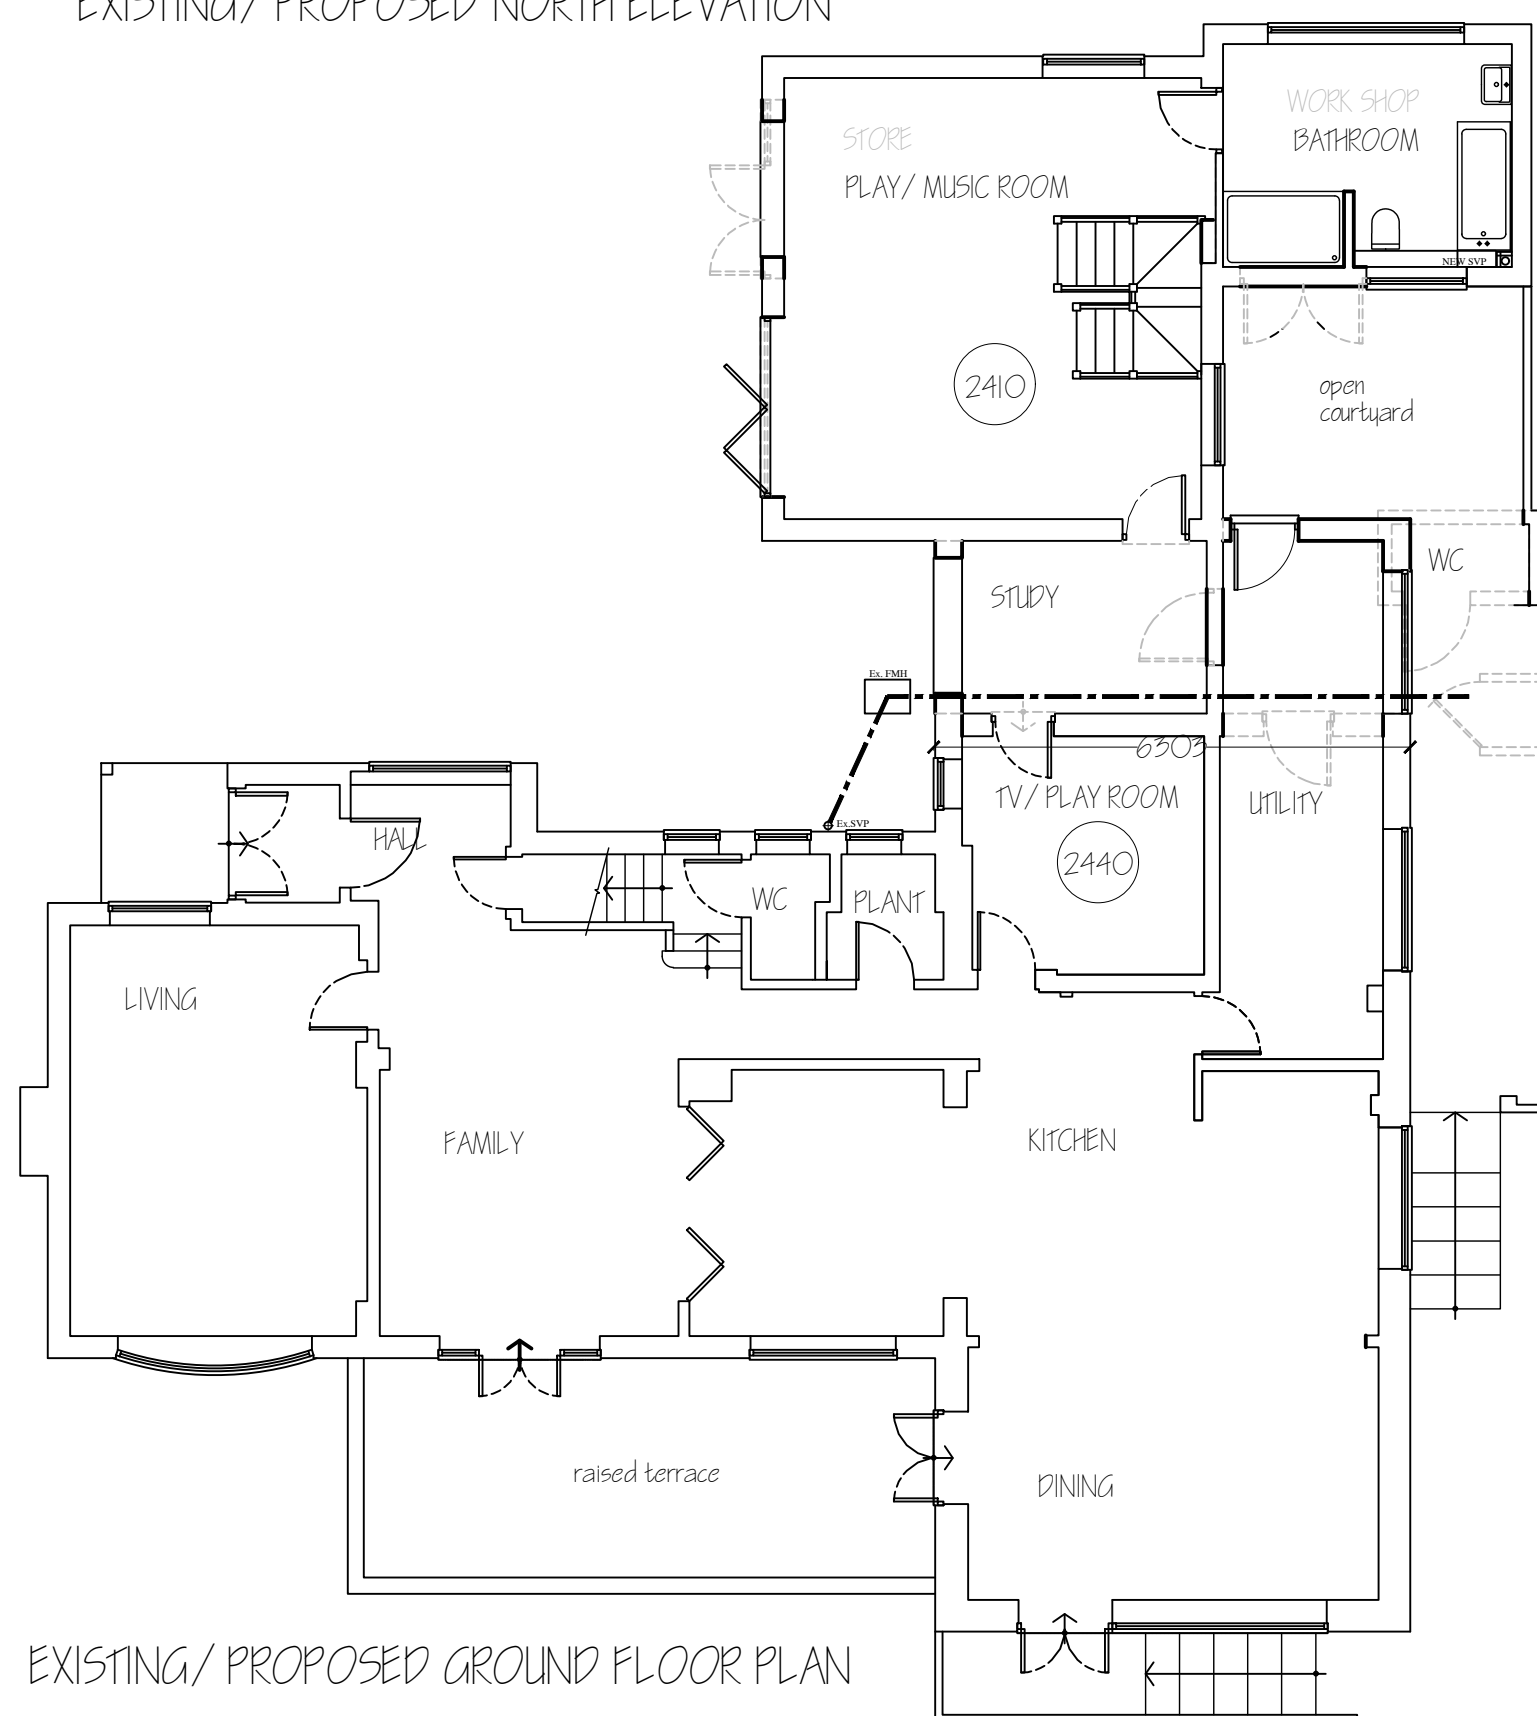

EXISTING/ PROPOSED GROUND FLOOR PLAN

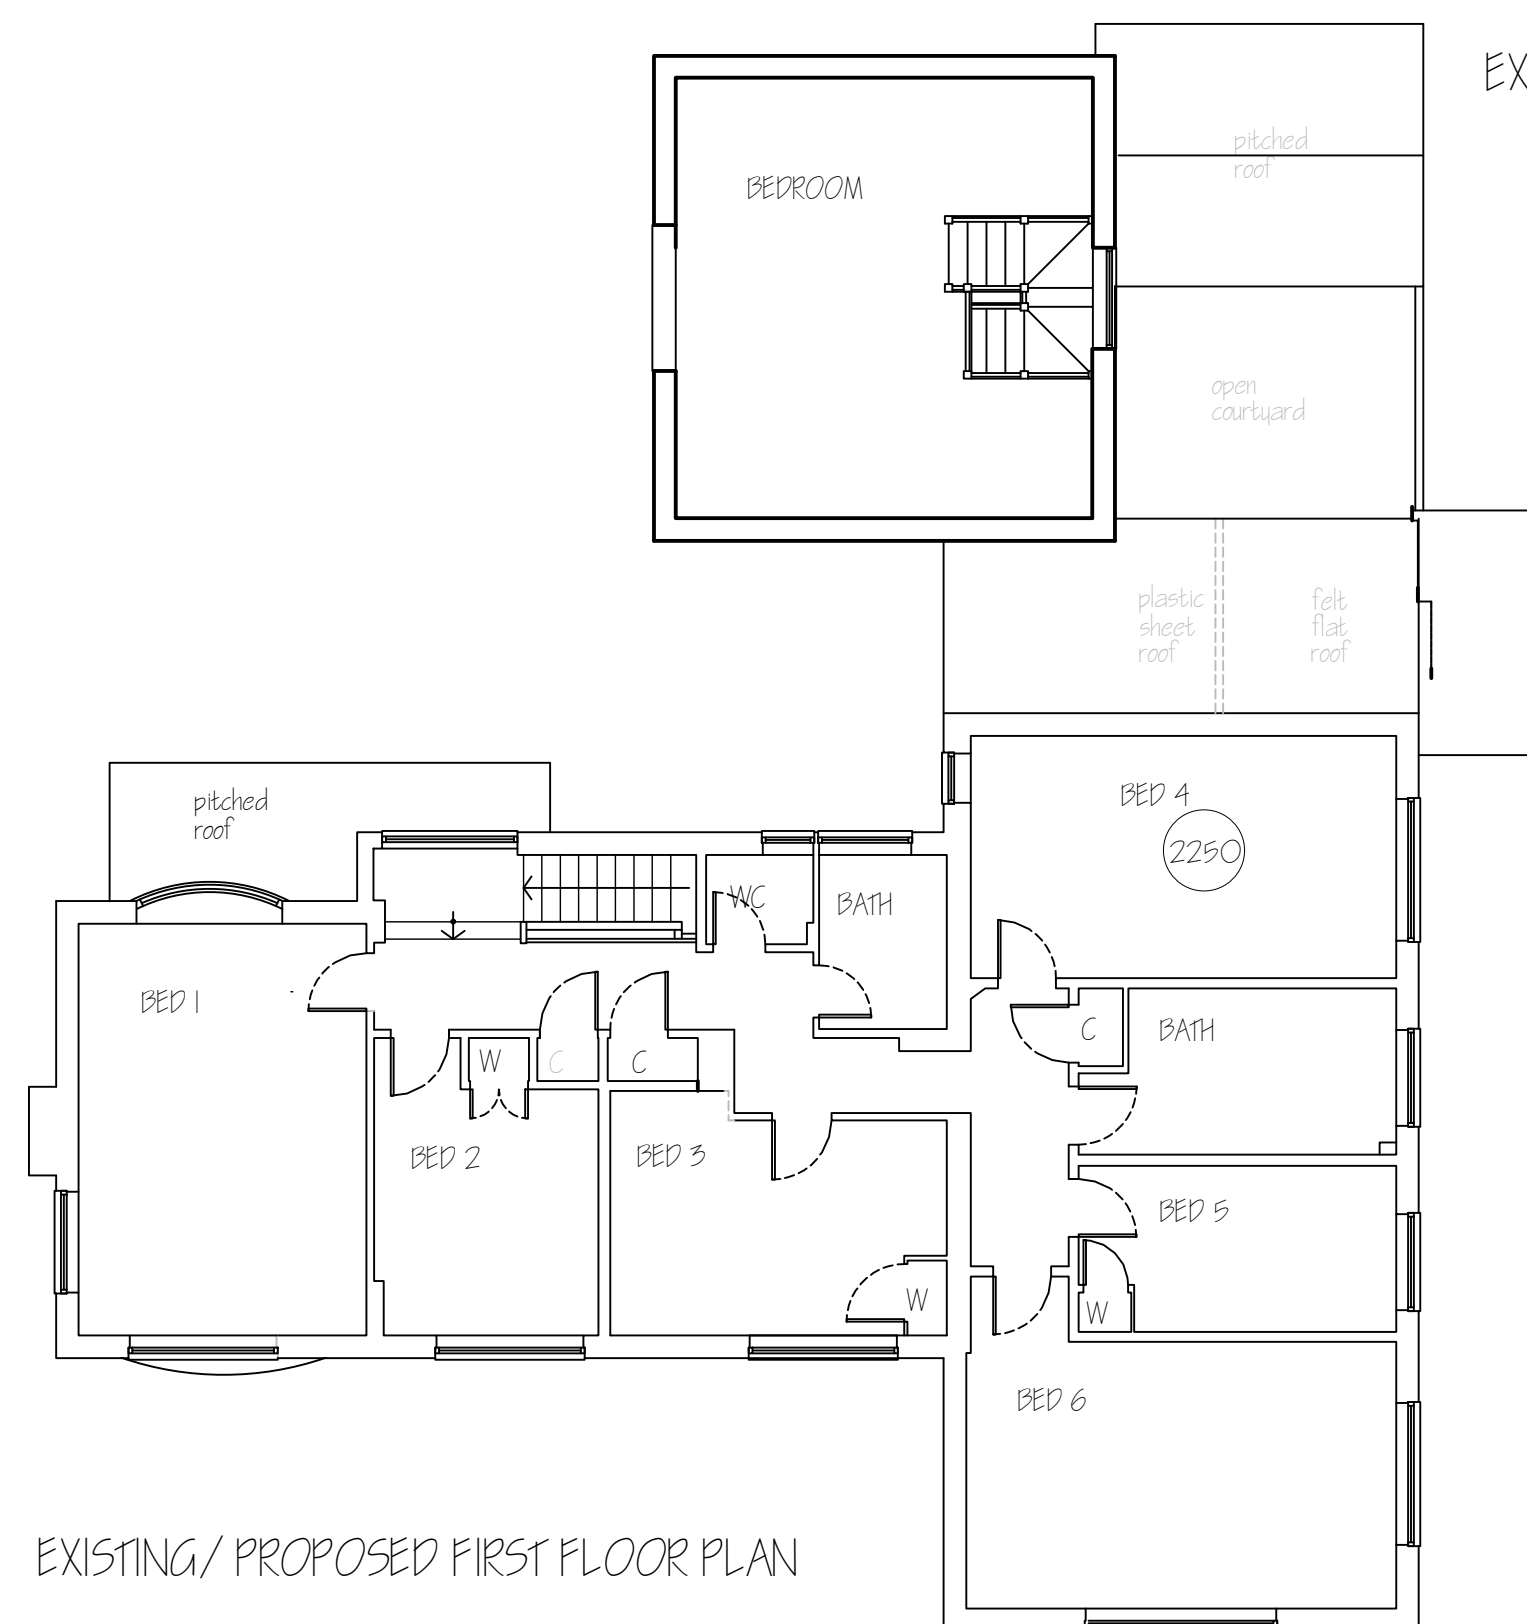

EXISTING/ PROPOSED FIRST FLOOR PLAN

Project
Existing/ Proposed Extension & Alterations
Birch House
Courtmead Road,
Cuckfield
West Sussex, RH17 5LR

Drawing
Existing/ Proposed Layouts & Elevations

Architects & Planning Consultants
Associates
Clock Tower House, Lewes Road
Lindfield, West Sussex. RH16 2LH
Telephone 01444 - 484711

Client
Mr & Mrs D Mcleod

Drawing no.	date	scale	drawn
0224.M502	June 2026	1:100	GRM
	revisions	A	

©THE CONTRACTOR SHOULD CHECK ALL DIMENSIONS ON SITE.
NO DIMENSIONS TO BE SCALED FROM DRAWINGS.
IT IS THE CONTRACTORS RESPONSIBILITY TO ENSURE COMPLIANCE
WITH BUILDING REGULATIONS.