



FOR FEASIBILITY
PURPOSES ONLY

NOT FOR CONSTRUCTION

TO BE READ IN CONJUNCTION WITH
STRUCTURAL ENGINEER'S DRAWINGS, DETAILS
AND SPECIFICATIONS

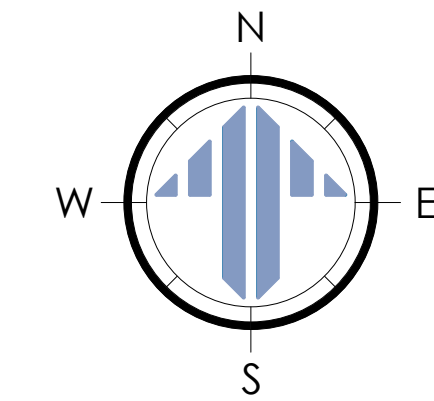

- HATCH DENOTES LINE OF SINGLE STOREY EXTENSION, SEE
GENERAL ARRANGEMENT AND EXTERIOR ELEVATIONS AS
PROPOSED FOR FURTHER INFORMATION

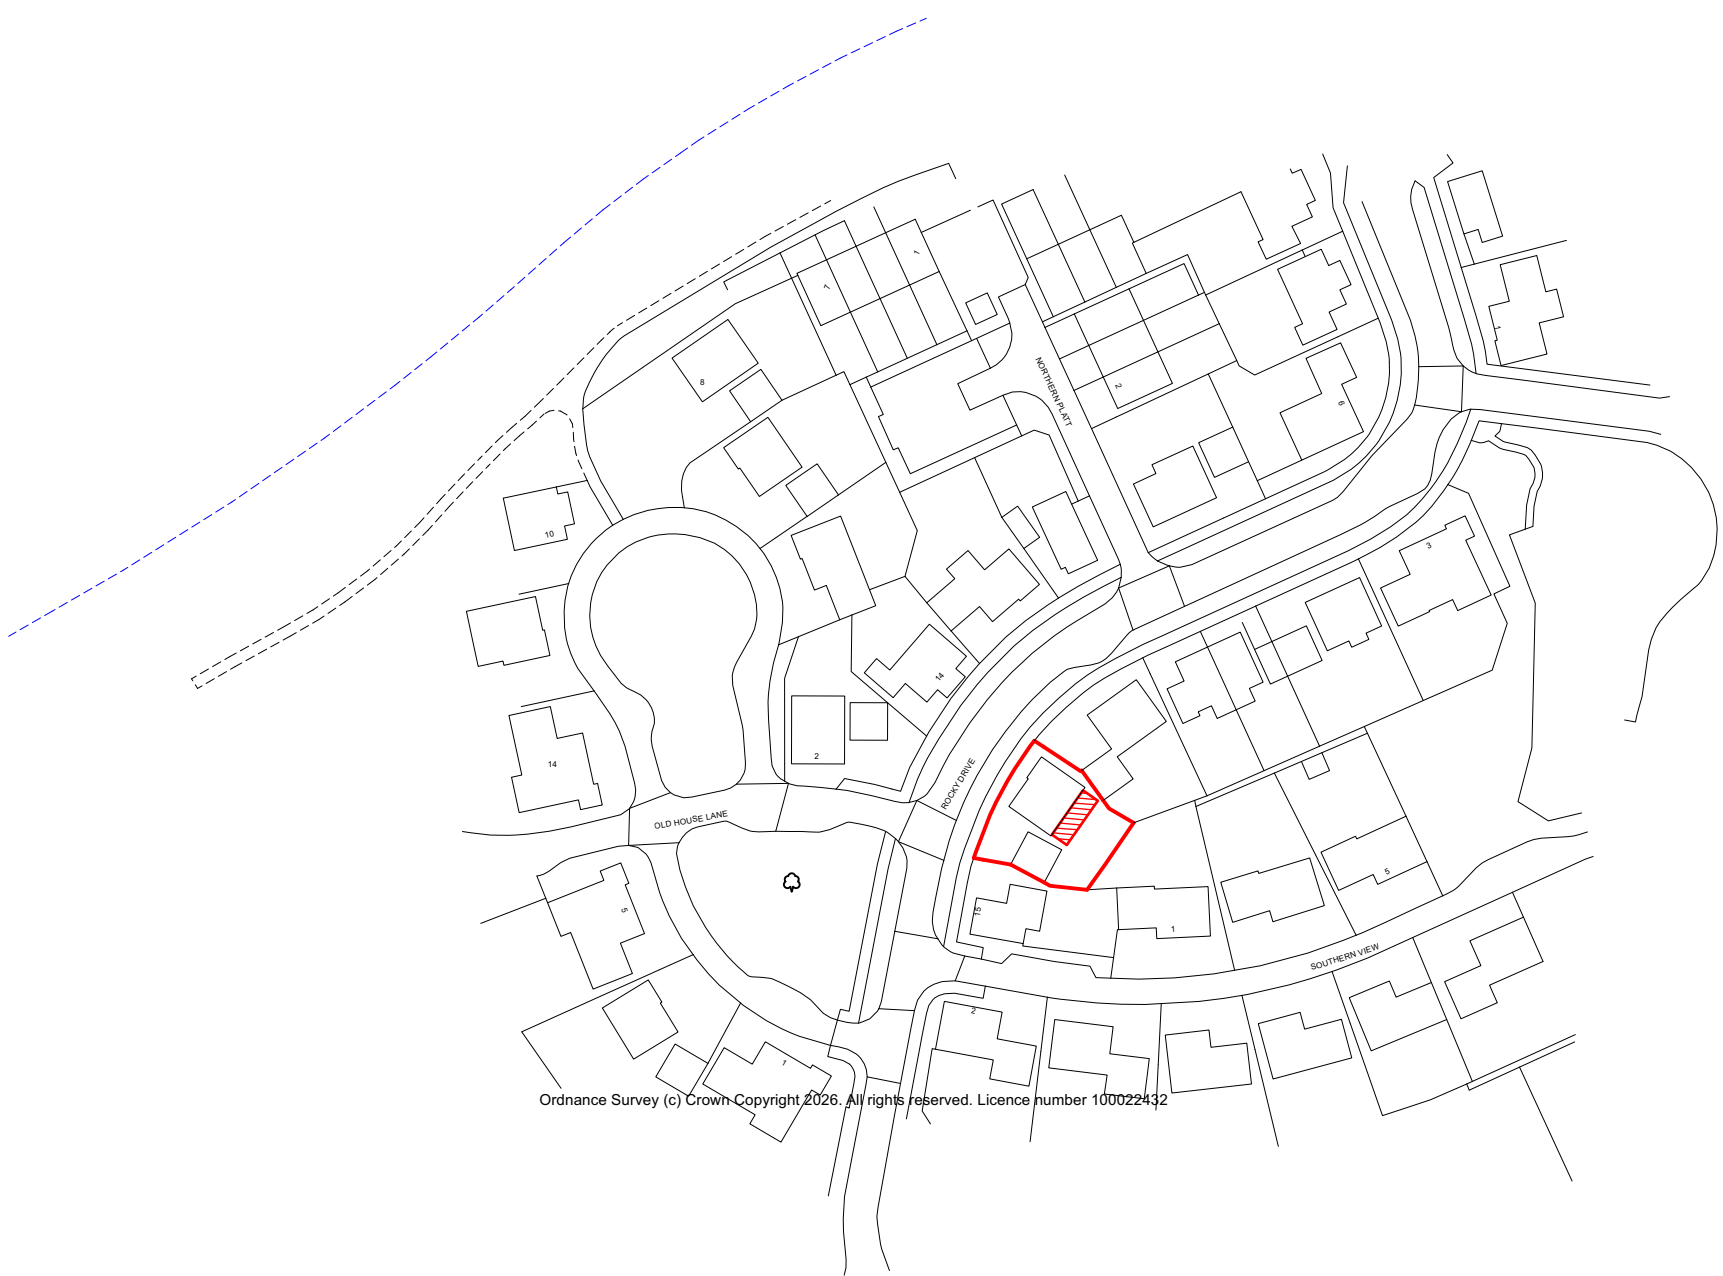

13 ROCKY DRIVE - SITE LOCATION PLAN AS PROPOSED
SCALE 1:1250 ON AN A1 SHEET



13 ROCKY DRIVE - SITE BLOCK PLAN AS PROPOSED
SCALE 1:500 ON AN A1 SHEET

REV.	DATE.	BY.	AMENDMENT.	CHK.
PLANNING				
 2 Lucasdes Mews, Paddockhall Road, Haywards Heath, West Sussex, RH16 1HE [01444] 452604 hh@gouldbaxter.co.uk www.gouldbaxter.co.uk				
NOTES: DO NOT SCALE OFF THIS DRAWING UNLESS FOR PLANNING PURPOSES. CHECK ALL DIMENSIONS ON SITE BEFORE ANY WORK IS COMMENCED. ALL GOODS MATERIALS AND WORKMANSHIP MUST CONFORM WITH CURRENT BUILDING REGULATIONS, BRITISH STANDARDS AND CODES OF PRACTICE. COPYRIGHT OF THIS DRAWING IS RETAINED BY GOULD BAXTER AND IT MUST NOT BE REPRODUCED WITHOUT WRITTEN CONSENT.				
CLIENT. MR & MRS WALKER				
PROJECT. 13 ROCK DRIVE HAYWARDS HEATH WEST SUSSEX RH16 4WQ				
DRAWING. 13 ROCKY DRIVE - SITE LOCATION AND BLOCK PLAN AS PROPOSED				
DATE. 16.06.26	SCALE AT A1. AS NOTED	DRAWN BY. MC	CHECKED BY.	
JOB NO. GH1167	DRAWING NO. PL.001	REV.		