


FOR FEASIBILITY
PURPOSES ONLY

NOT FOR CONSTRUCTION

TO BE READ IN CONJUNCTION WITH
STRUCTURAL ENGINEER'S DRAWINGS, DETAILS
AND SPECIFICATIONS



13 ROCKY DRIVE - EXTERIOR ELEVATION AS PROPOSED
SCALE 1:100 ON AN A1 SHEET

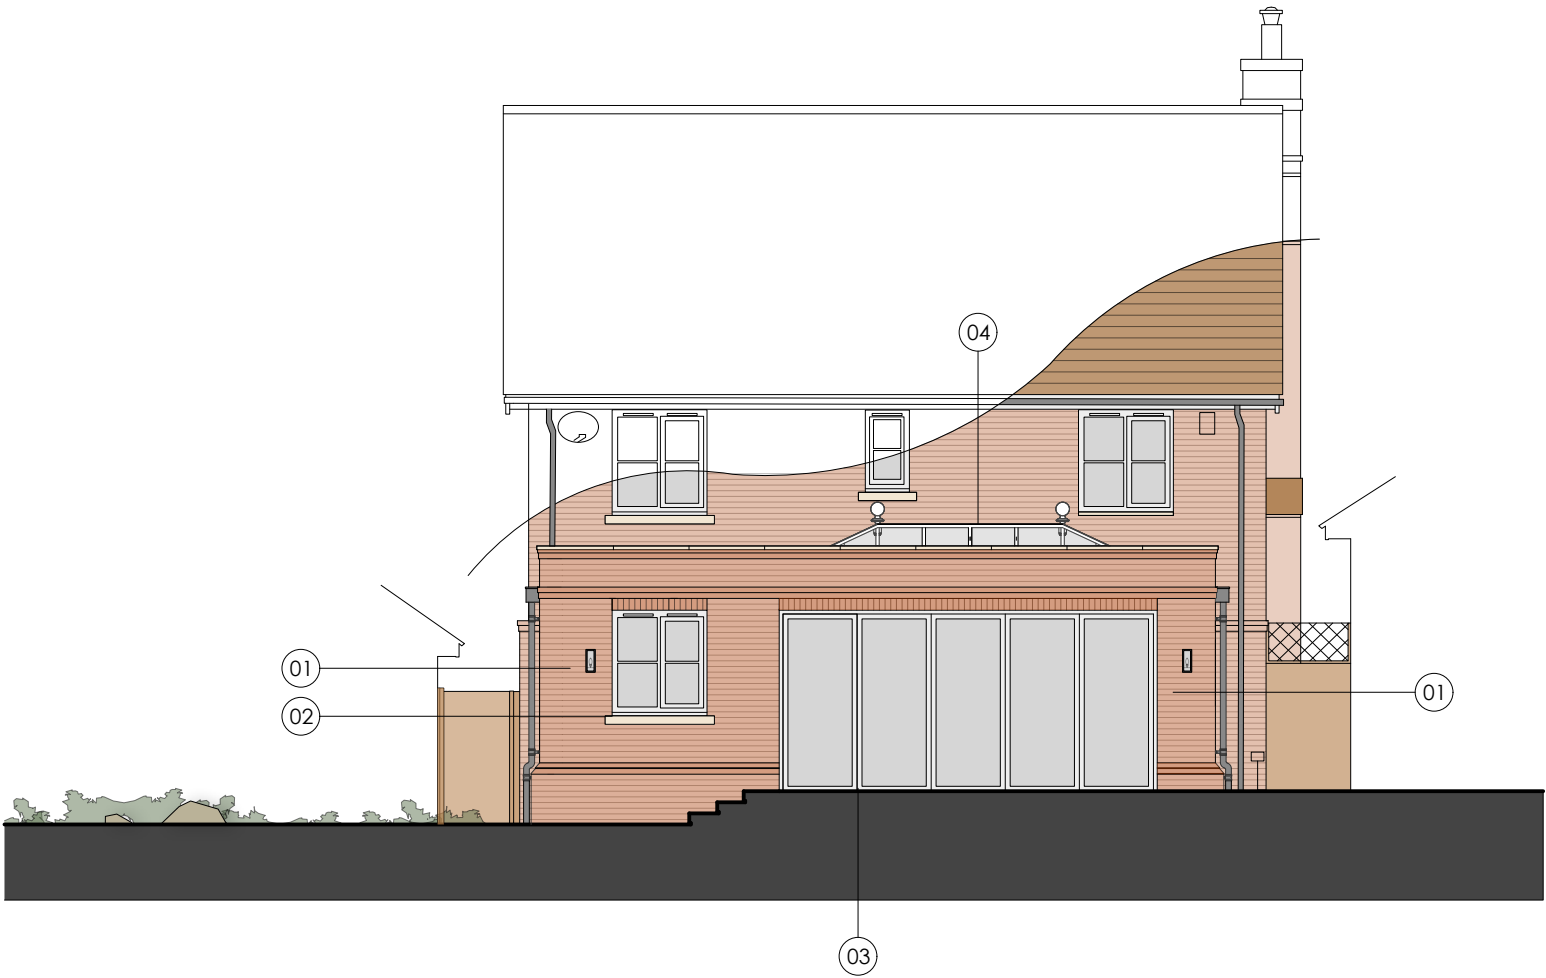

- 01 - Facing brick work to match existing
- 02 - Windows to match existing
- 03 - Bi-fold doors finished to match windows
- 04 - Roof lantern


13 ROCKY DRIVE - EXTERIOR ELEVATION AS PROPOSED
SCALE 1:100 ON AN A1 SHEET



13 ROCKY DRIVE - EXTERIOR ELEVATION AS PROPOSED
SCALE 1:100 ON AN A1 SHEET



13 ROCKY DRIVE - EXTERIOR ELEVATION AS PROPOSED
SCALE 1:100 ON AN A1 SHEET

 

SCALE 1:100 ON AN A1 SHEET

REV.	DATE.	BY.	AMENDMENT.	CHK.

PLANNING



2 Lucastes Mews, Paddockhall Road,
Haywards Heath,
West Sussex, RH16 1HE
[01444] 452604
hh@gouldbaxter.co.uk
www.gouldbaxter.co.uk

NOTES:
DO NOT SCALE OFF THIS DRAWING UNLESS FOR PLANNING PURPOSES.
CHECK ALL DIMENSIONS ON SITE BEFORE ANY WORK IS COMMENCED.
ALL GOODS MATERIALS AND WORKMANSHIP MUST CONFORM WITH
CURRENT BUILDING REGULATIONS, BRITISH STANDARDS AND CODES OF
PRACTICE.
COPYRIGHT OF THIS DRAWING IS RETAINED BY GOULD BAXTER AND IT MUST
NOT BE REPRODUCED WITHOUT WRITTEN CONSENT.

CLIENT. MR & MRS WALKER		
PROJECT. 13 ROCK DRIVE HAYWARDS HEATH WEST SUSSEX RH16 4WQ		
DRAWING.		
DATE. 16.06.26	SCALE AT A1. AS NOTED	DRAWN BY. MC CHECKED BY.
JOB NO. GH1167	DRAWING NO. PL.003	REV.