
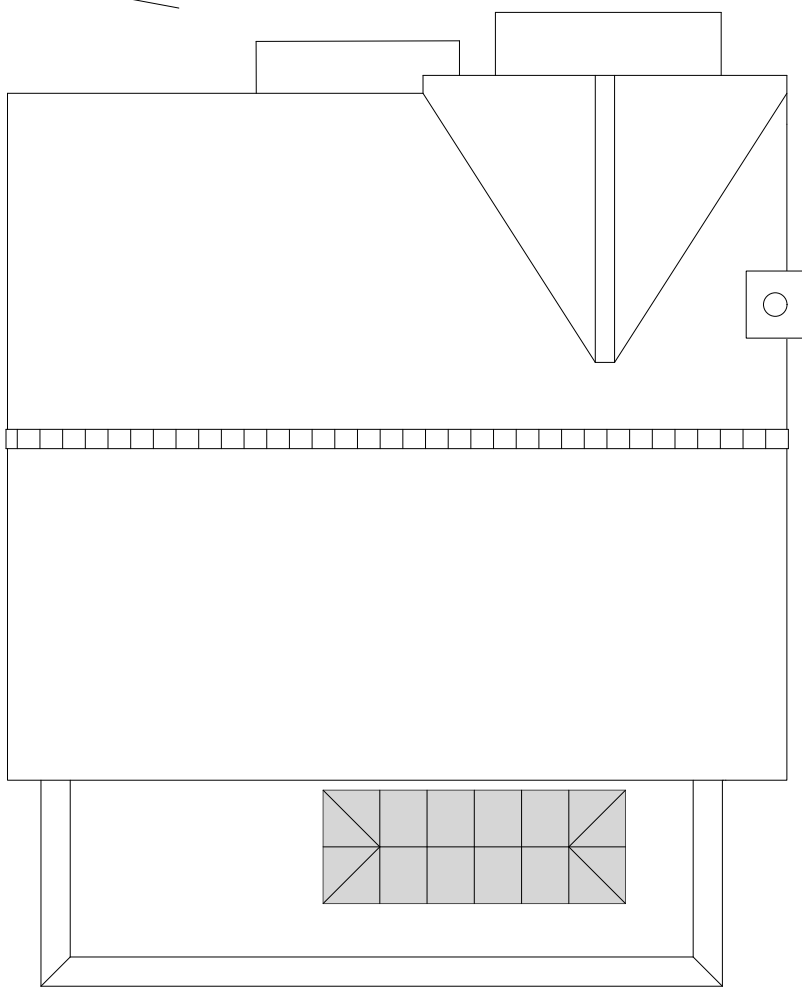



FOR FEASIBILITY
PURPOSES ONLY

NOT FOR CONSTRUCTION

TO BE READ IN CONJUNCTION WITH
STRUCTURAL ENGINEER'S DRAWINGS, DETAILS
AND SPECIFICATIONS

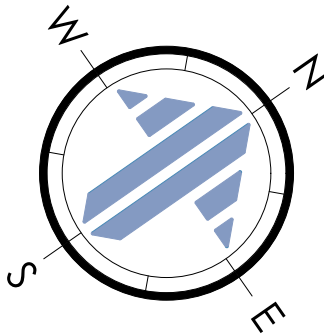

13 ROCKY DRIVE - ROOF PLAN AS PROPOSED
SCALE 1:100 ON AN A1 SHEET

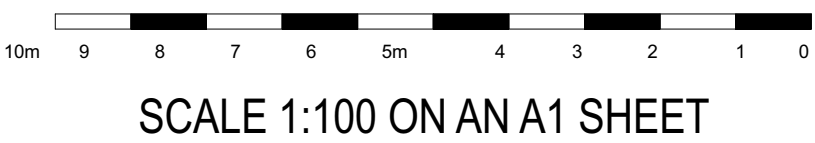

- 01 - Entrance hall
- 02 - Inner hall
- 03 - Living room
- 04 - Study
- 05 - Powder room
- 06 - Boot room & utility
- 07 - Kitchen
- 08 - Dining
- 09 - Built-in joinery
- 10 - Lantern over
- 11 - Informal living
- 12 - Column
- 13 - Terrace
- 14 - Outdoor living
- 15 - Outdoor dining
- 16 - Omitted
- 17 - Omitted
- 18 - Lawn
- 19 - Planter

13 ROCKY DRIVE - SITE PLAN (GROUND FLOOR) AS PROPOSED
SCALE 1:50 ON AN A1 SHEET



REV.	DATE.	BY.	AMENDMENT.	CHK.
PLANNING				
2 Lucastes Mews, Paddockhall Road, Haywards Heath, West Sussex, RH16 1HE [01444] 452604 hh@gouldbaxter.co.uk www.gouldbaxter.co.uk				
NOTES: DO NOT SCALE OFF THIS DRAWING UNLESS FOR PLANNING PURPOSES. CHECK ALL DIMENSIONS ON SITE BEFORE ANY WORK IS COMMENCED. ALL GOODS MATERIALS AND WORKMANSHIP MUST CONFORM WITH CURRENT BUILDING REGULATIONS, BRITISH STANDARDS AND CODES OF PRACTICE. COPYRIGHT OF THIS DRAWING IS RETAINED BY GOULD BAXTER AND IT MUST NOT BE REPRODUCED WITHOUT WRITTEN CONSENT.				
CLIENT: MR & MRS WALKER				
PROJECT: 13 ROCK DRIVE HAYWARDS HEATH WEST SUSSEX RH16 4WQ				
DRAWING: 13 ROCKY DRIVE - SITE PLAN AS PROPOSED (GROUND FLOOR GA)				
DATE: 16.06.26	SCALE AT A1: AS NOTED	DRAWN BY: MC	CHECKED BY:	
JOB NO. GH1167	DRAWING NO. PL.002	REV.		