




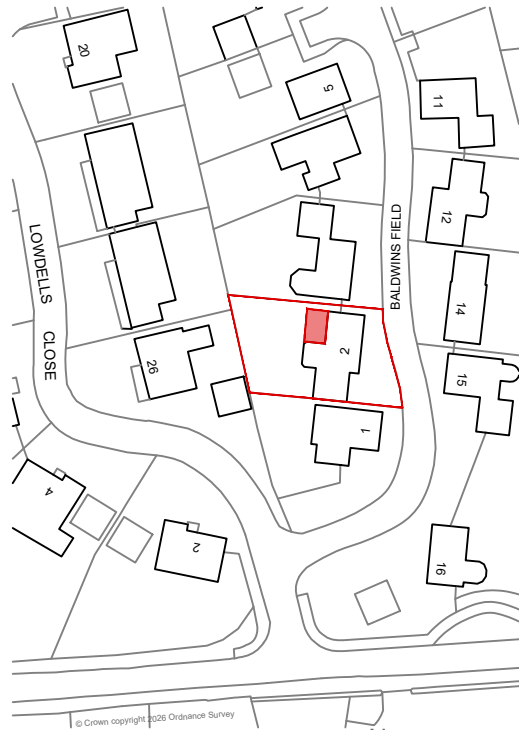

Location Plan
Scale 1/1250

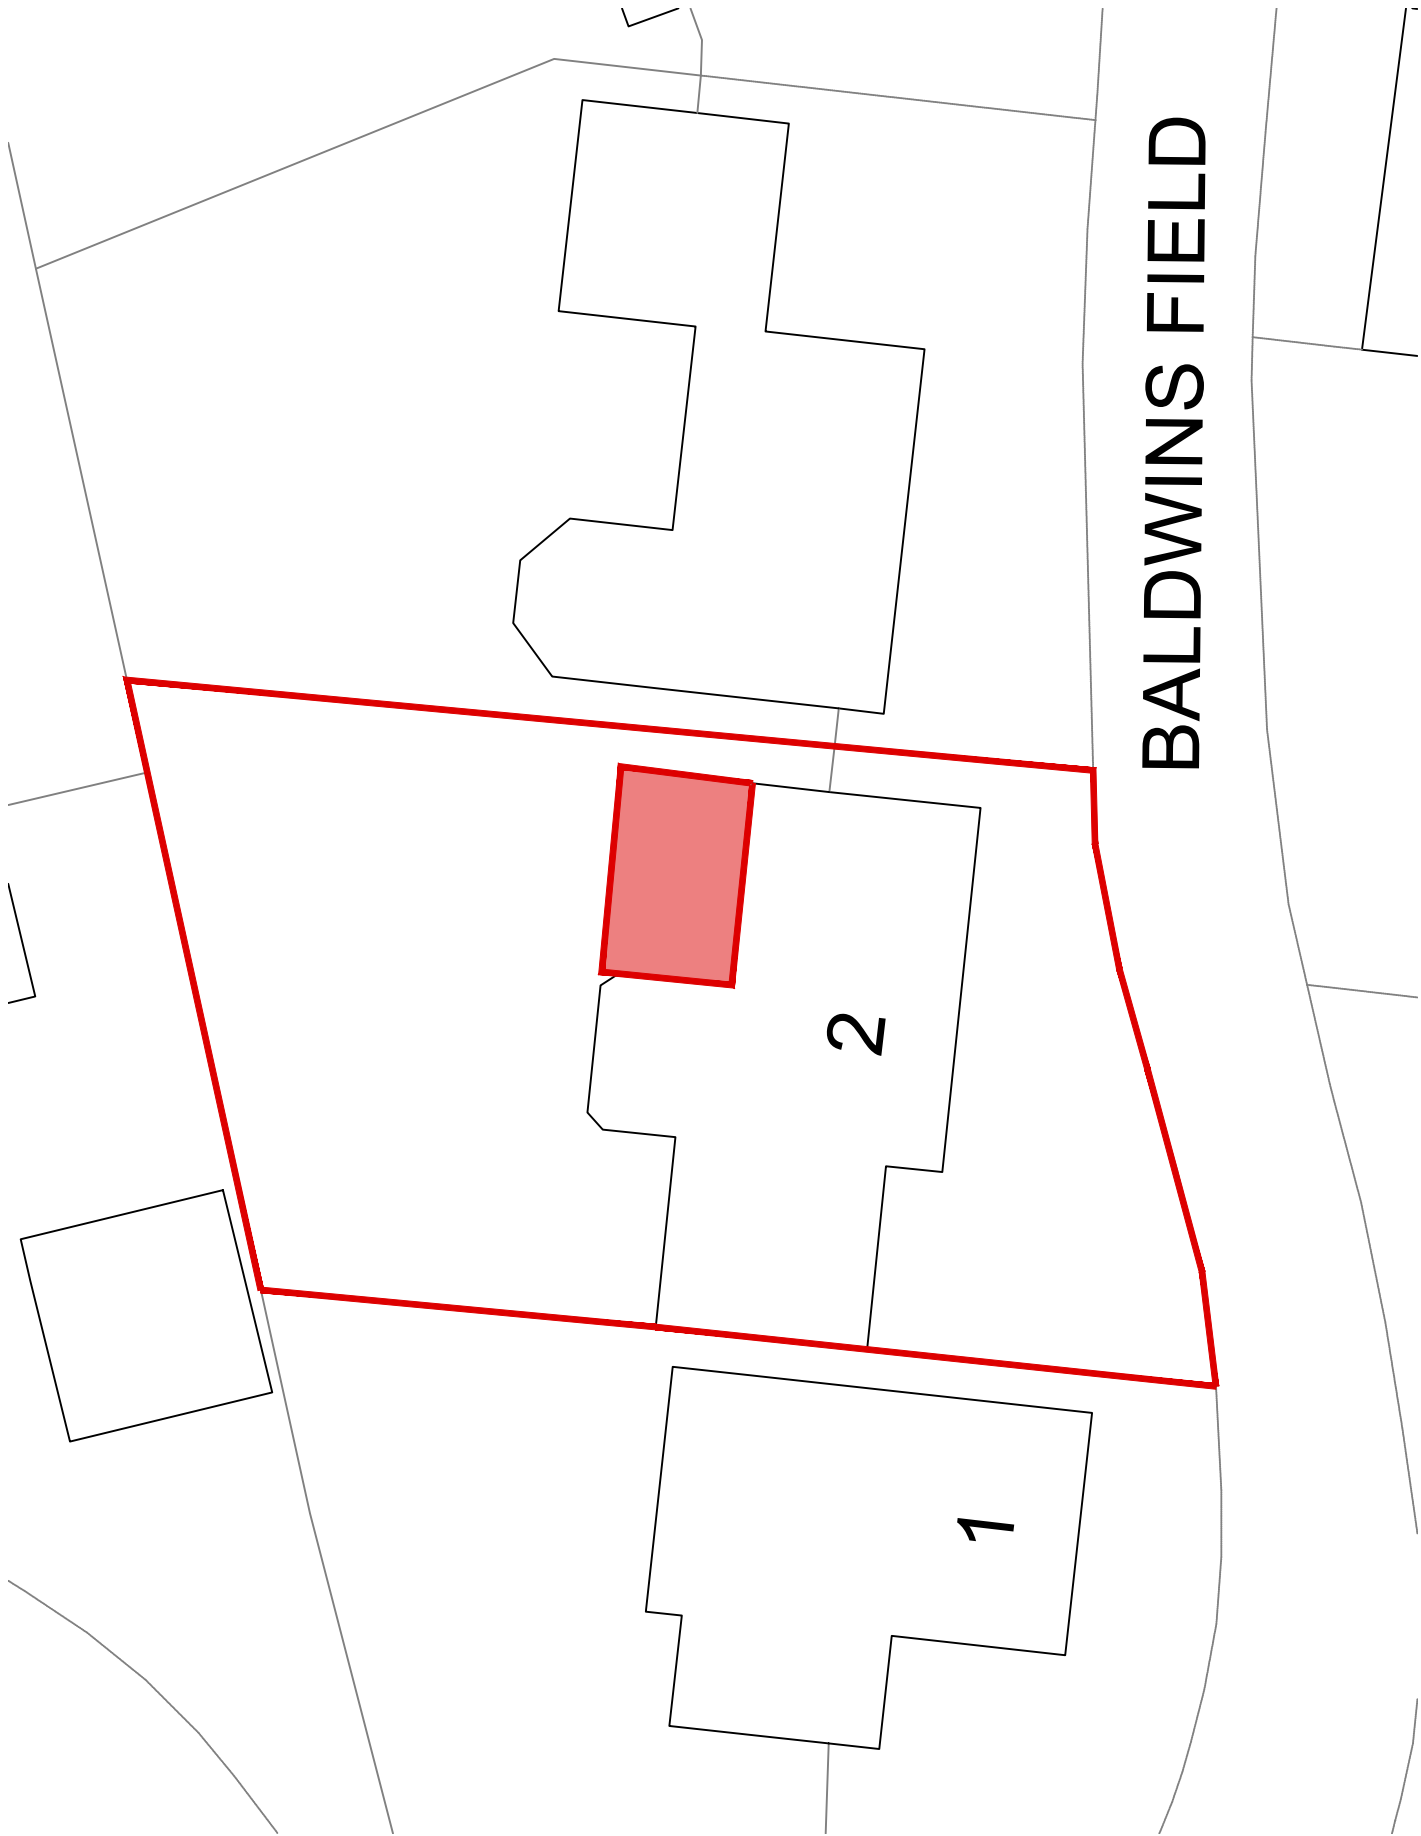

Site Plan
Scale 1/200

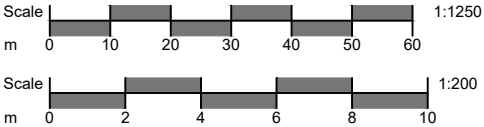

NOTES:

THIS DRAWING IS FOR PLANNING PURPOSES ONLY AND NOT CONSIDERED 'CONSTRUCTION ISSUE' COPYRIGHT FOR THIS DRAWING IS HELD BY AOB ARCHITECTURAL DESIGN STUDIO LTD. IT IS NOT TO BE REPRODUCED WITHOUT EXPRESS PERMISSION.



T: +44(0)7727639540
E: info@aoearchitecturaldesignstudio.co.uk
W: www.aoearchitecturaldesignstudio.co.uk

CLIENT	
Dee Pratt	
PROJECT ADDRESS	
2 Baldwins Field East Grinstead RH19 2HE	
PROJECT TITLE	
Ground Floor Rear Extension	
DRAWING TITLE	
Site Location Plans	
JOB NO	005
DRAWING NO	01
SCALE@A3	As shown
REV NO	-