



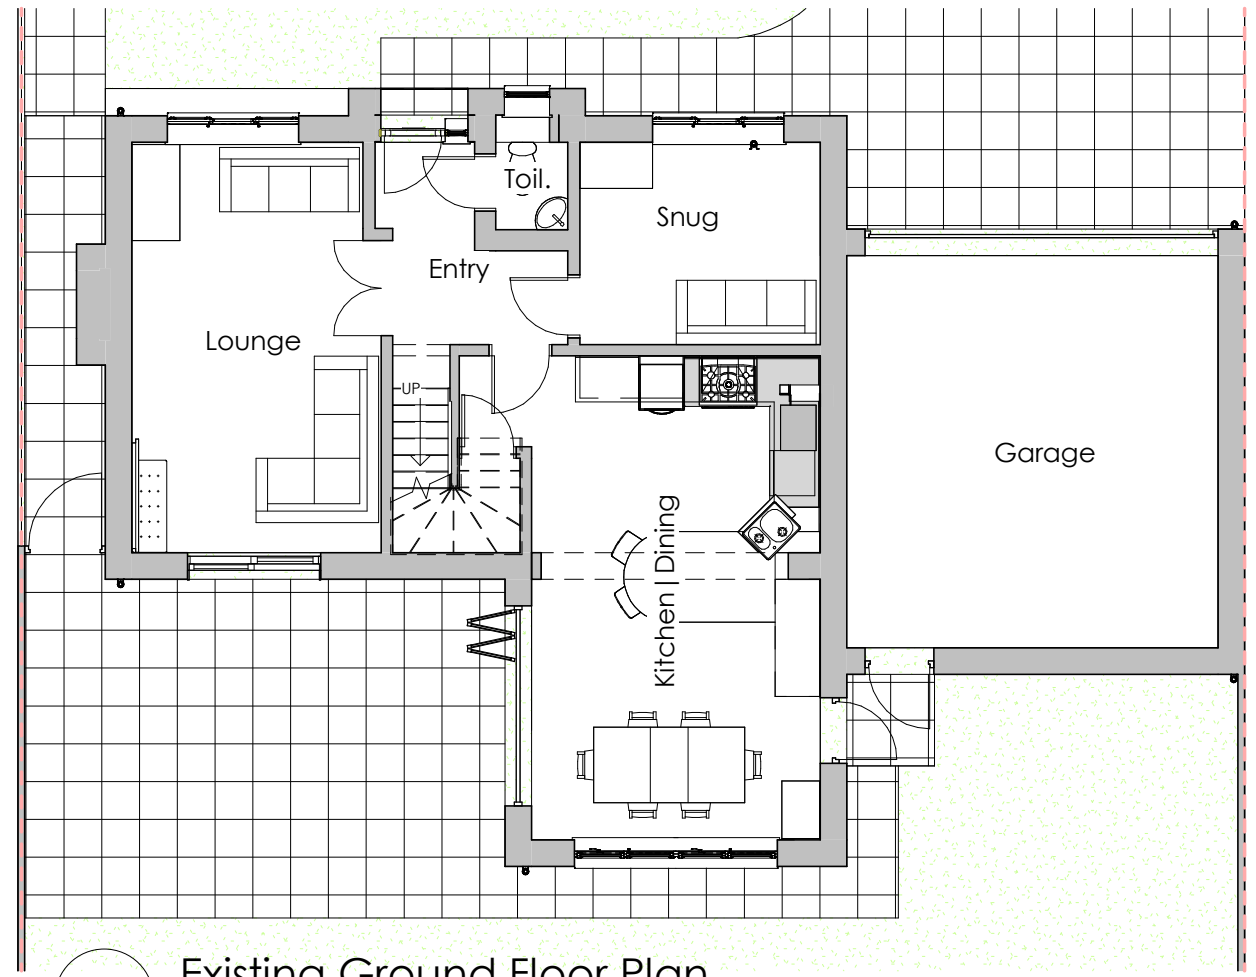

1 Existing Ground Floor Plan
1 : 100

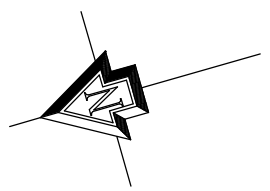

VISUAL SCALE 1:100 @ A3



Notes

- This drawing is for planning purposes only and not considered 'construction issue'
- Copyright for this drawing is held by Aobe Architectural Design Studio LTD. It is not to be reproduced without express permission.



A: Northgate Crawley, RH10 8EX
T: +44(0)7727 639540
E: info@aobearchitecturaldesignstudio.co.uk
W: www.aobearchitecturaldesignstudio.co.uk

Client
Dee Pratt

Project Address
2 Baldwins Field
East Grinstead
RH19 2HE

Drawing Title
Existing Ground Floor Plan

No.	Date	Description

Job Number	Dwg Number
005	02
Scale @ A3	Revision
1 : 100	