


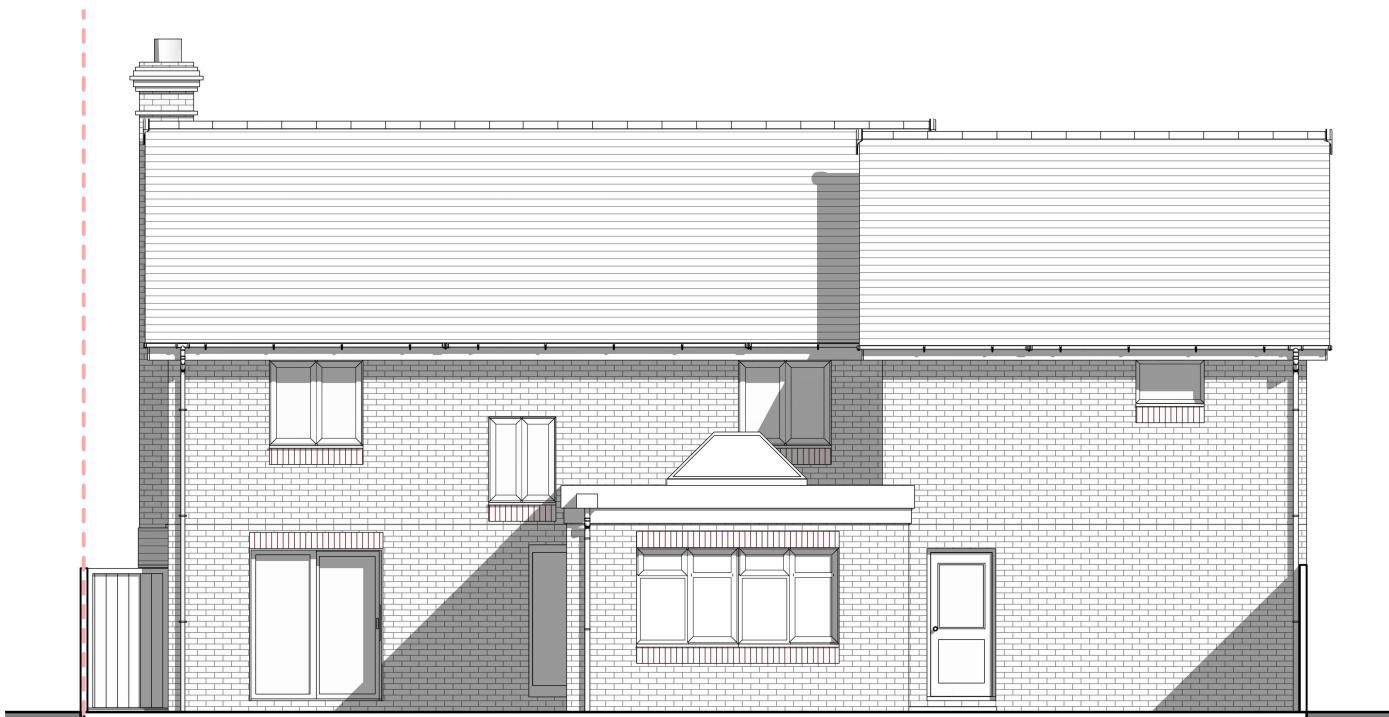

1 Existing Rear Elevation
1 : 100



2 Existing Side 1 Elevation
1 : 100



4 Existing Front Elevation
1 : 100



3 Existing Side 2 Elevation
1 : 100



VISUAL SCALE 1:100 @ A3

No.	Date	Description

Notes

- This drawing is for planning purposes only and not considered 'construction issue'
- Copyright for this drawing is held by Aobe Architectural Design Studio LTD. It is not to be reproduced without express permission.



A: Northgate Crawley, RH10 8EX
T: +44(0)7727639540
E: info@aobearchitecturaldesignstudio.co.uk
W: www.aobearchitecturaldesignstudio.co.uk

Client

Dee Pratt

Project Address

2 Baldwins Field
East Grinstead
RH19 2HE

Drawing Title

Existing Elevations

Job Number

005

Dwg Number

05

Scale @ A3

1 : 100

Revision