



Notes


- This drawing is for planning purposes only and not considered 'construction issue'
- Copyright for this drawing is held by Aobe Architectural Design Studio LTD. It is not to be reproduced without express permission.

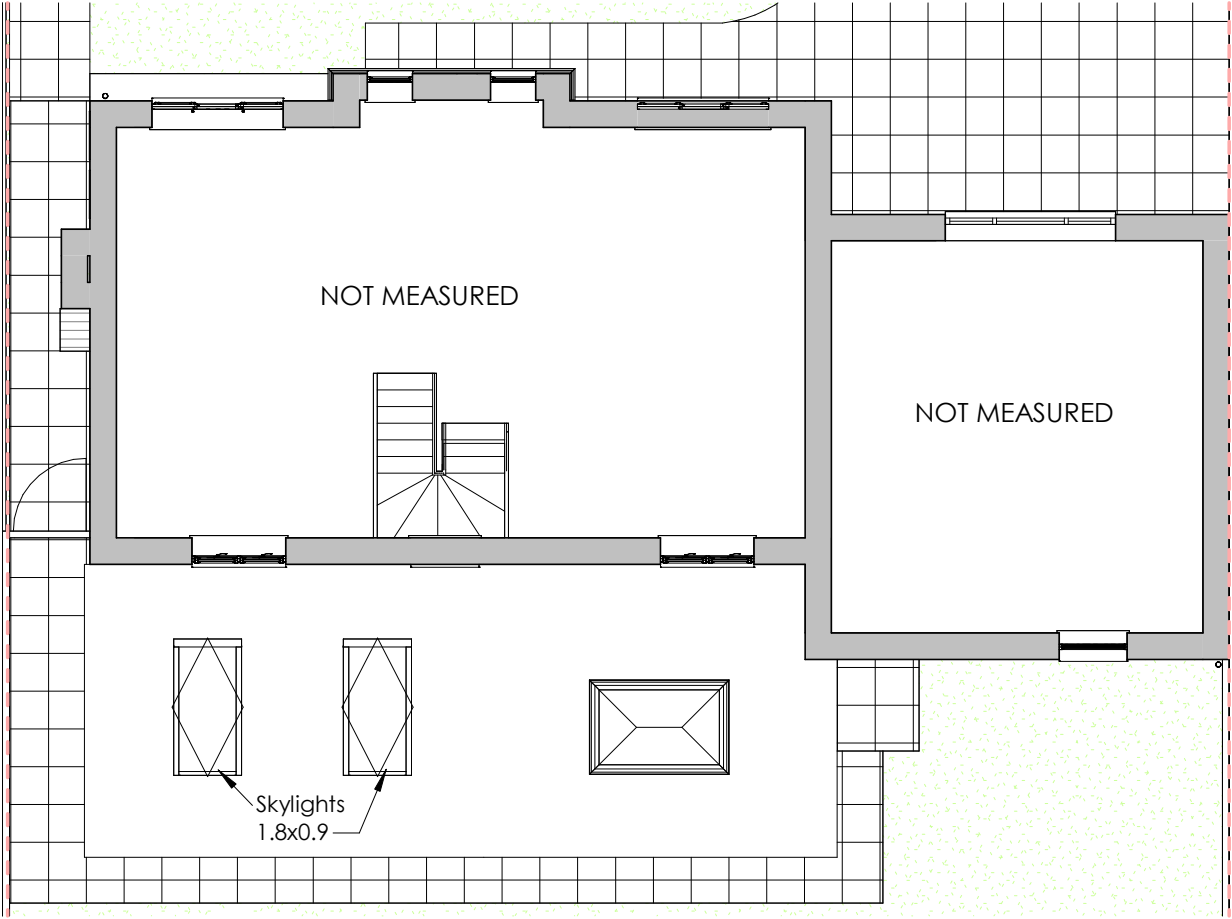

1 Proposed First Floor Plan
1 : 100

 

VISUAL SCALE 1:100 @ A3

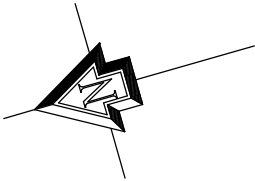

No.	Date	Description

Client Dee Pratt	
Project Address 2 Baldwins Field East Grinstead RH19 2HE	
Drawing Title Proposed First Floor Plan	
Job Number 005	Dwg Number 09
Scale @ A3 1 : 100	Revision