




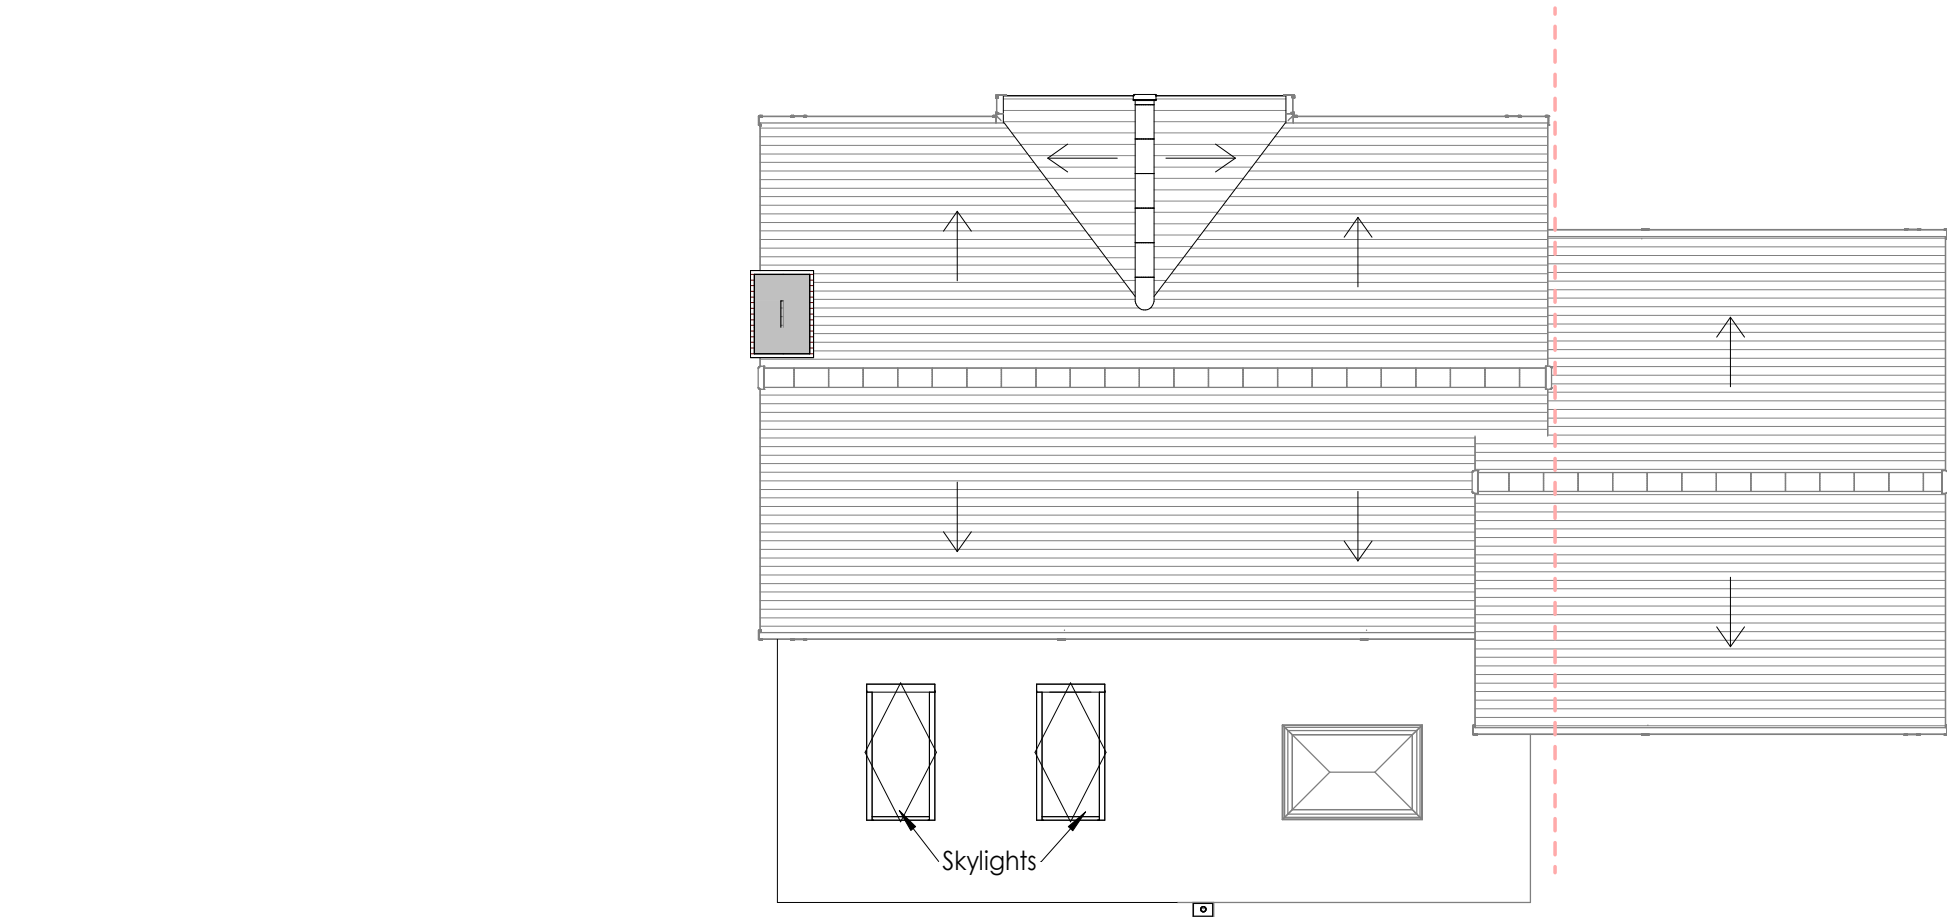

2 Proposed Roof Plan
1 : 100

 

VISUAL SCALE 1:100 @ A3

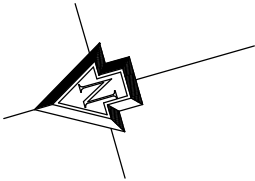

No.	Date	Description

- Notes
- This drawing is for planning purposes only and not considered 'construction issue'
 - Copyright for this drawing is held by Aobe Architectural Design Studio LTD. It is not to be reproduced without express permission.



A:Northgate Crawley, RH10 8EX
T: +44(0)7727 639540
E: info@aobearchitecturaldesignstudio.co.uk
W: www.aobearchitecturaldesignstudio.co.uk

Client
Dee Pratt

Project Address
**2 Baldwins Field
East Grinstead
RH19 2HE**

Drawing Title
Proposed Roof Plan

Job Number	Dwg Number
005	10

Scale @ A3	Revision
1 : 100	