




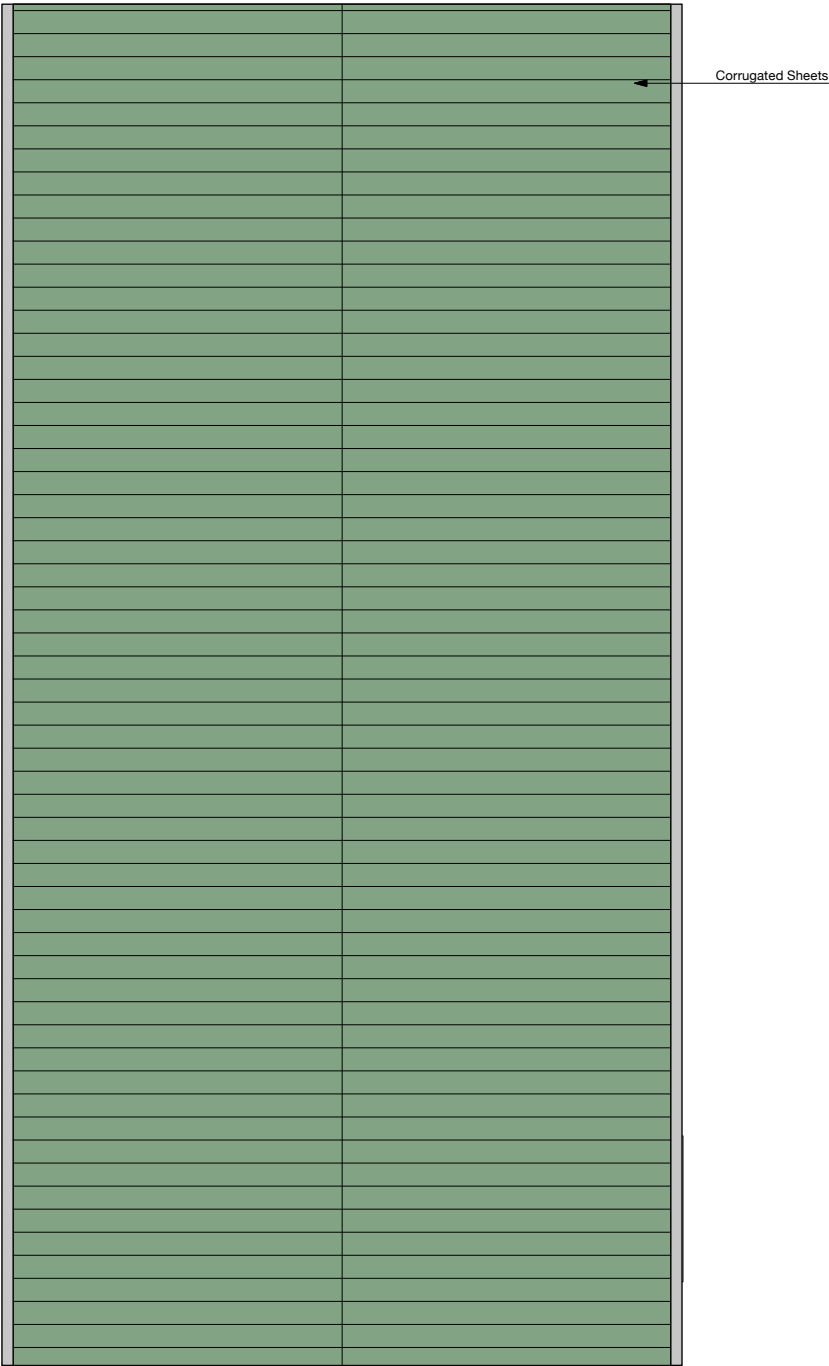


1 Plan

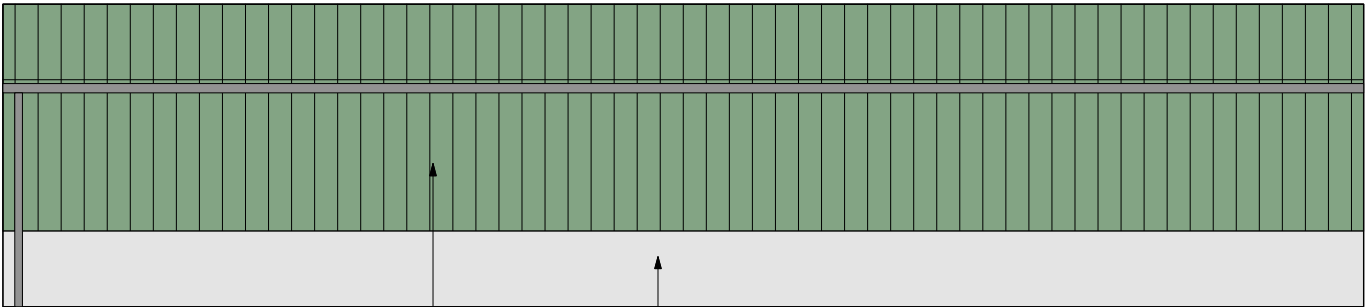


2 South Elevation

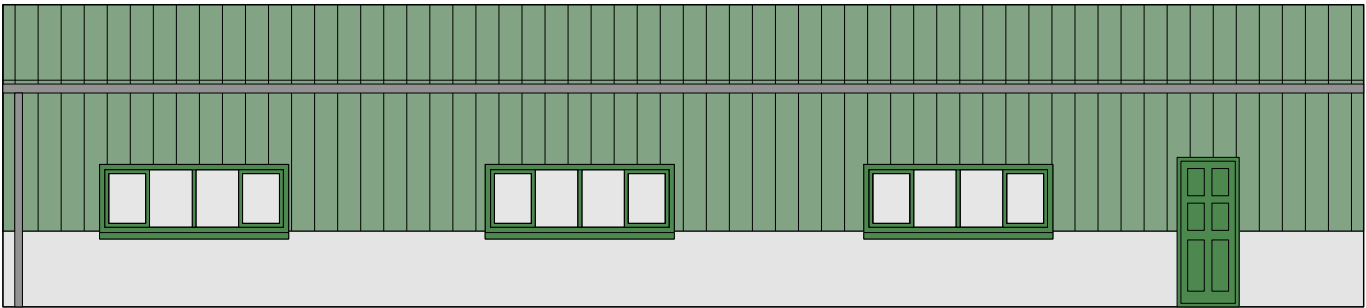


3 North Elevation

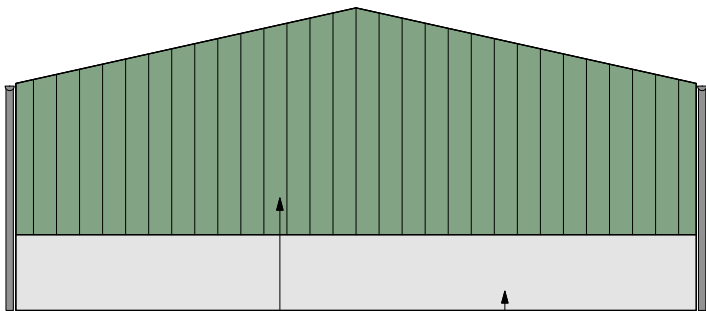

4 East Elevation

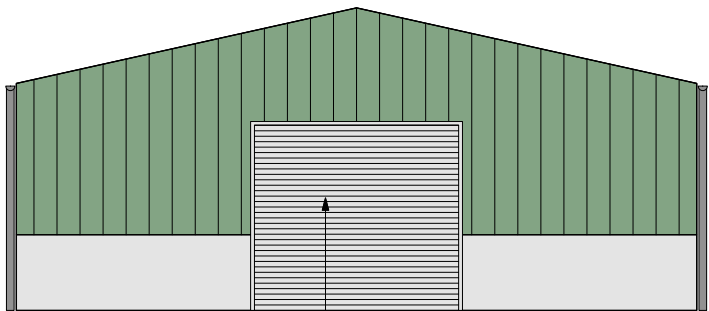

5 West Elevation

 

1. Dimensions and Levels
Figured dimensions and levels should be verified by the Contractor on site before construction or manufacture and any discrepancies brought to the attention of the Architect.

2. Existing Building and Services
Where shown, existing buildings and services will not indicate condition. The Contractor shall therefore investigate and report to the Architect at the commencement of the works.

3. Copyright
Copyright for all designs and drawings in full or part shall remain with the Architect in accordance with the Copyright Act.

4. Scope of Works
Drawings are issued in accordance with and on the basis of the RIBA Conditions of Engagement and the JCT Form of Contract unless otherwise agreed in writing.

5. Statutory Requirements and Standards
All work is to comply with the current Building Regulations and the requirements of the respective local authority. Workmanship and standards shall also comply with the current Codes of Practice and the relevant British Standards.

6. Revisions

rev	date	comment	drawn
-----	------	---------	-------

elemental
architecture & design ltd

07975 722209 / 07975 661534
hello@elemental-architecture.com www.elemental-architecture.com

Client GREENTREES BARN LTD		
Project GREENTREE ESTATE AGRICULTURAL SHED RELOCATION		
Drawing SHED PROPOSALS		
Drawn SH	Date MARCH 2026	Scale 1:100 @A3
Job No. 2605	Dwg. No. P01	Rev. /
Drawing status PLANNING		