




Location Plan
Scale: 1:1250

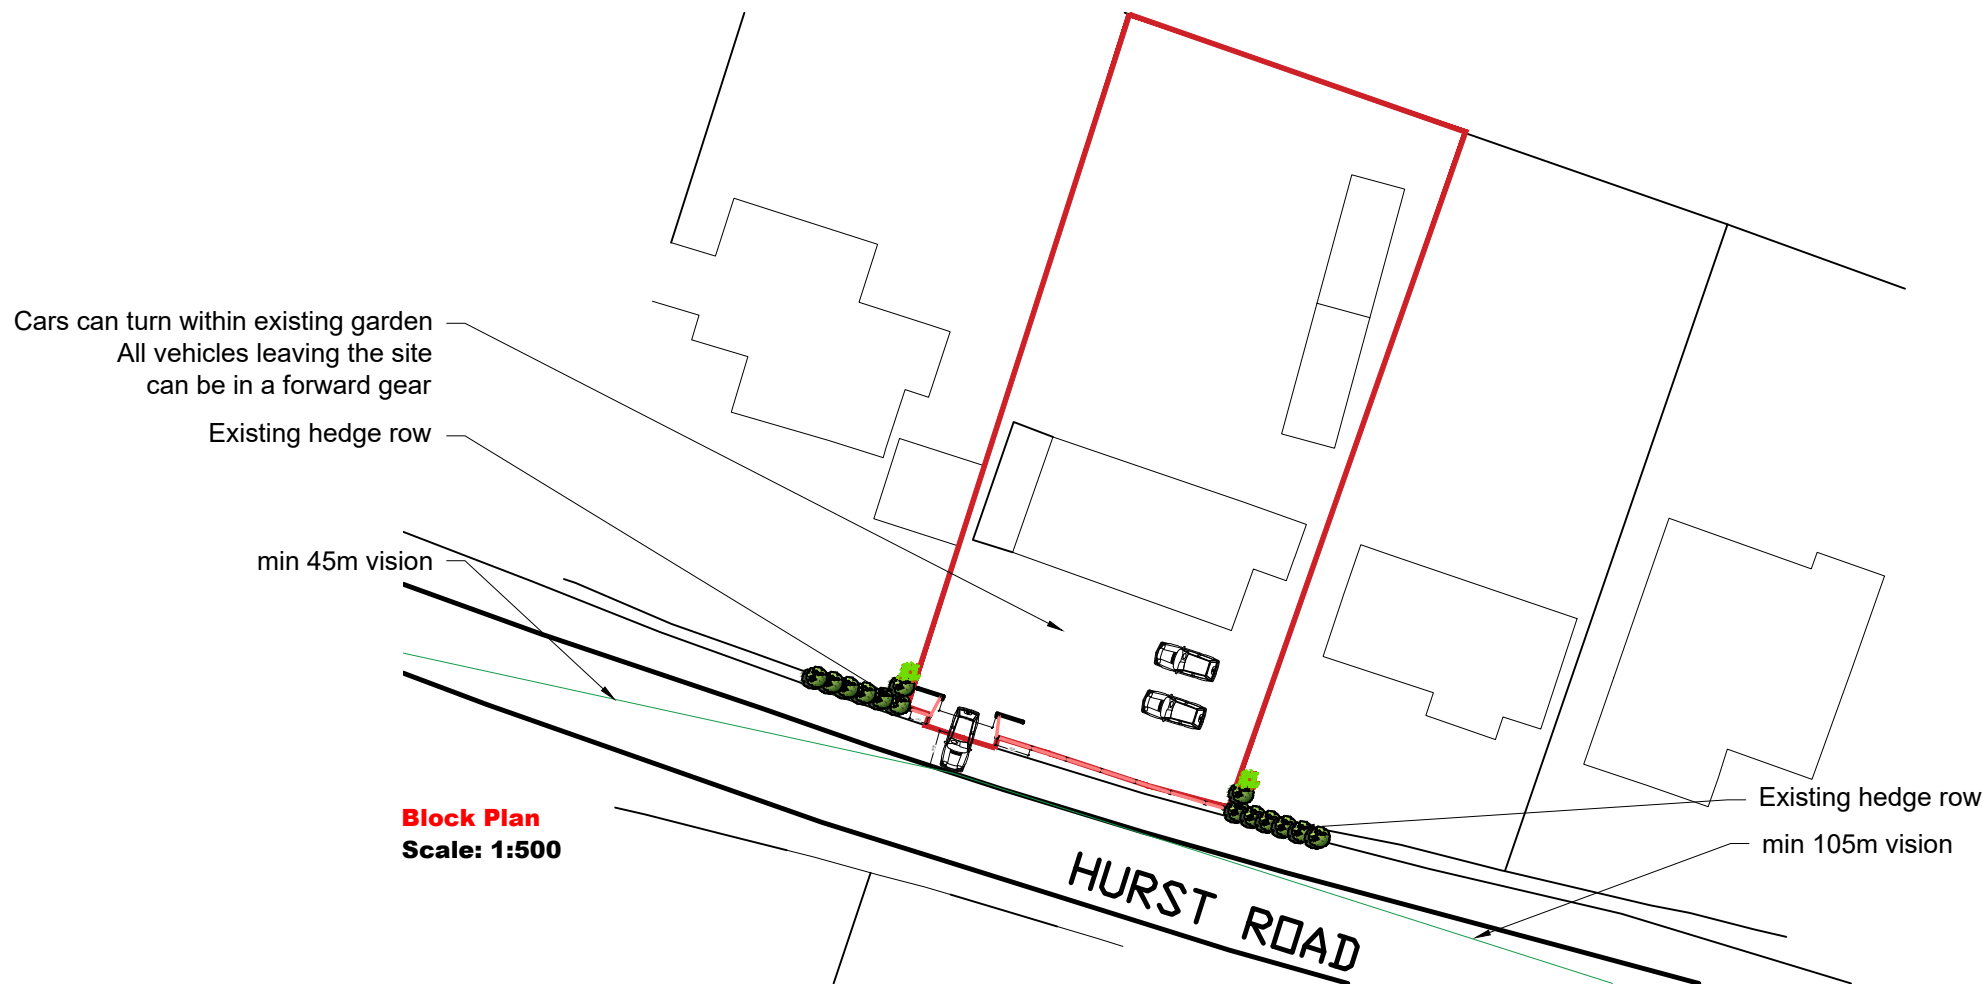

Block Plan
Scale: 1:500




Proposed West View
Scale: 1:100




Front View
Scale: 1:100



Proposed East View
Scale: 1:100

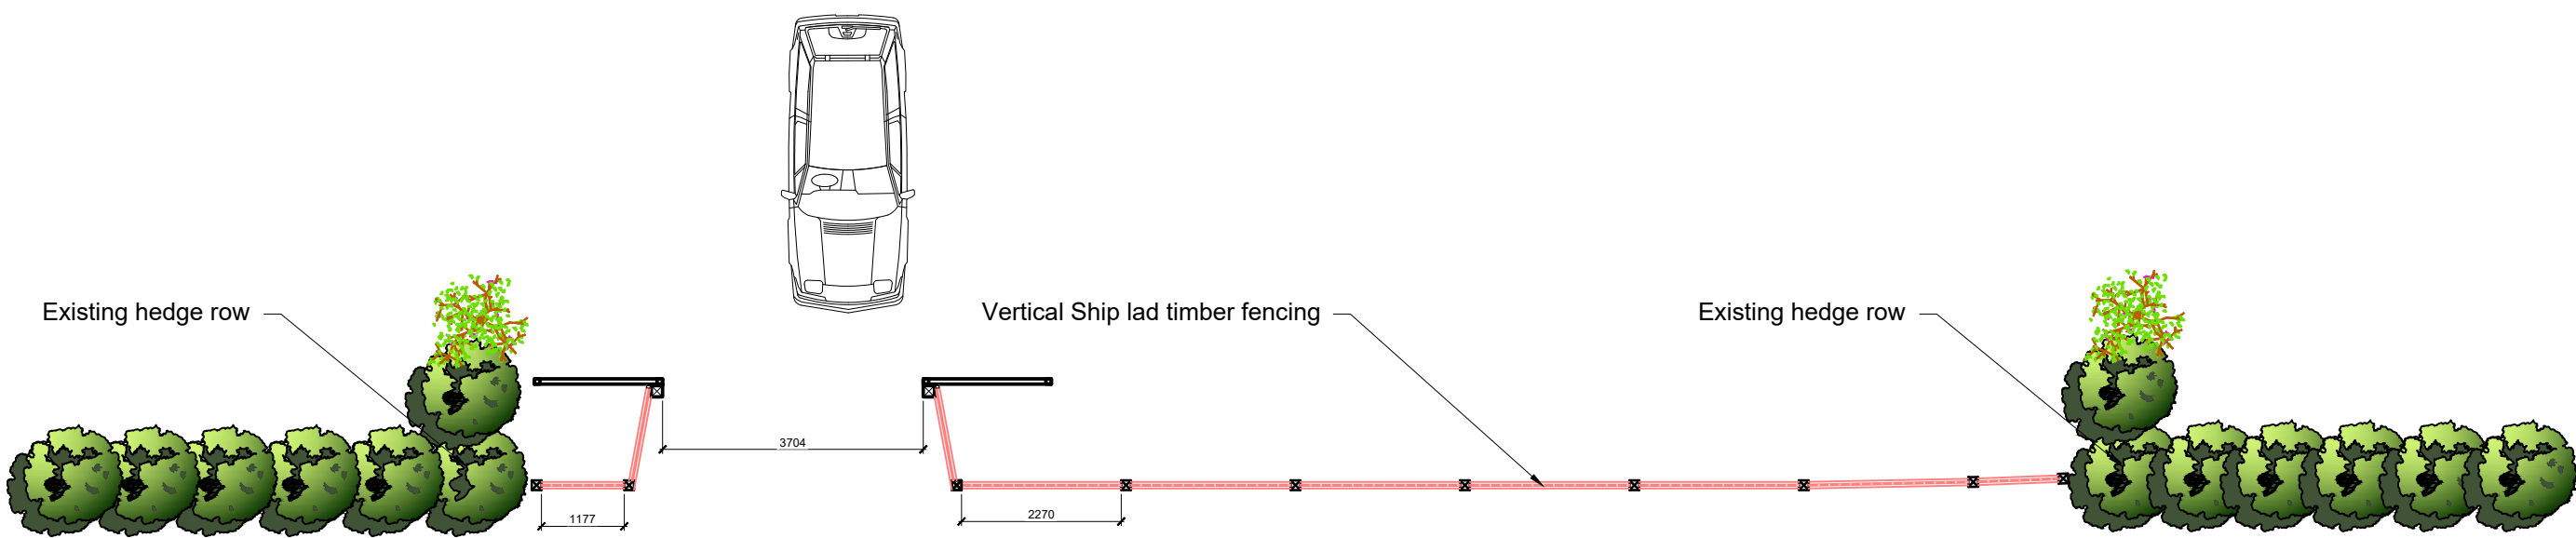

Proposed Ground Floor Plan
Scale: 1:100

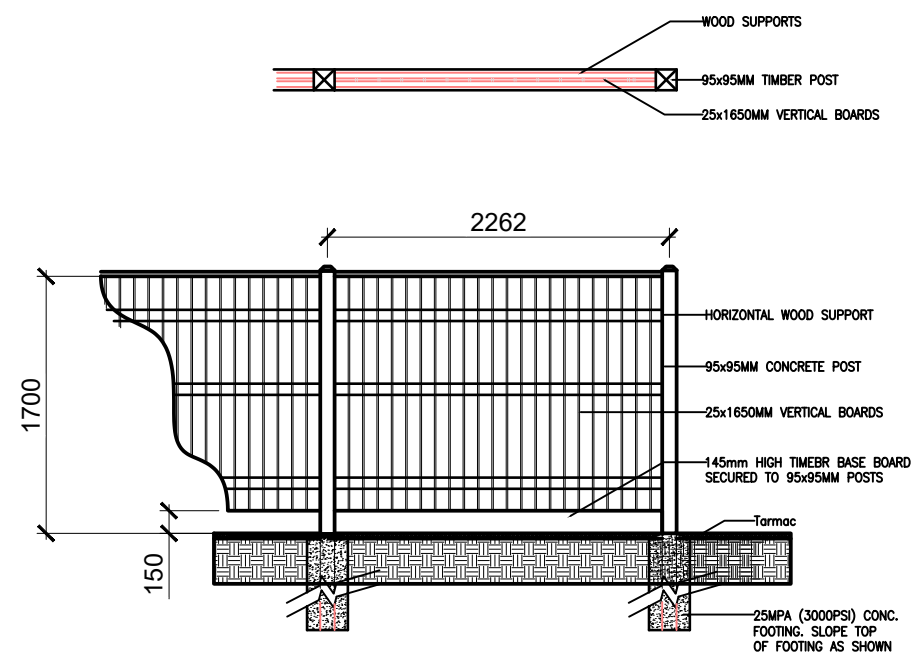

Front
Scale: 1:50

NOTE:
This drawing is to be read in conjunction with the Construction Notes and Structural Engineer's details.
The Contractor is responsible for all setting out and must check levels and dimensions on site before ordering materials or commencing work.
Refer to written dimensions only. Do not scale from drawings, except for the purposes of Planning assessment.
The Architect is to be immediately notified of any omissions or discrepancies.
Building work should not commence until all statutory approvals have been granted, i.e. Planning, Building Control, etc.
If a public sewer is discovered, consent to 'Build-over/Close-to' may be required from the Water Authority.

PARTY WALLS:
Work to Party Walls (including insertion of flashings, beam bearings, etc) are subject to Party Wall agreements with neighbours and are to be arranged by the Client in accordance with the Party Wall Act (i.e. Providing two months written notice)

- Below ground drainage - Surface Water
- Below ground drainage - Foul Water
- Discharge pipes
- Existing structure
- Proposed structure
- Removed structure

A	00/01/2023	Client Amendments	DLS
Revision:	Date:	Details:	Initials:

These drawings and designs are the property of Shear Architectural Design Ltd and must not be copied, retained, or used without prior written consent.

© Copyright

SHEAR
ARCHITECTURAL
CREATE INSPIRE ENHANCE

Unit 6 Riverside Business Centre,
Brighton Road,
Shoreham-by-Sea
BN43 6RE

07881 656512
info@sheararchitecturaldesign.co.uk
www.sheararchitecturaldesign.co.uk

PROJECT:
16 Hurst Rd,
Hassocks,
East Sussex
BN6 9NJ

DRAWING TITLE:
Retrospective Fence to front

	DATE:	12/05/2025
	SCALE:	Various @ A2
	DRAWN:	DS
	CHECKED:	-
	SHEET	OF

25/026
PROJECT NUMBER:

PL1
DRAWING NUMBER:

REVISION: