


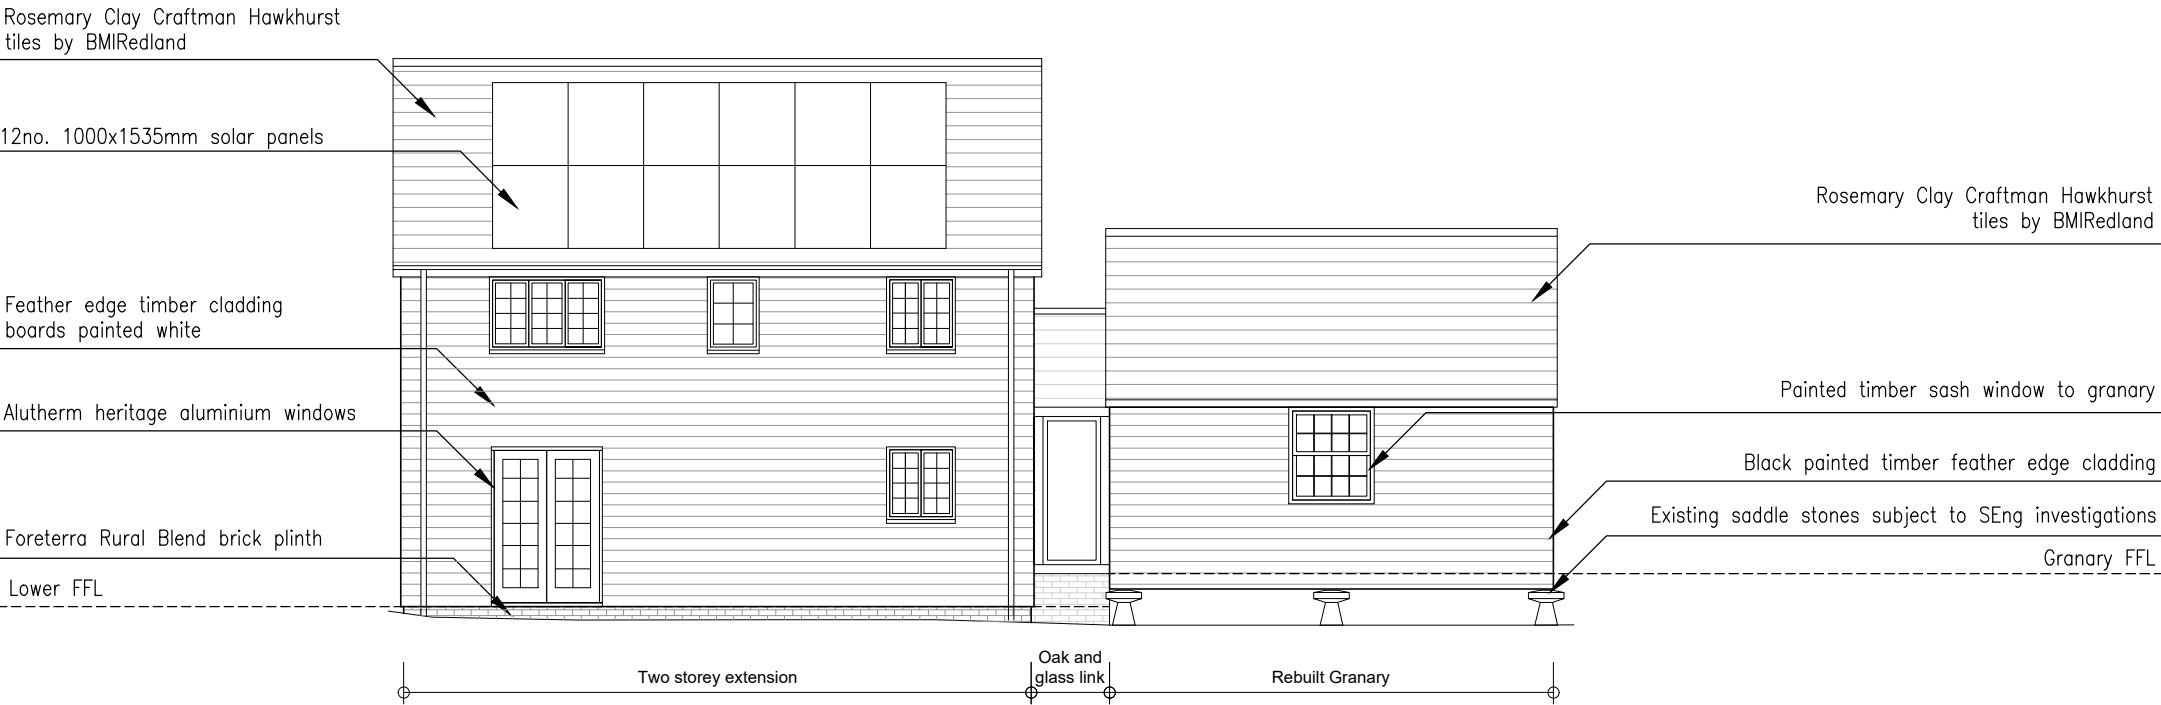

01 - Proposed South Elevation
1:100

Rev	Date
-----	------



Gavin Jones Architecture

Project Details

Site Office Building
Crabbet Park
RH10 4SW

Drawing Details

Title:
Proposed South Elevation

Job no. 038	Drawing no. 032
----------------	--------------------

Scale: 1:100 @ A3	Date: May '26
----------------------	------------------

Status: Planning	Rev: PL00
---------------------	--------------

