


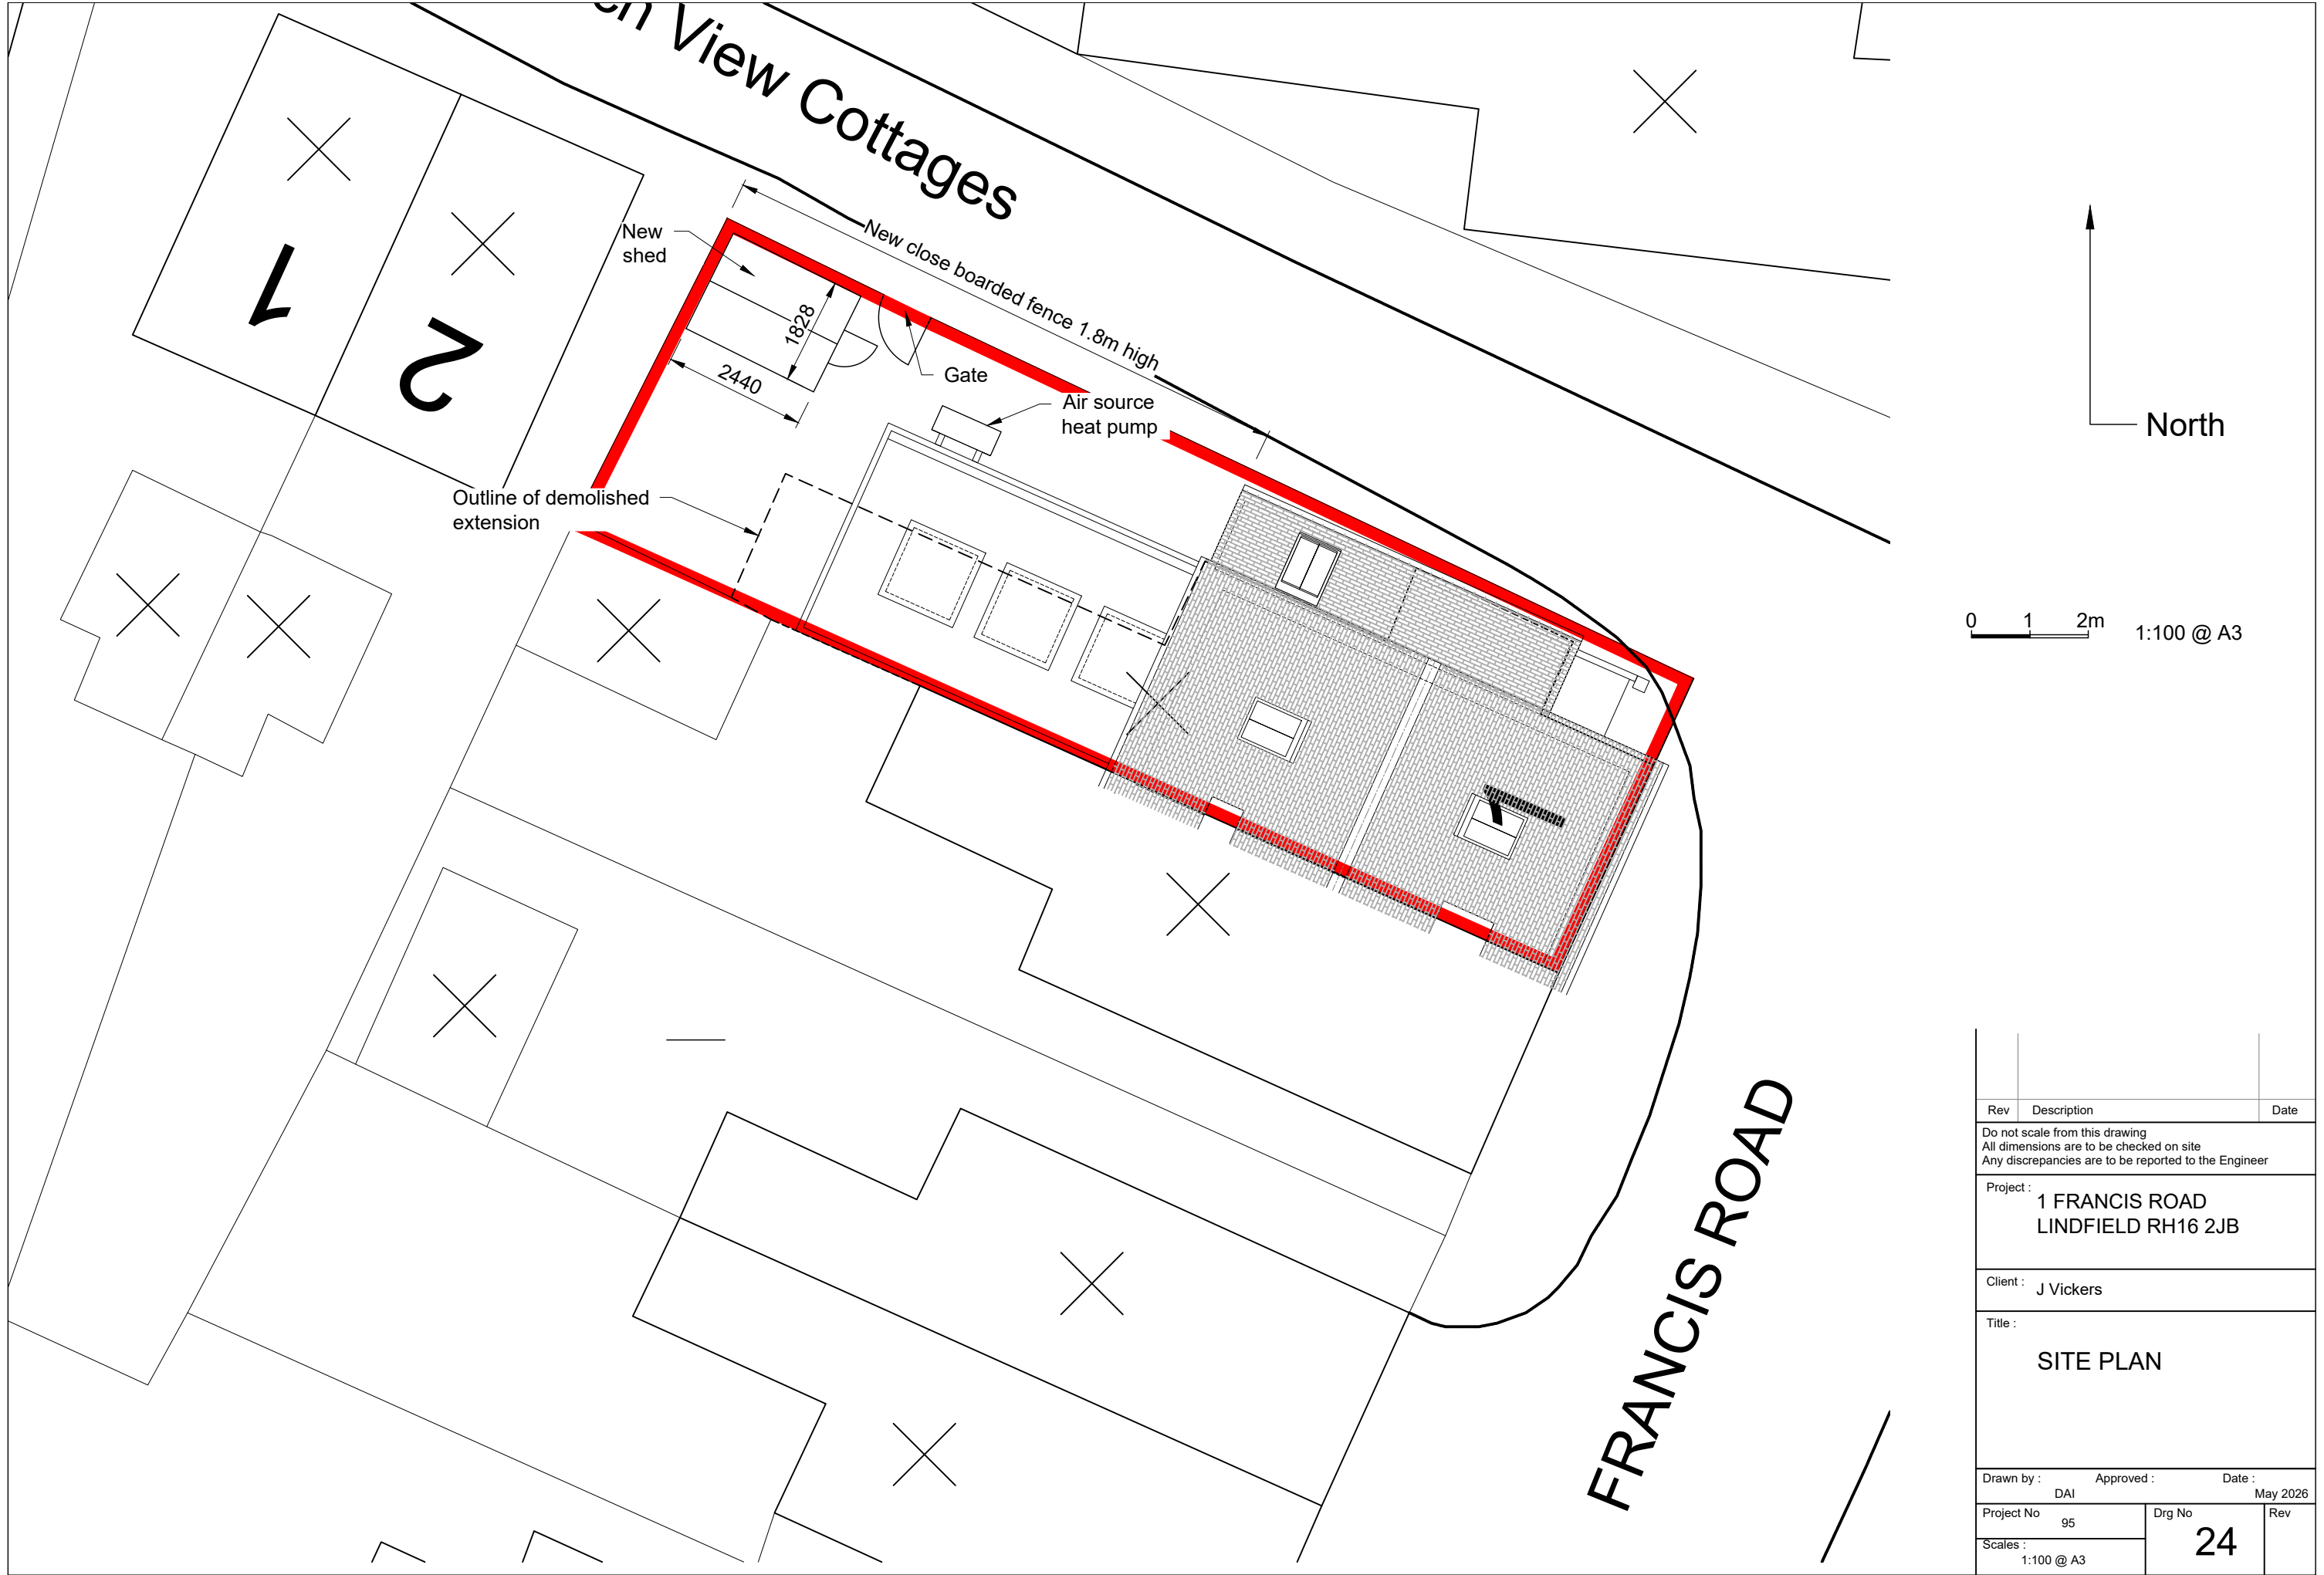

Rev	Description	Date
Do not scale from this drawing All dimensions are to be checked on site Any discrepancies are to be reported to the Engineer		
Project : 1 FRANCIS ROAD LINDFIELD RH16 2JB		
Client : J Vickers		
Title : SITE PLAN		
Drawn by : DAI	Approved :	Date : May 2026
Project No 95	Drg No 24	Rev
Scales : 1:100 @ A3		