

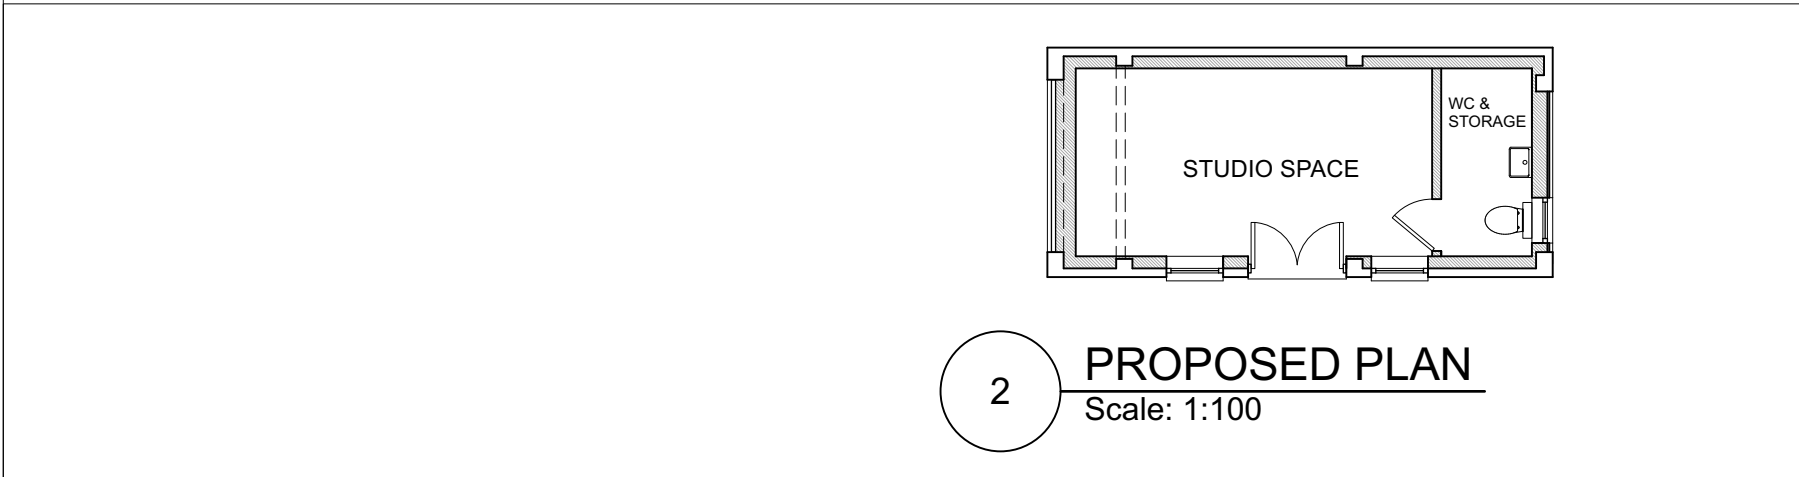
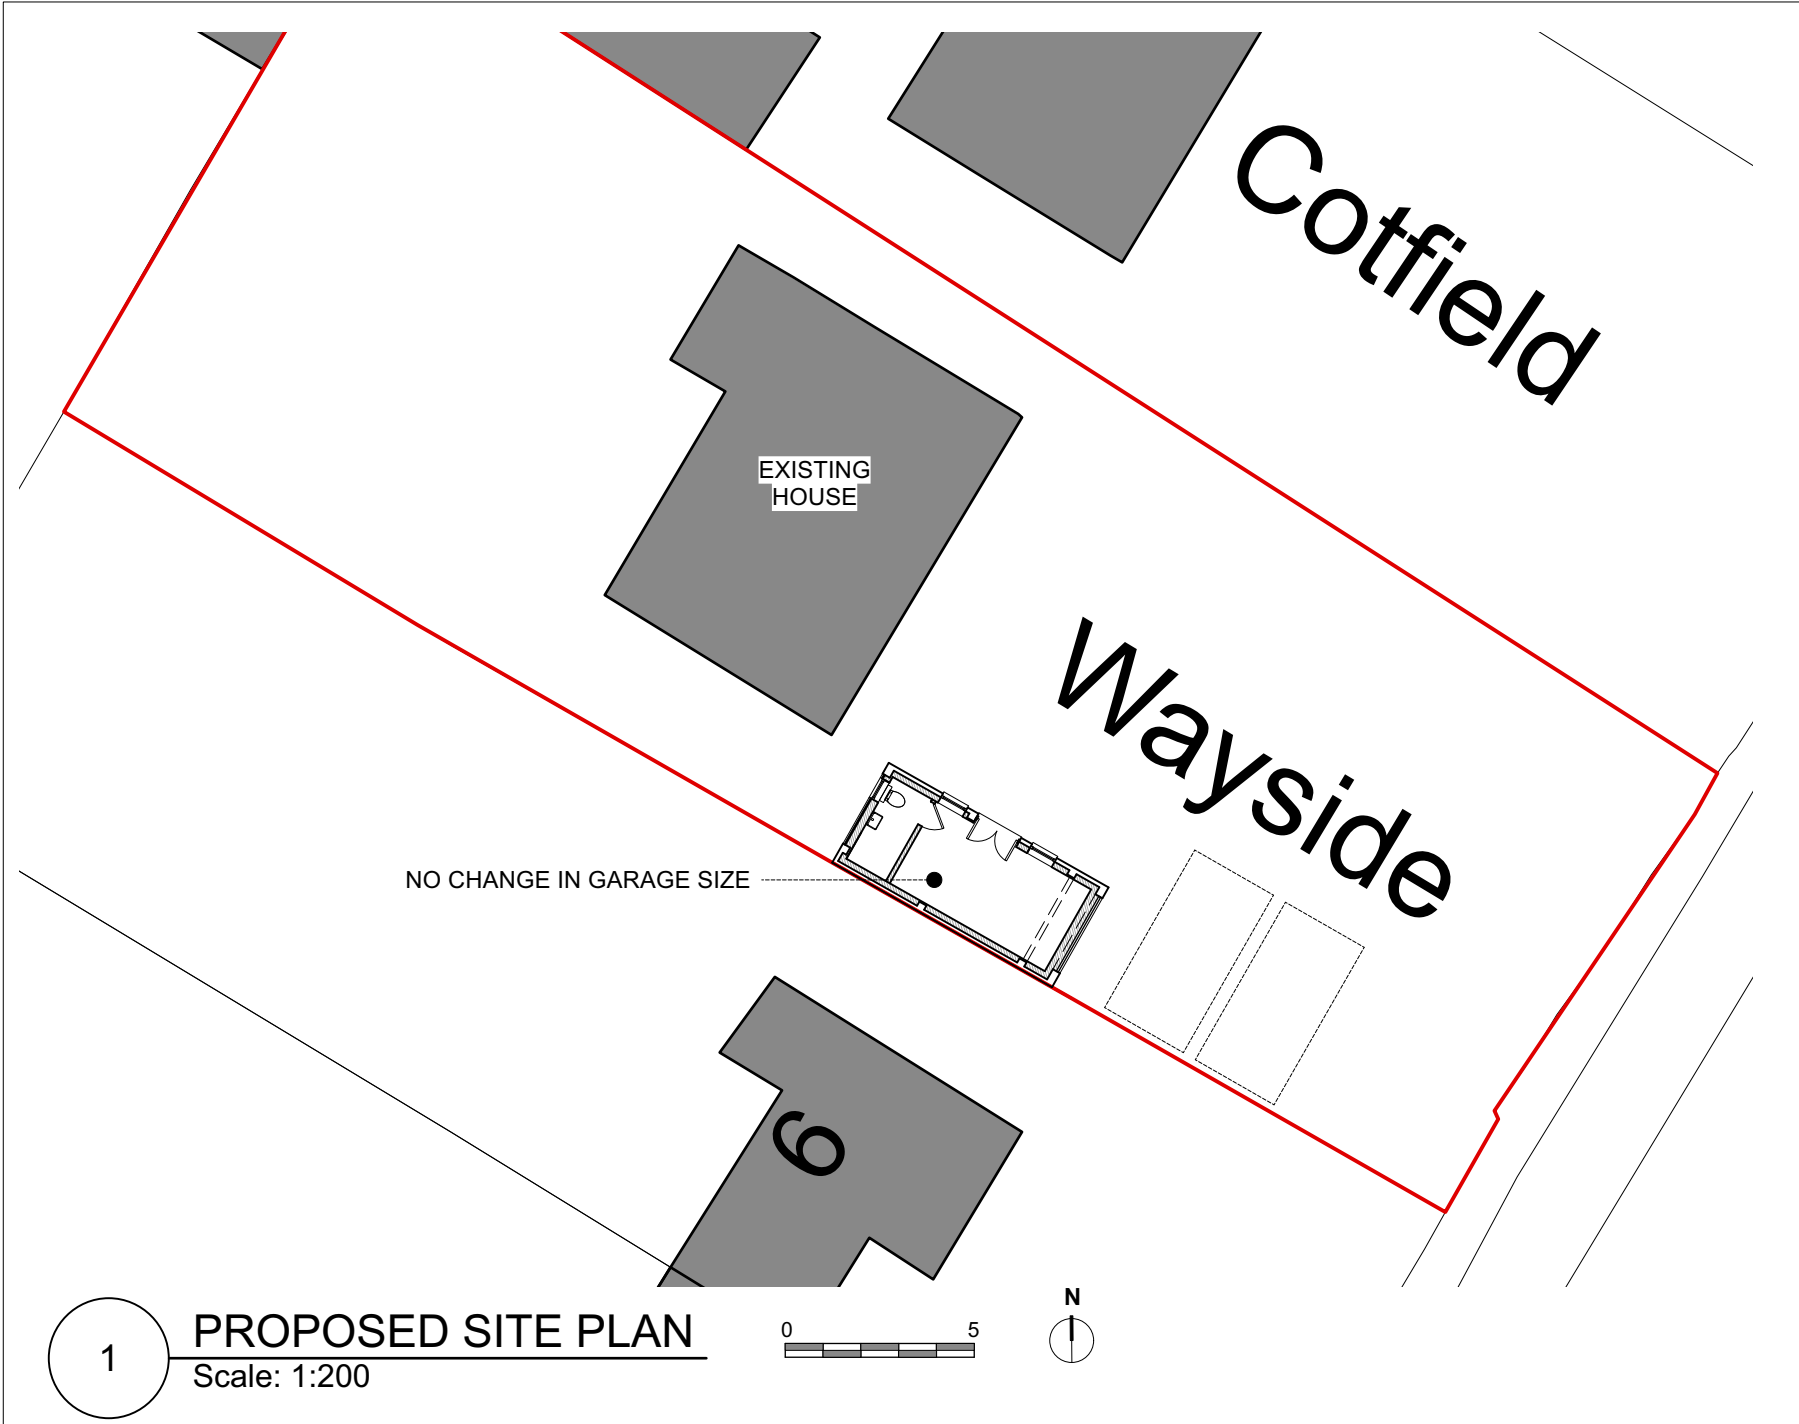



3 PROPOSED NORTH ELEVATION
Scale: 1:100

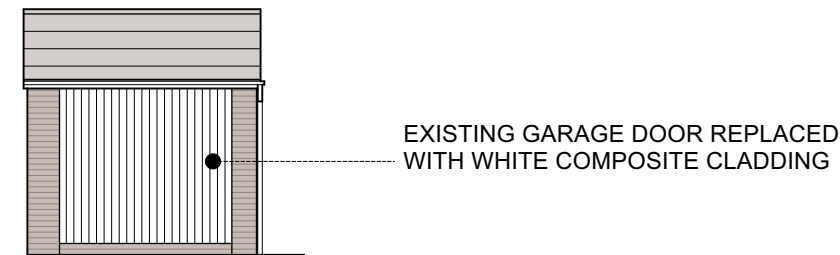

4 PROPOSED EAST ELEVATION
Scale: 1:100

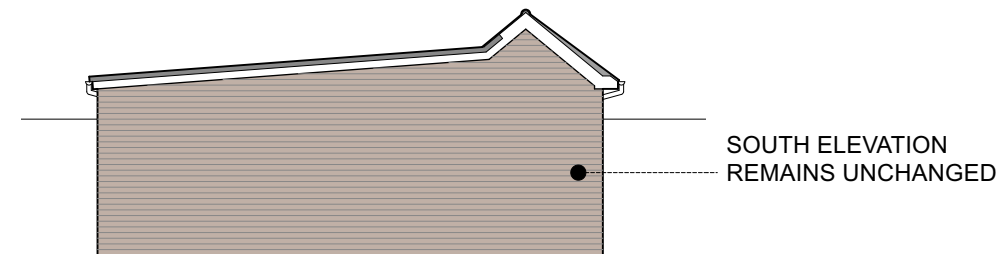

5 PROPOSED SOUTH ELEVATION
Scale: 1:100

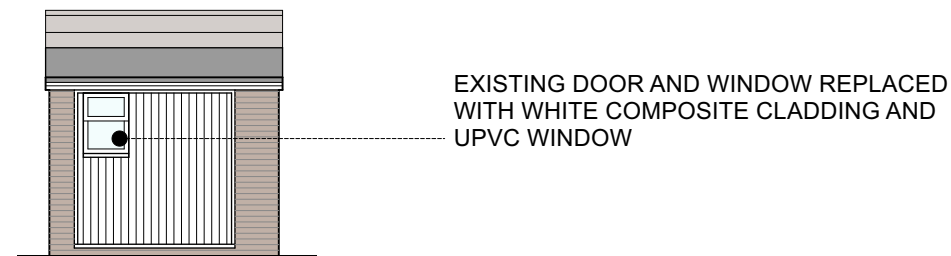

6 PROPOSED WEST ELEVATION
Scale: 1:100



Use only written or calculated dimensions. Do not scale. This drawing must only be used for the purpose intended. Any discrepancies on or between all drawings issued must be drawn to the attention of the Designer for clarification. All drawings are to be read in conjunction with the relevant specialists drawings.

All dimensions must be confirmed on site. This drawing is copyright and no part of it may be reproduced without consent. This drawing and the details thereon do not constitute an instruction.

This drawing is design intent only and is not intended for use in manufacturing, construction or fitting out, it is the contractor's responsibility to ensure all materials and specifications are fit for purpose.

Nothing on this drawing or associated specifications should be construed to relieve the contractor from their obligation to do a professional and workmanlike job.

NATHAN ZAVER
ARCHITECTURAL & INTERIOR DESIGN
M +44 (0) 7789 696175
E nzaver@hotmail.com

Project: WAYSIDE, LONDON ROAD, HAS SOCKS	
Client: BEN SAUNDERS	
Drawing title: PROPOSED PLANS & ELEVATIONS	
Status: LAWFULL DEVELOPMENT CERTIFICATE	
Scale: 1:100/200 @ A3	
Project ref: WH	Date: MARCH 2026
	Rev:
Rev Reason	Date Person
Drawing no: 2000	