



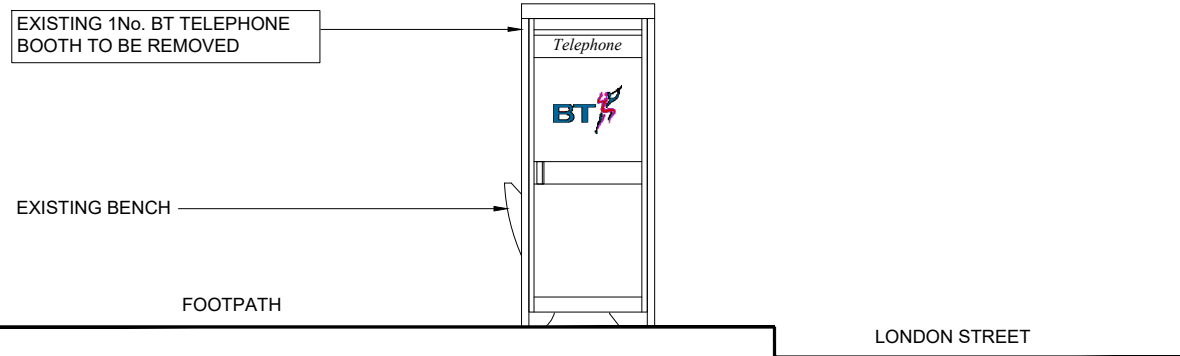



EXISTING FRONT ELEVATION
SCALE 1:50

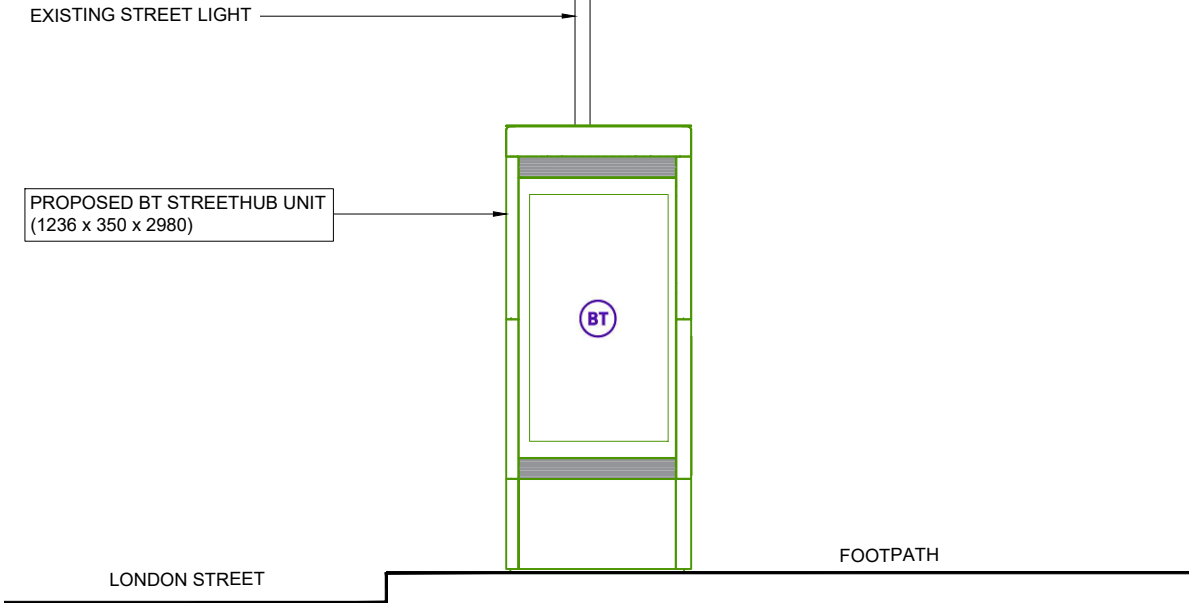

PROPOSED FRONT ELEVATION
SCALE 1:50



PROPOSED PHOTOMONTAGE
NTS

 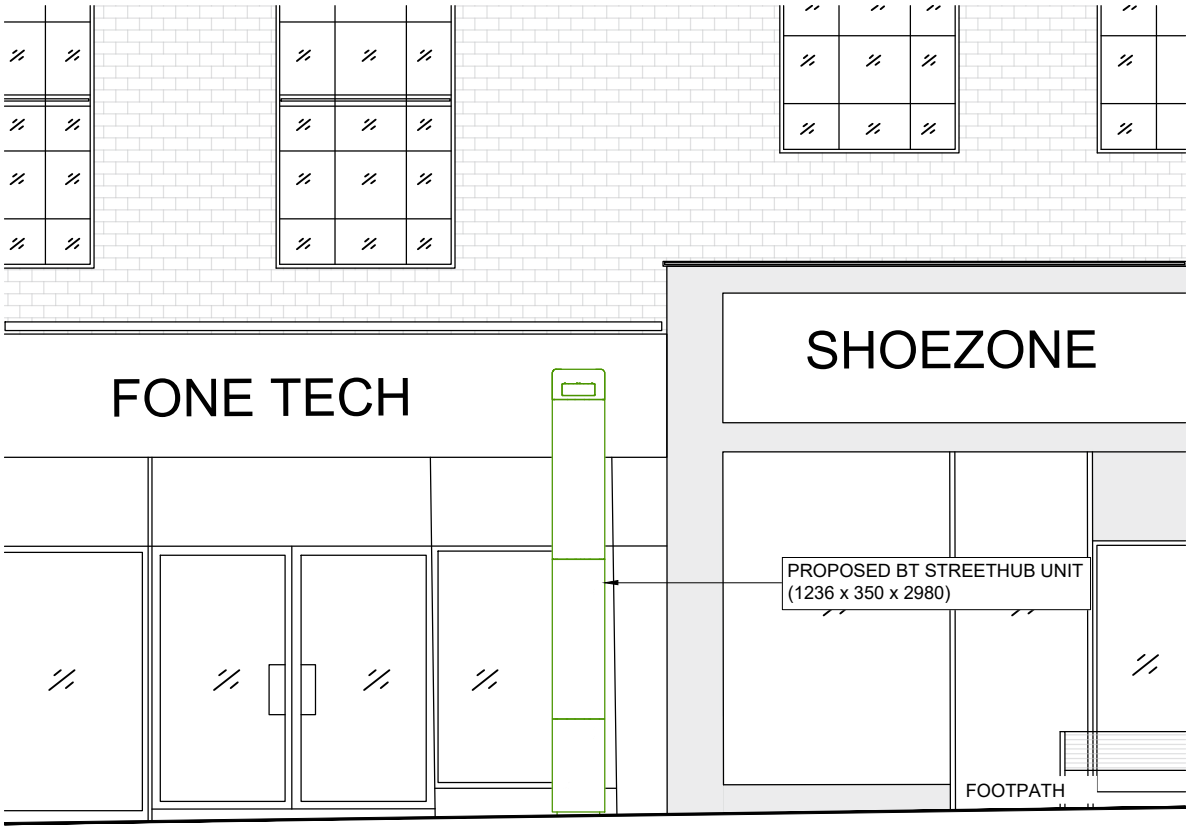

PROPOSED SIDE ELEVATION
SCALE 1:50

GENERAL NOTES

Use written dimensions only, do not scale from drawing. Use latest revision of all referenced information.

LAT 51.125395 LONG -0.008772

Rev	Date	Description	Drawn	Chkd
A	07-07-2026	New BT Streethub Structure	AKN	ADN



Drg Status
PLANNING

Cell No. & Name
ESG-101

Site Name & Address
Pavement o/s 41 London Rd,
East Grinstead, RH19 1AW

Drawing Title
EXISTING AND PROPOSED
ELEVATIONS

Scale	1:50	Date	07-07-2026
Drawn By	AKN	Checked By	ADN
Drawing Number	003	Revision	A