


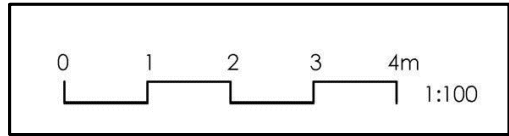

PLANNING DRAWING



SARAH BREEZE RIBA

Client
Ashley & Anna Swan

Project
12 Sheppeys
Haywards Heath
West Sussex RH16 4NZ


Title
Existing Ground & First Floor Plans

Drawn by SB	Checked by AS&AS
----------------	---------------------


Scale A3 @ 1:100	Date 25/03/25
---------------------	------------------

Project no.	Dwg. no.	Revision	Prelim.
-------------	----------	----------	---------

BA205	00	--	
-------	----	----	--

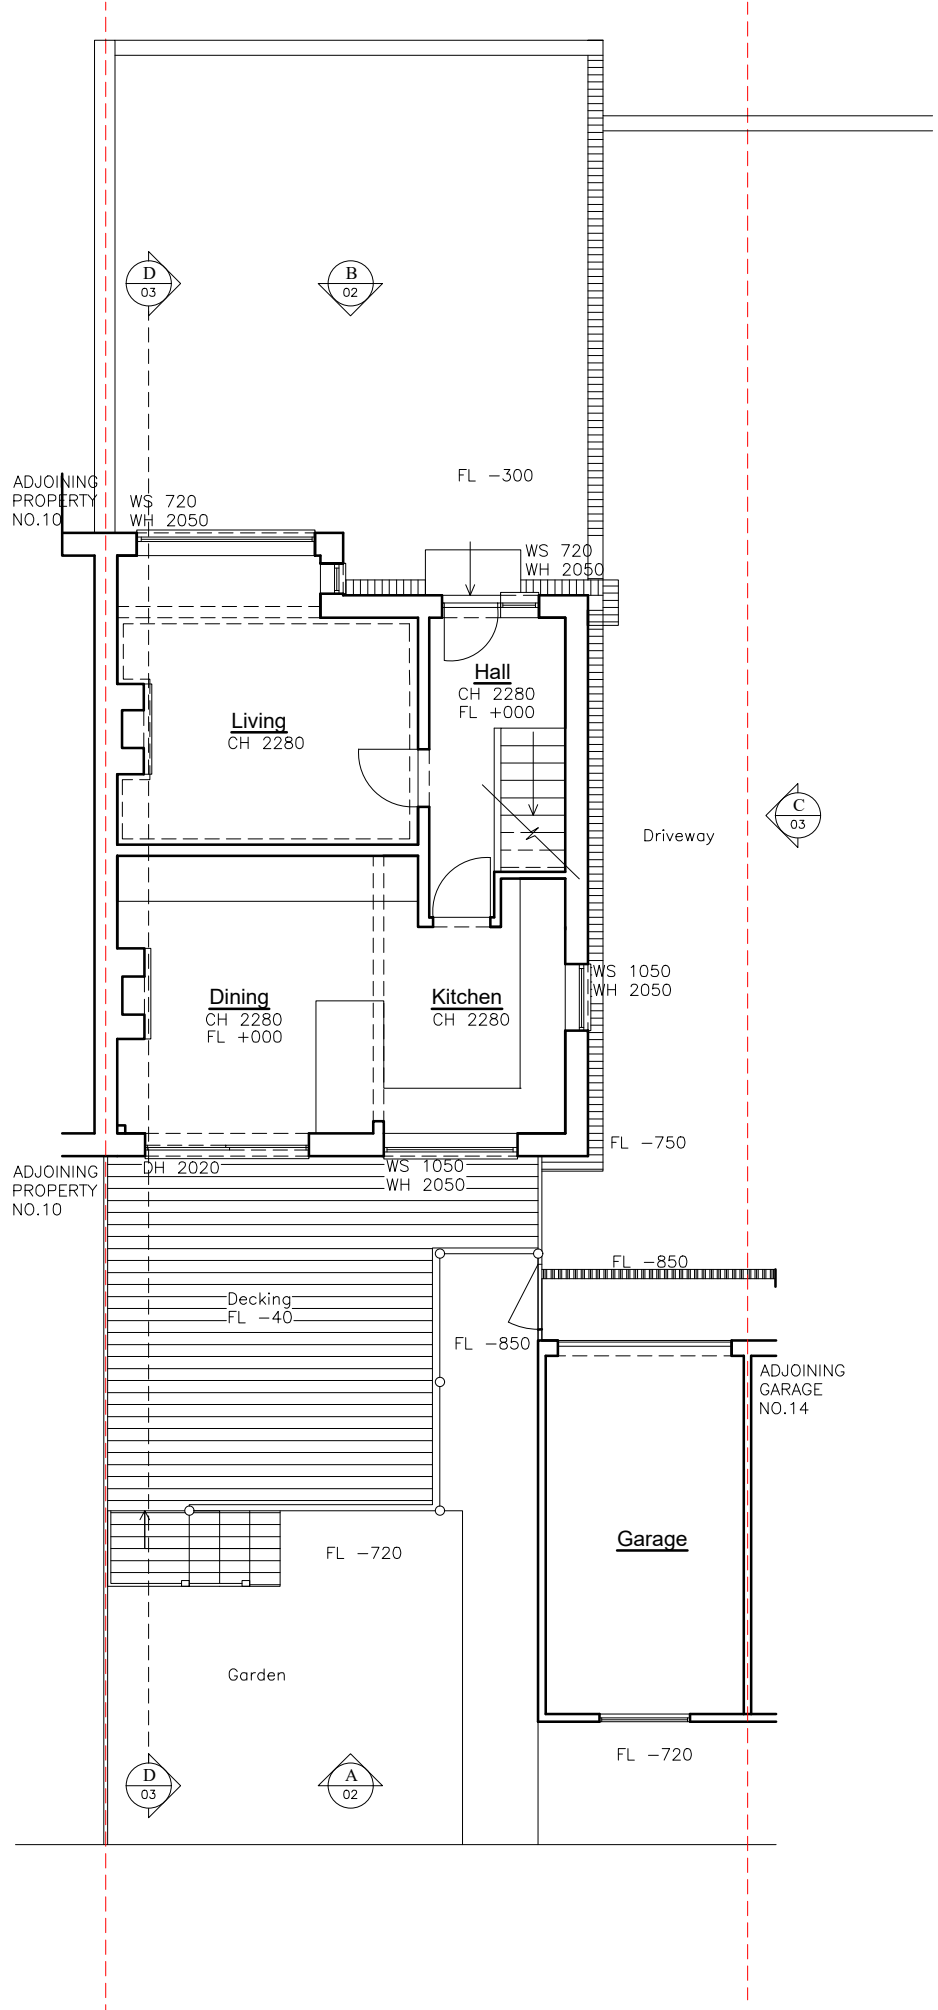

Existing Ground Floor Plan

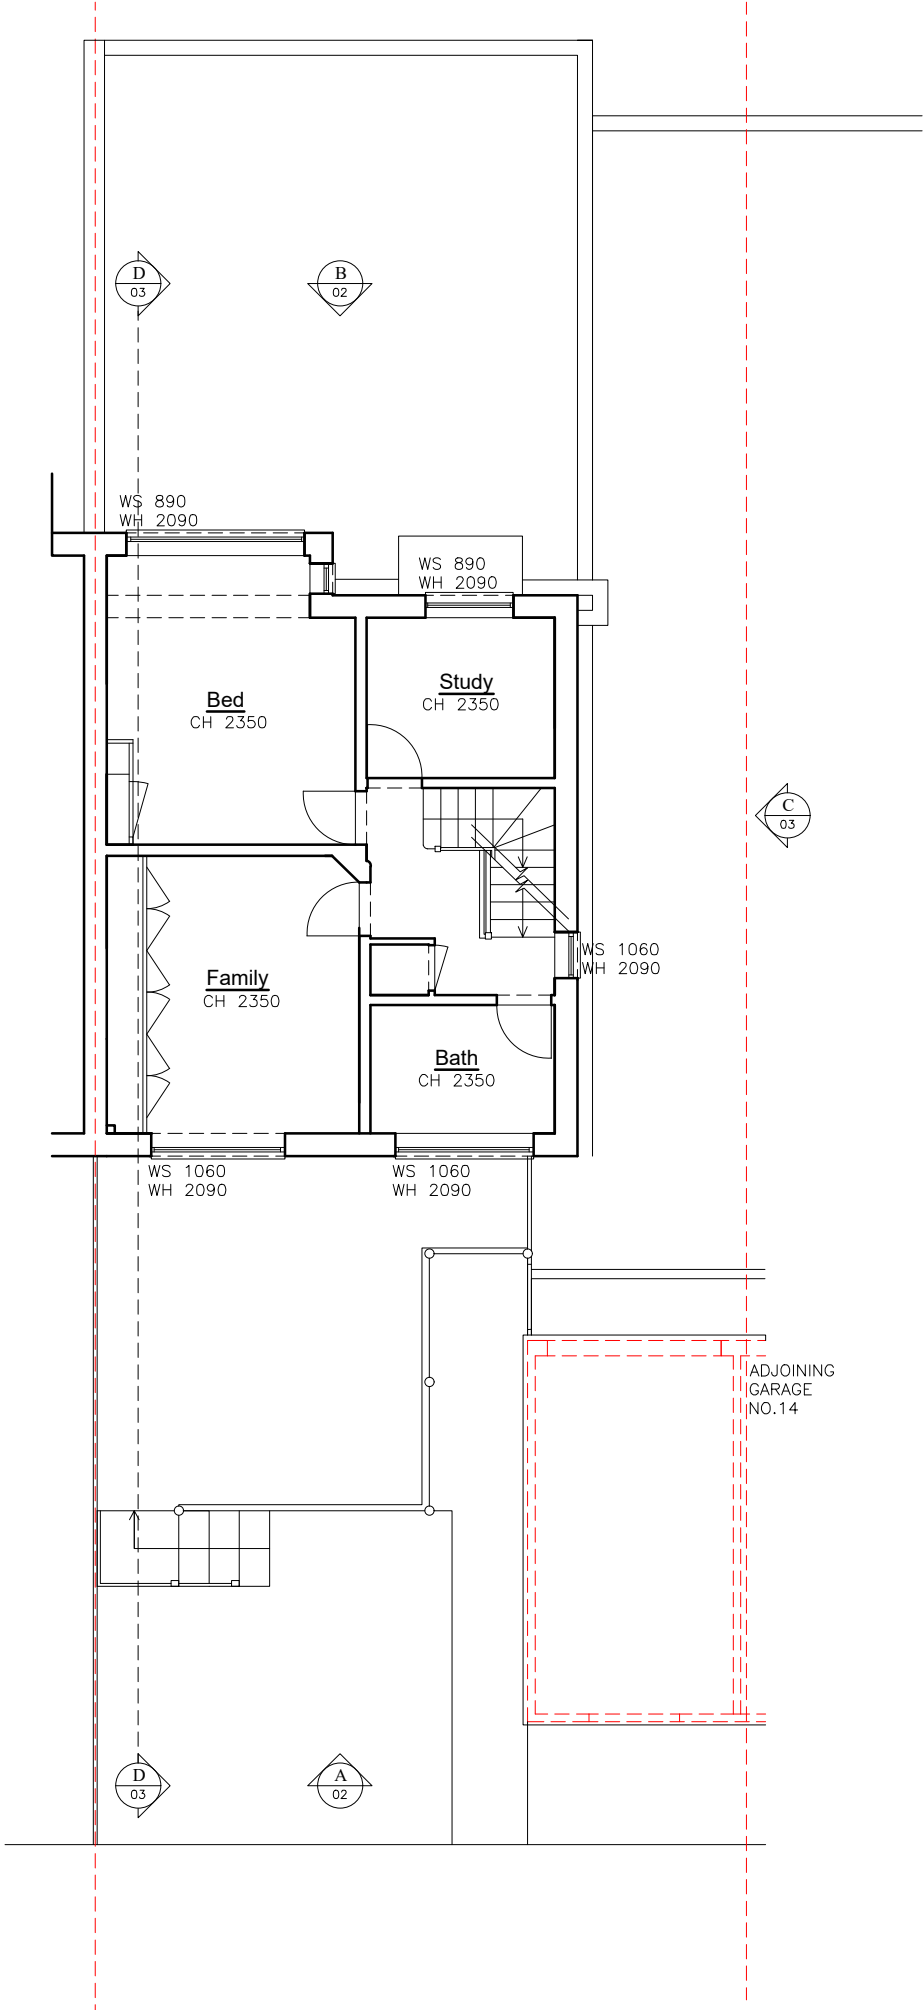

Existing First Floor Plan