



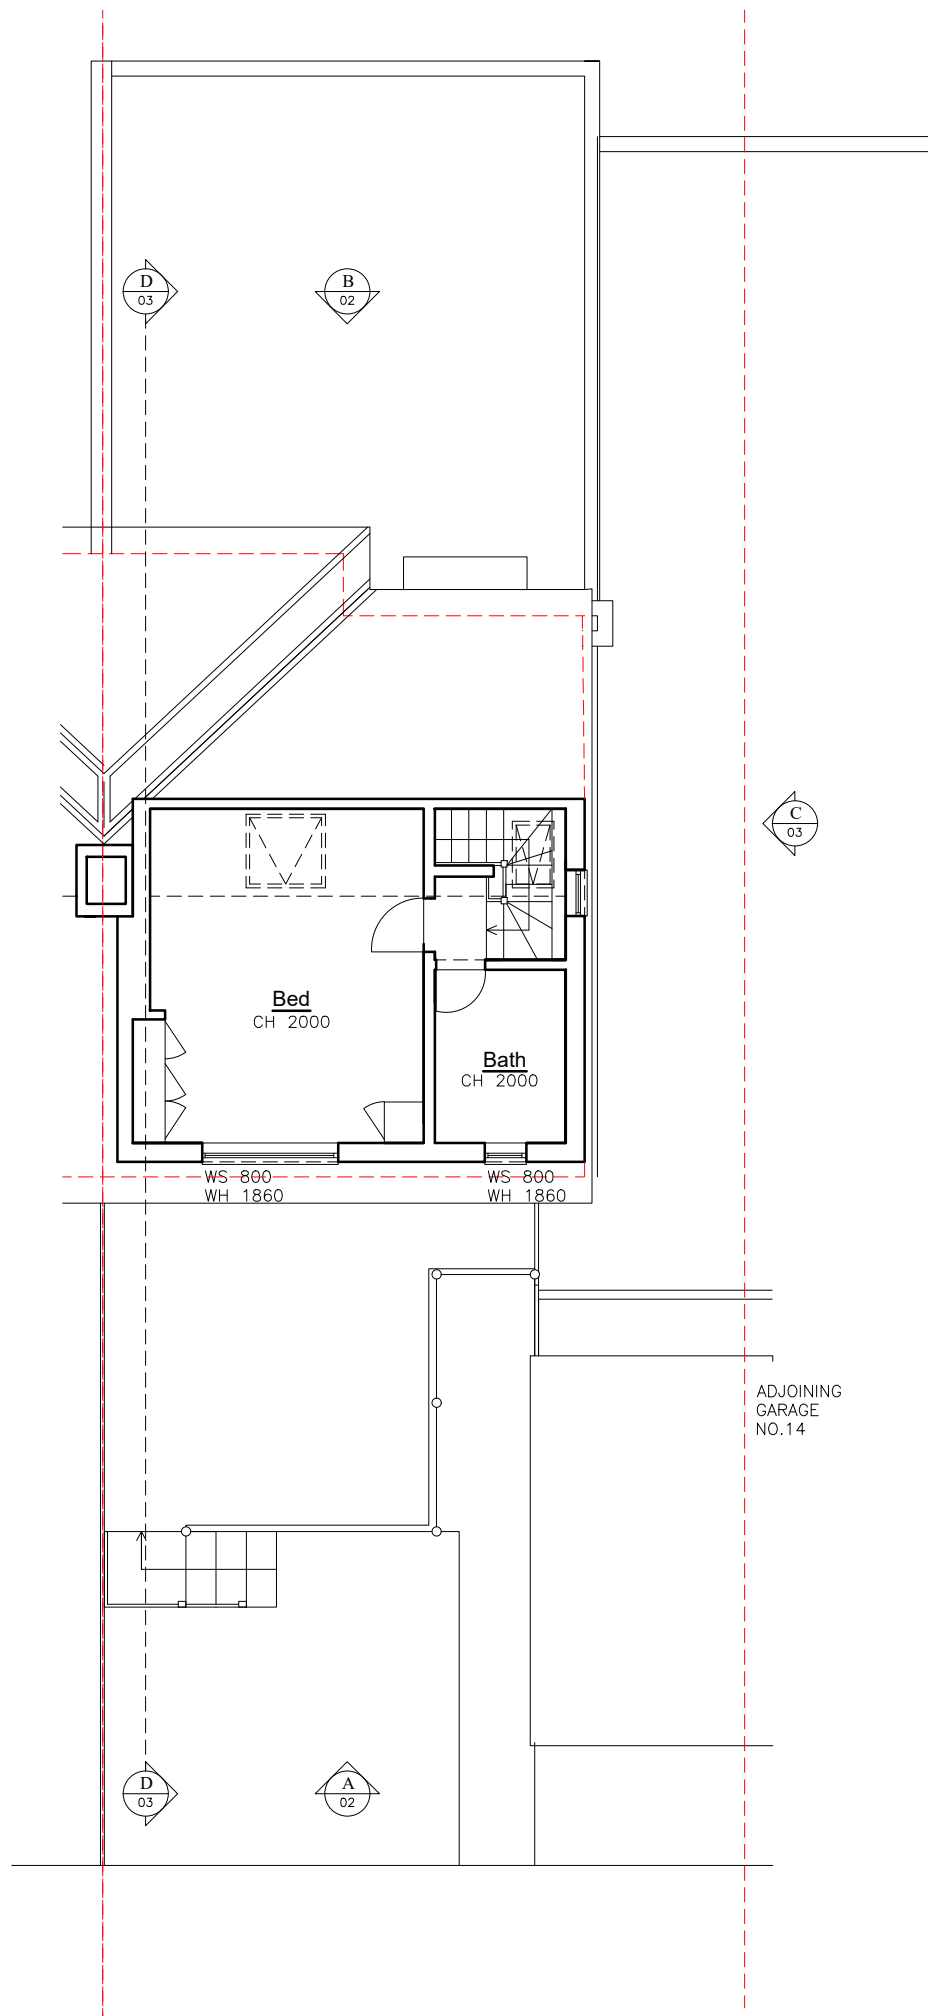


Existing Second Floor Plan

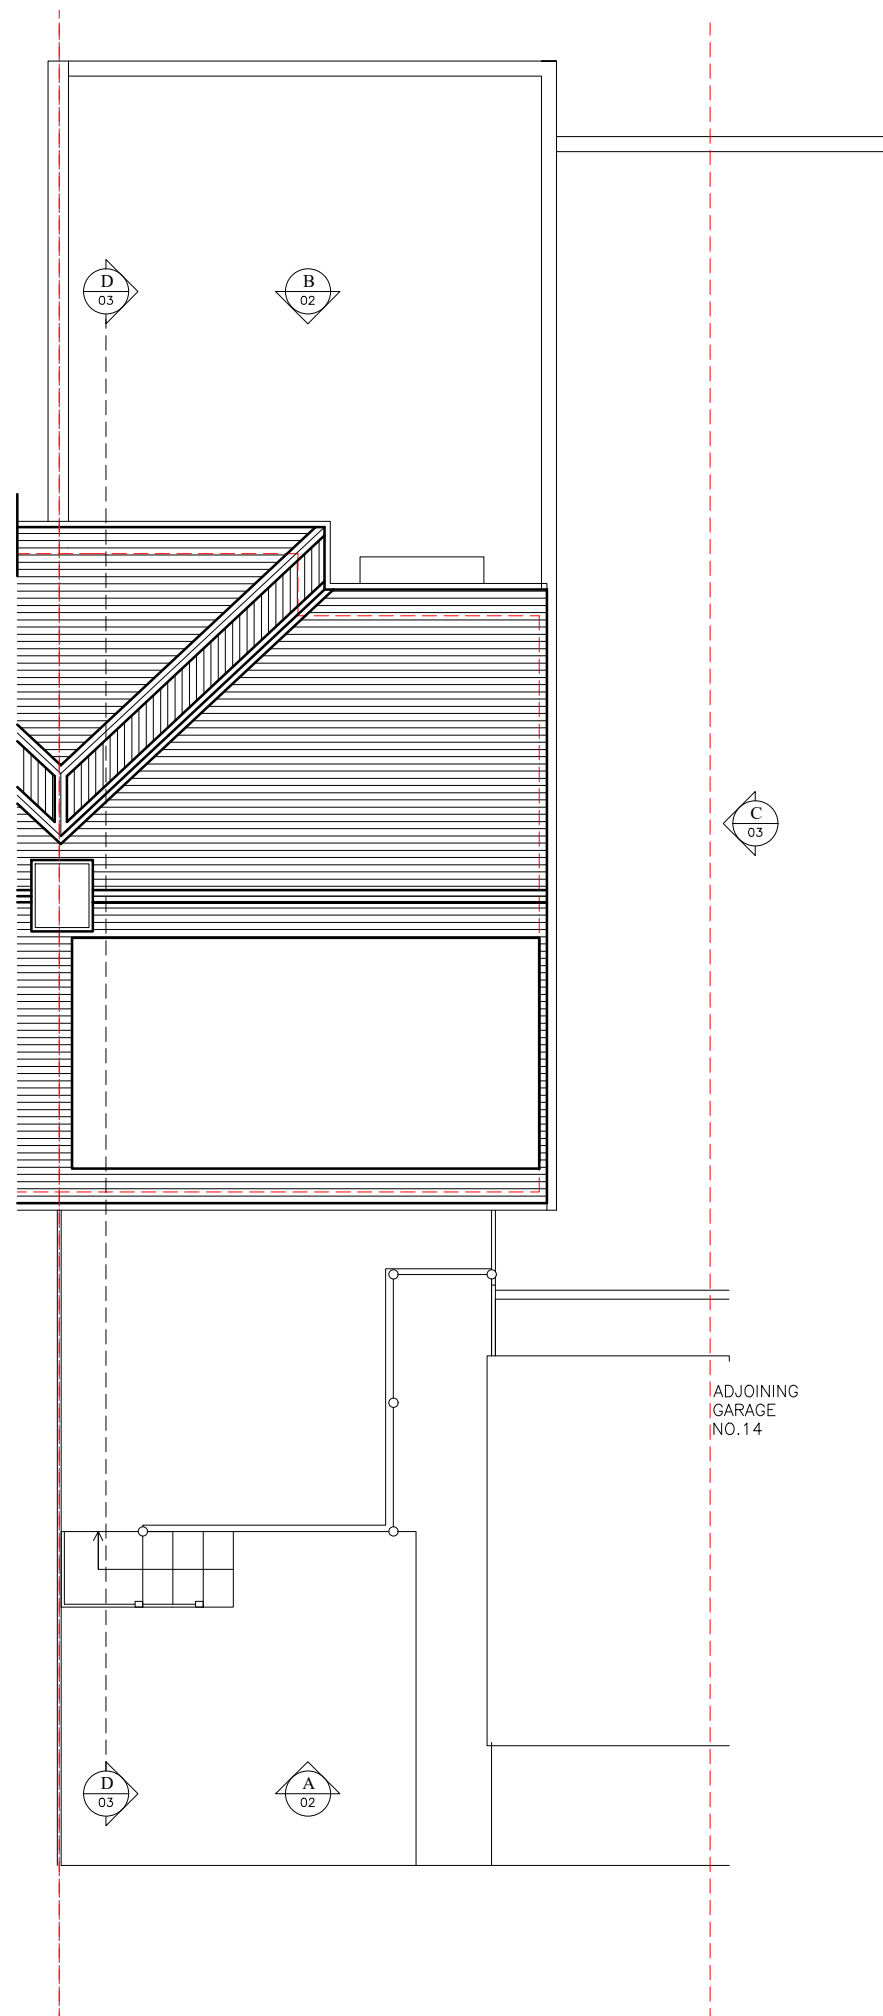

Existing Roof Plan

PLANNING DRAWING

 

SARAH BREEZE RIBA

Client

Ashley & Anna Swan

Project

12 Sheppeys
Haywards Heath
West Sussex RH16 4NZ

Title

Existing Second Floor & Roof Plan

Drawn by

SB

Checked by

AS&AS

Scale

A3 @ 1:100

Date

25/03/25

Project no.

Dwg. no.

Revision

Prelim.

BA205

01

--