


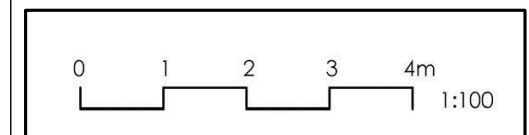

PLANNING DRAWING



SARAH BREEZE RIBA

Client

Ashley & Anna Swan

Project

12 Sheppeys
Haywards Heath
West Sussex RH16 4NZ

Title

Proposed Ground & First Floor Plans

Drawn by

SB

Checked by _____

AS&AS

Scale

A3 @ 1:100

Date _____

04/04/2025

Project no.

Dwg. no.


Revision

Prelim.


BA205

10

—

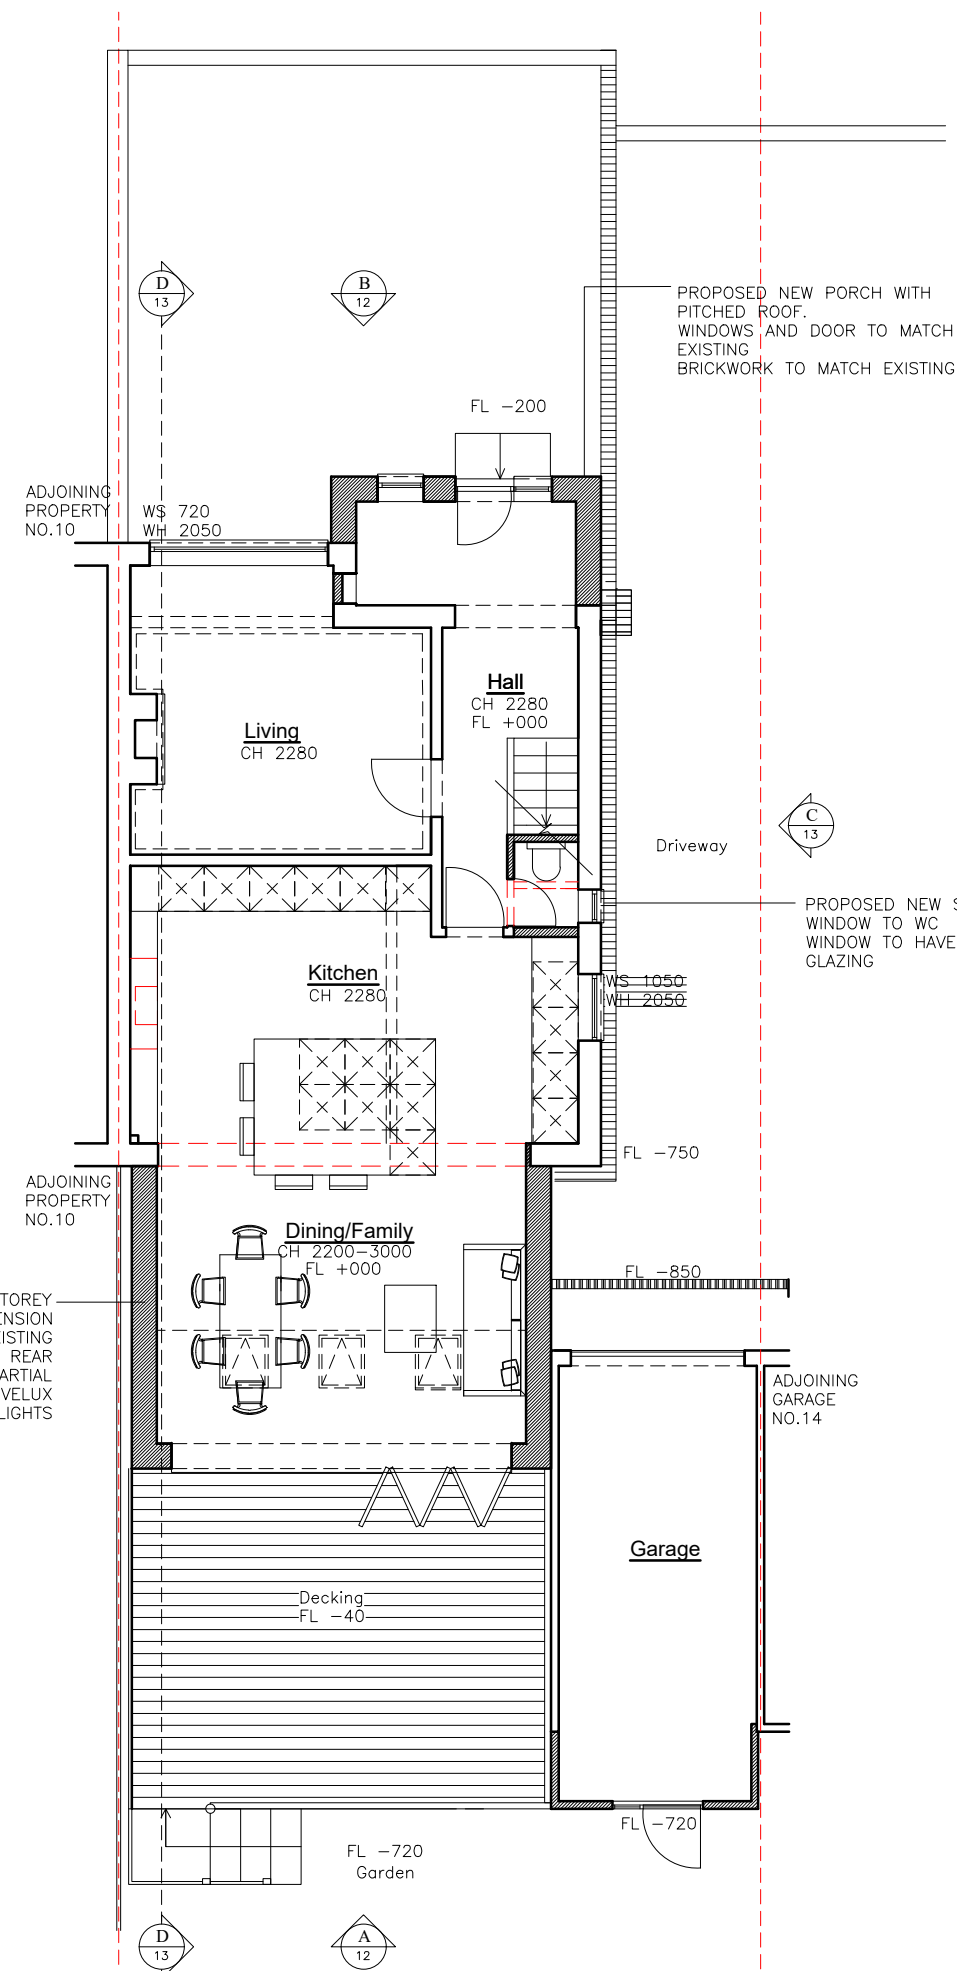

Proposed Ground Floor Plan

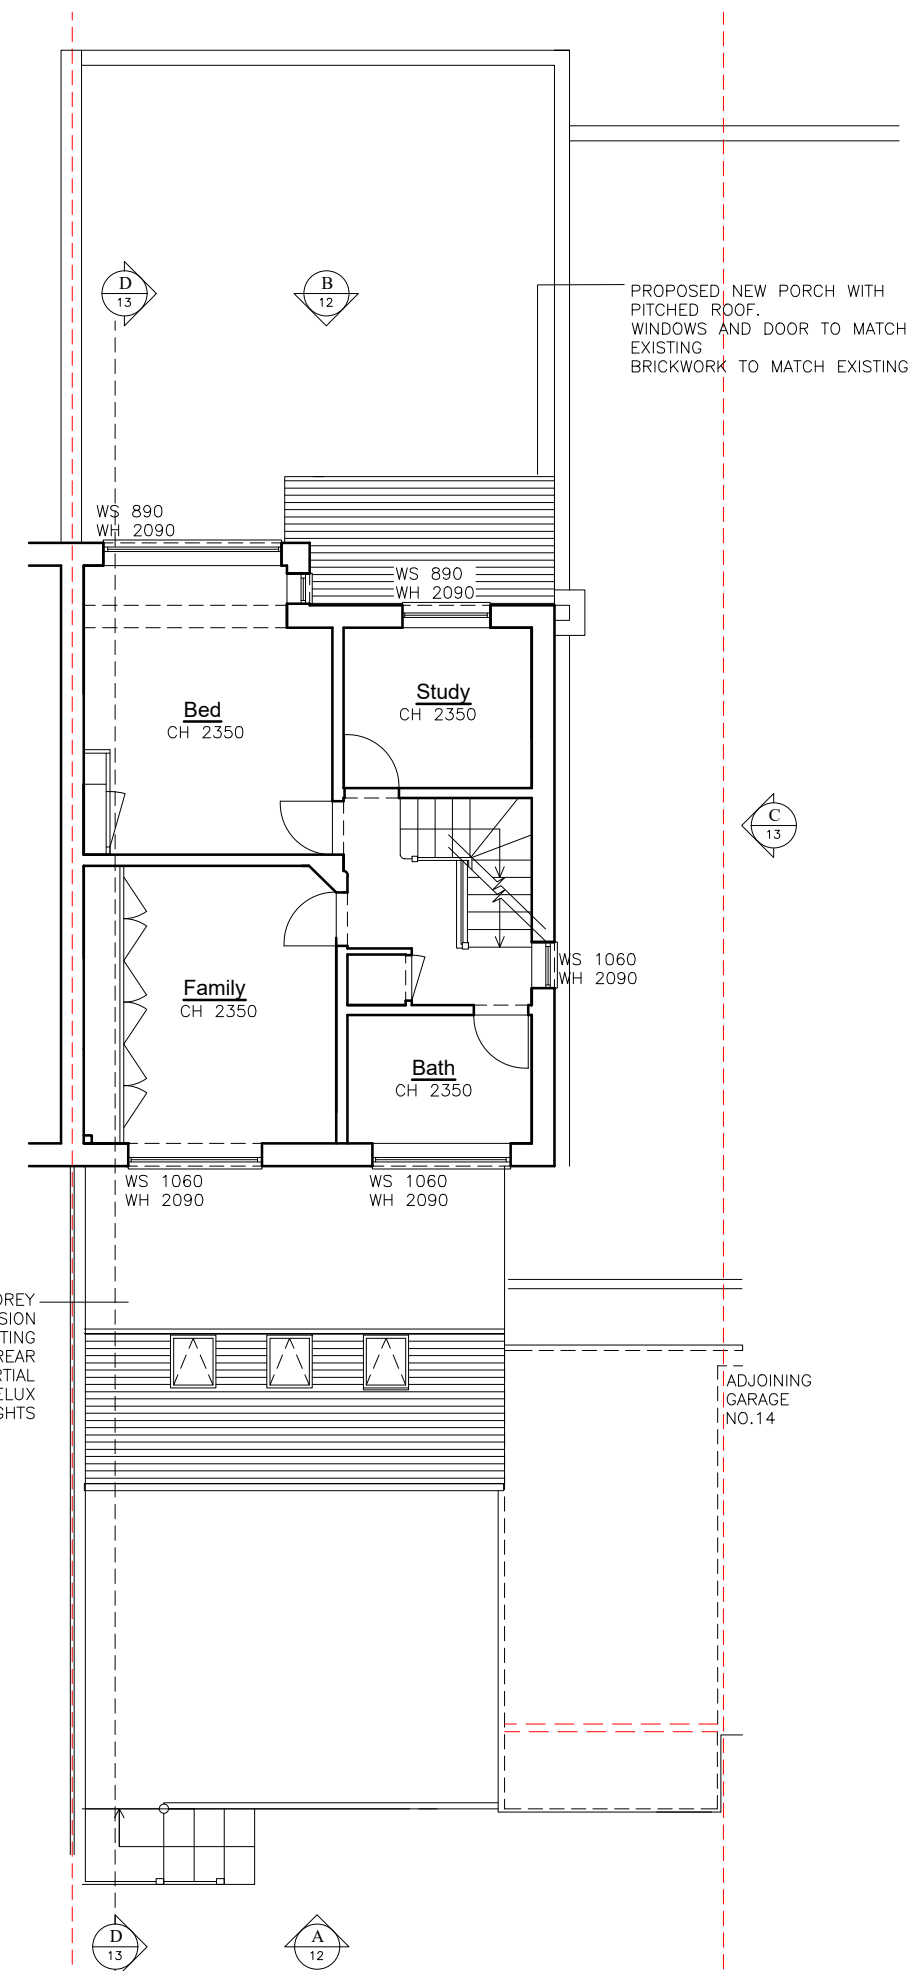

Proposed First Floor Plan