


DRAWINGS CAN BE SCALED FOR PLANNING ONLY, DO NOT SCALE FOR ANY OTHER PURPOSE. ALL DIMENSIONS TO BE CHECKED ON SITE AND ANY DISCREPANCIES TO BE NOTIFIED TO THE ARCHITECT IMMEDIATELY. ALL DRAWINGS TO BE READ IN ACCORDANCE WITH CURRENT BUILDING REGULATIONS, RELEVANT CODES OF PRACTICE AND BRITISH STANDARDS.

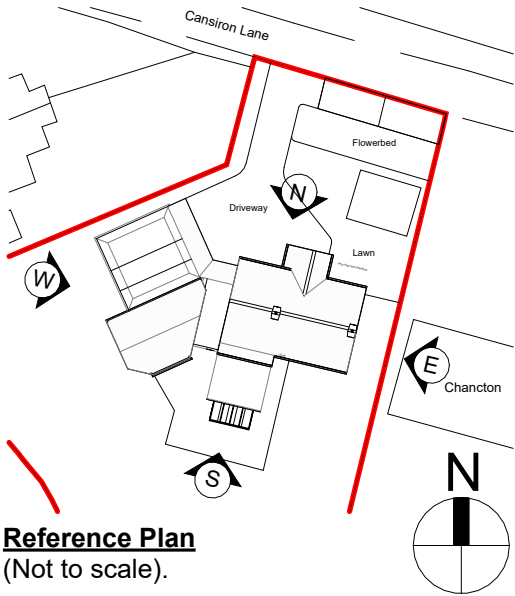

Reference Plan
(Not to scale).

P2 MO 03/10/25 Draft Planning Set
P1 MO 15/08/25 Prelim. Issue to Client

Revision Schedule

COWAN
ARCHITECTS

West Sussex | London | Dublin

T. 01342 410242

info@cowan-architects.co.uk | www.cowan-architects.co.uk

Job: Cedar Cottage, Ashurst Wood

Client: Robert Lewin


Address: Cedar Cottage, Cansiron Lane,
Ashurst Wood, RH19 3SD.

Drawing: Existing First Floor Plan

PLANNING

Project Ref.		Drg No.		Suitability.		Rev.			
2532		0111		S4		P2			
Size:		Scale:		Drawn:		Checked:		Date:	
A3		As indicated		MO		JRS		12/08/25	
BIM Ref.									
2532-CAL-XX-01-DR-A-0111_S4-P2									

© COWAN ARCHITECTS LTD

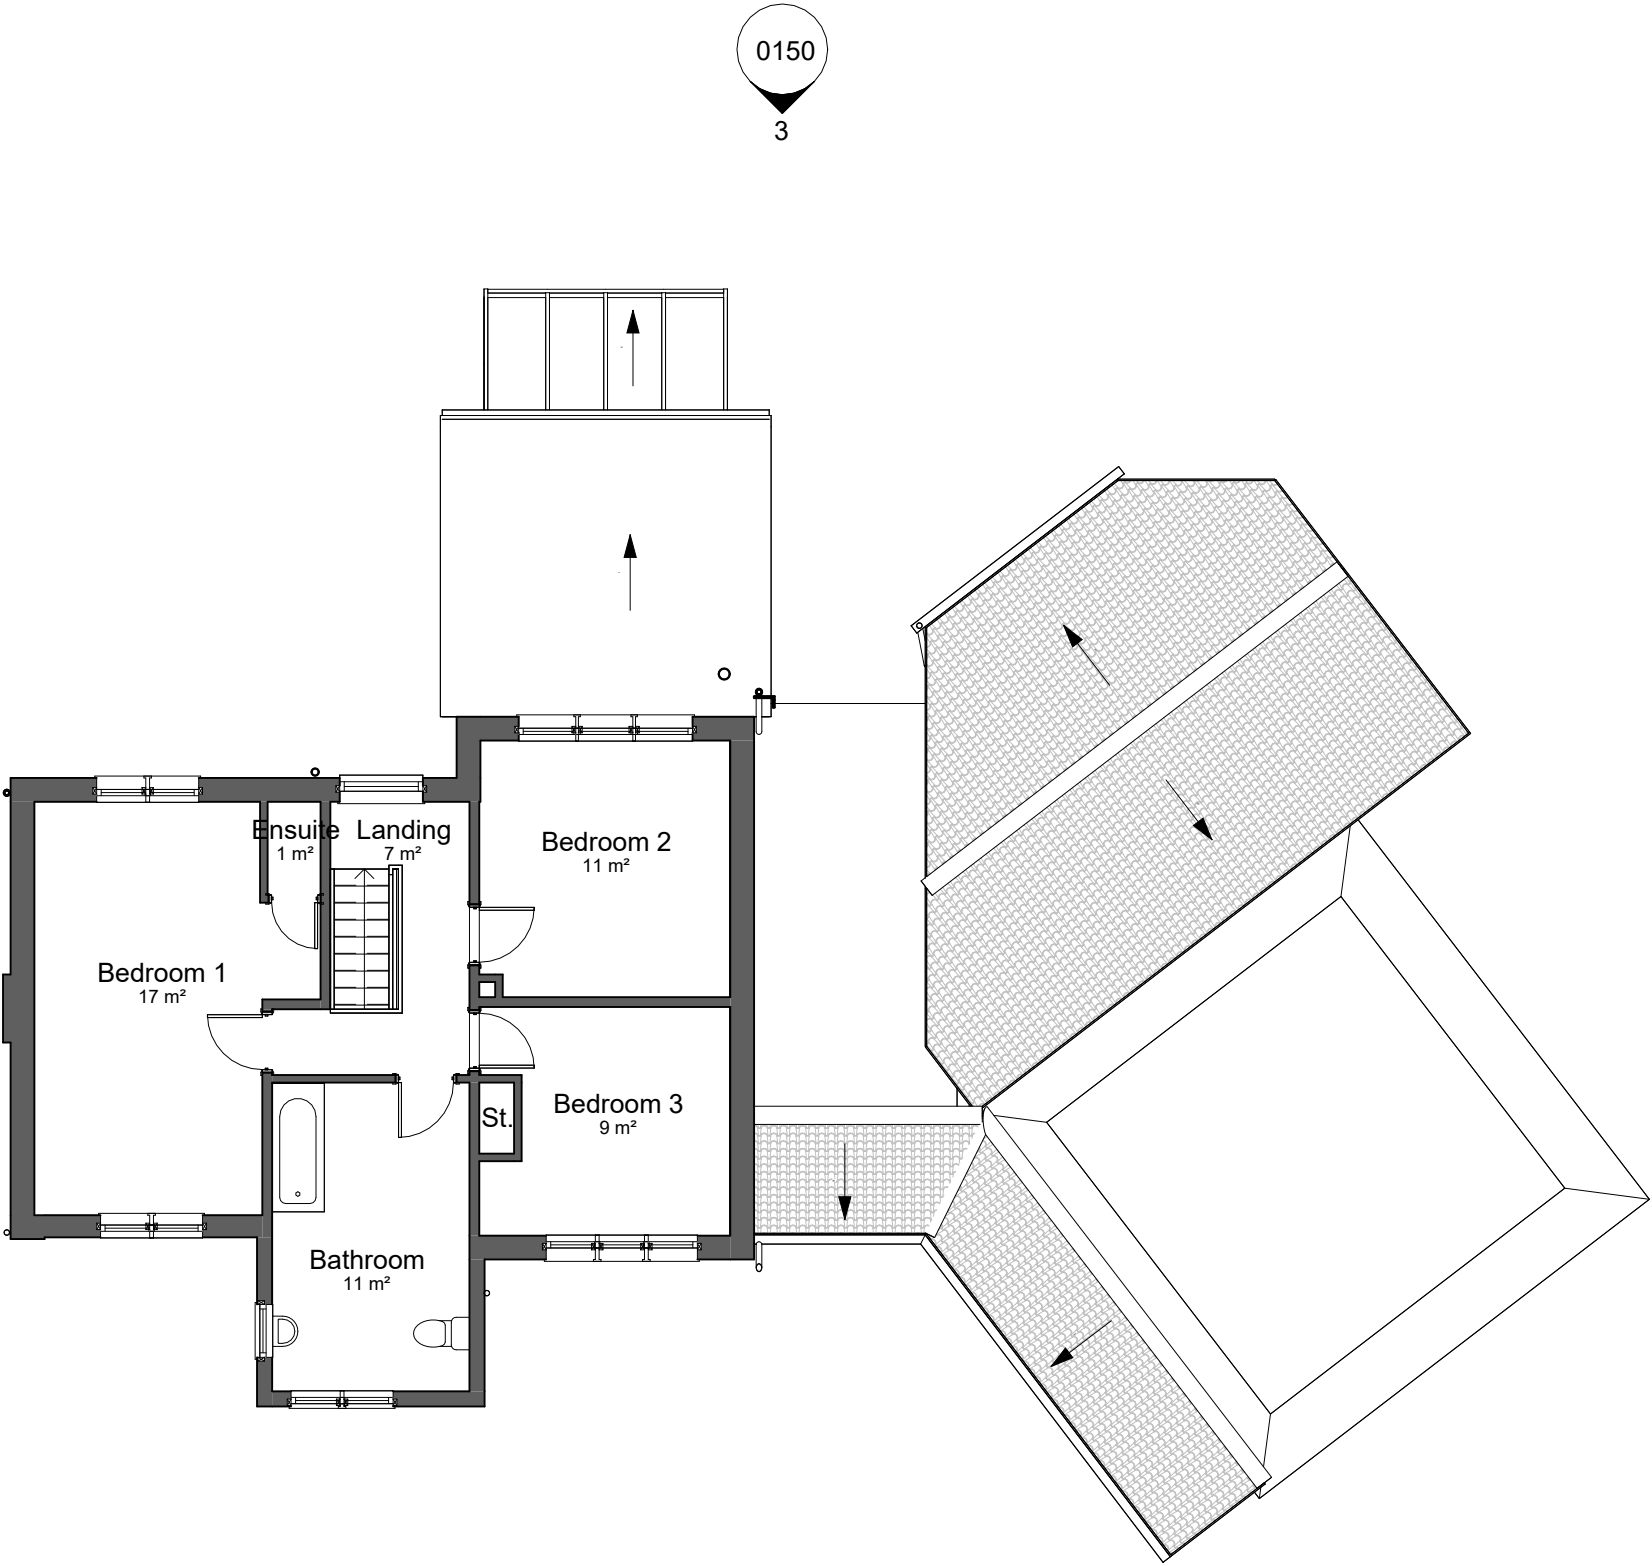

0150

0150

0150


3

0150

1

Existing First Floor Plan

1 : 100

 

VISUAL SCALE 1:100 @ A3